


10 Aldenham Road, UB8 3UA

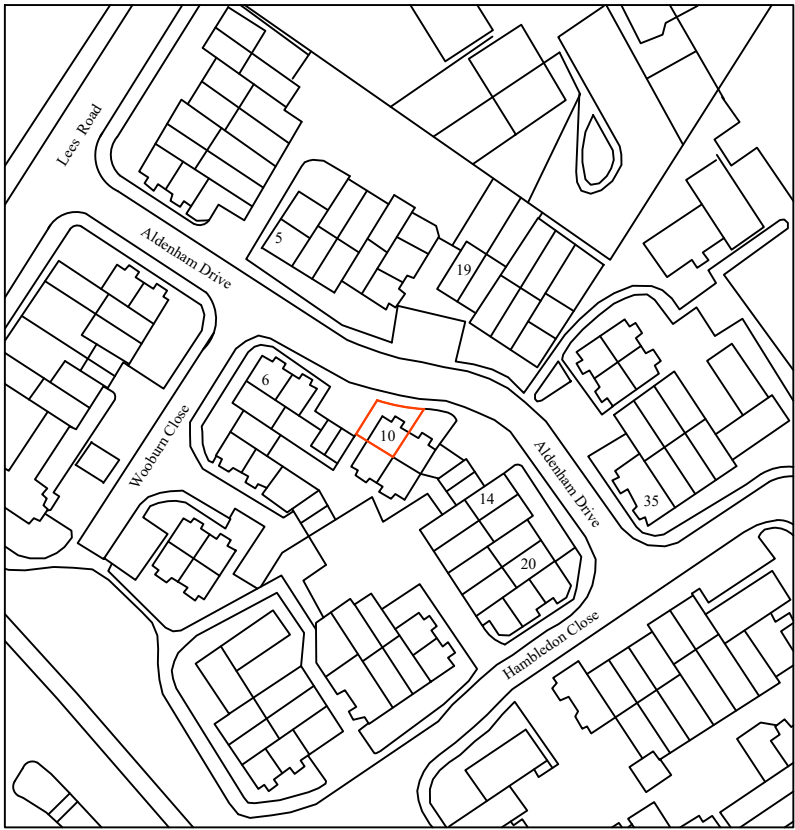

Scale 1:1250

10 Aldenham Drive	Location Map	Date: April. 2022
Uxbridge		1:1250/A4 Paper
UB8 3UA		Dwg No.UB8/OS