



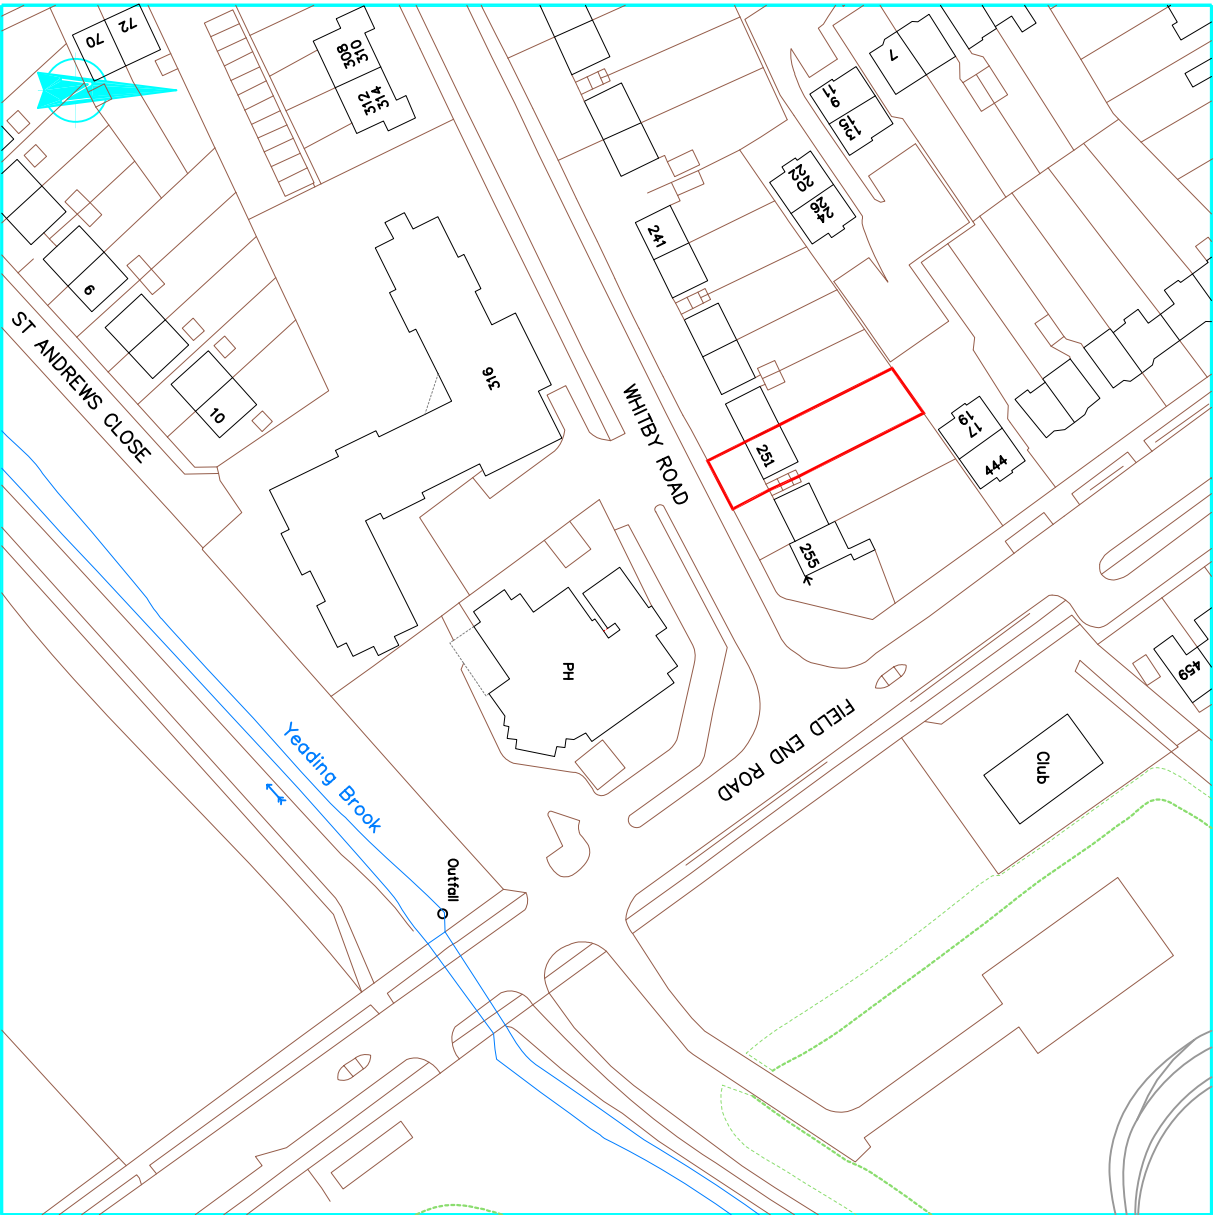

Location Plan 1:1250

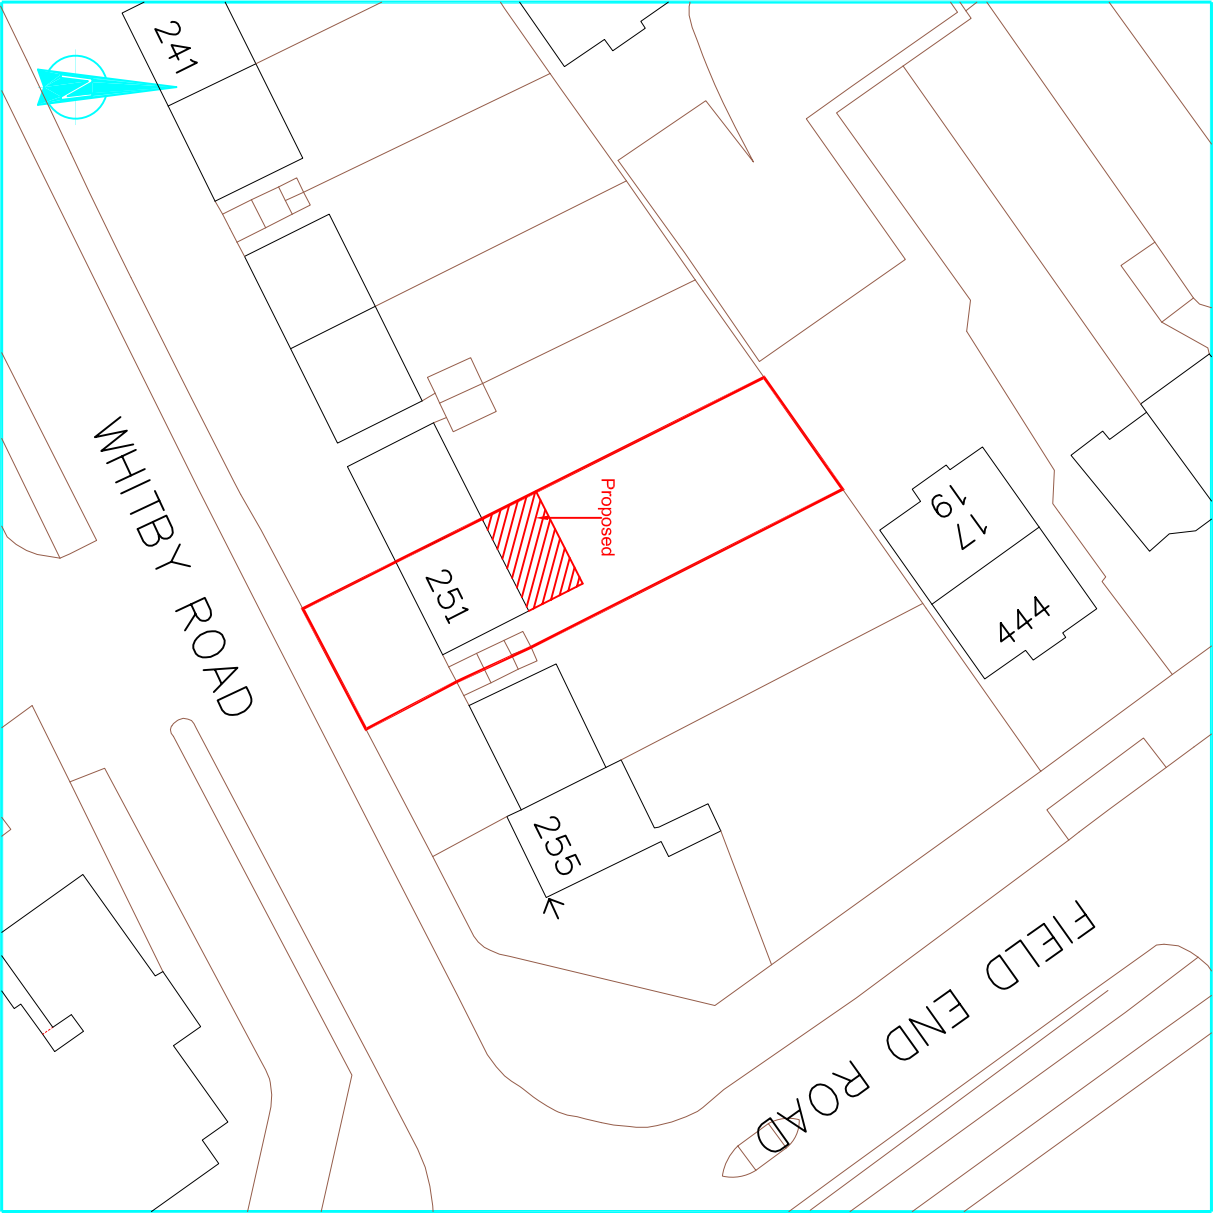

Block Plan 1:500

rev			
These drawings should be approved by local Authority			
No dimensions to be scaled from this drawing. All dimensions to be checked on site. This drawing is copyright and should not be reproduced without permission of the Architects.			
client: Mr. & Mrs Kumar			
project: 251 Whitby Road			
Ruislip			
HA4 9ED			
drawing:			

Location & Block Plans

scale: As Shown	date: May 2021	drawn:
rev: 01 / 10		