


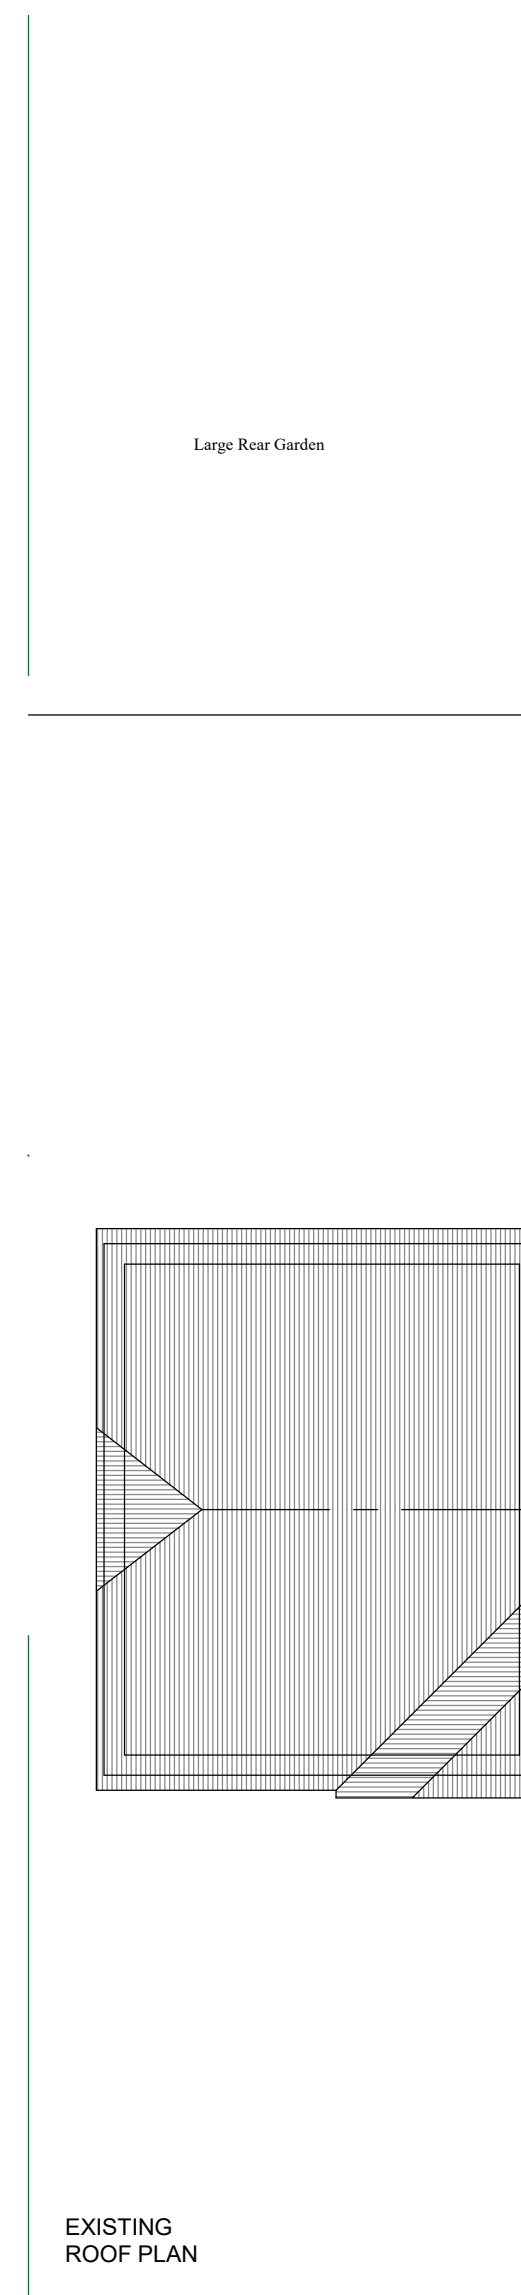

- Scale 1/100
- 

Existing Plans

17 Haig Road
Uxbridge UB8 3EE

May 21

Office / Mobile - 07960 417 920

