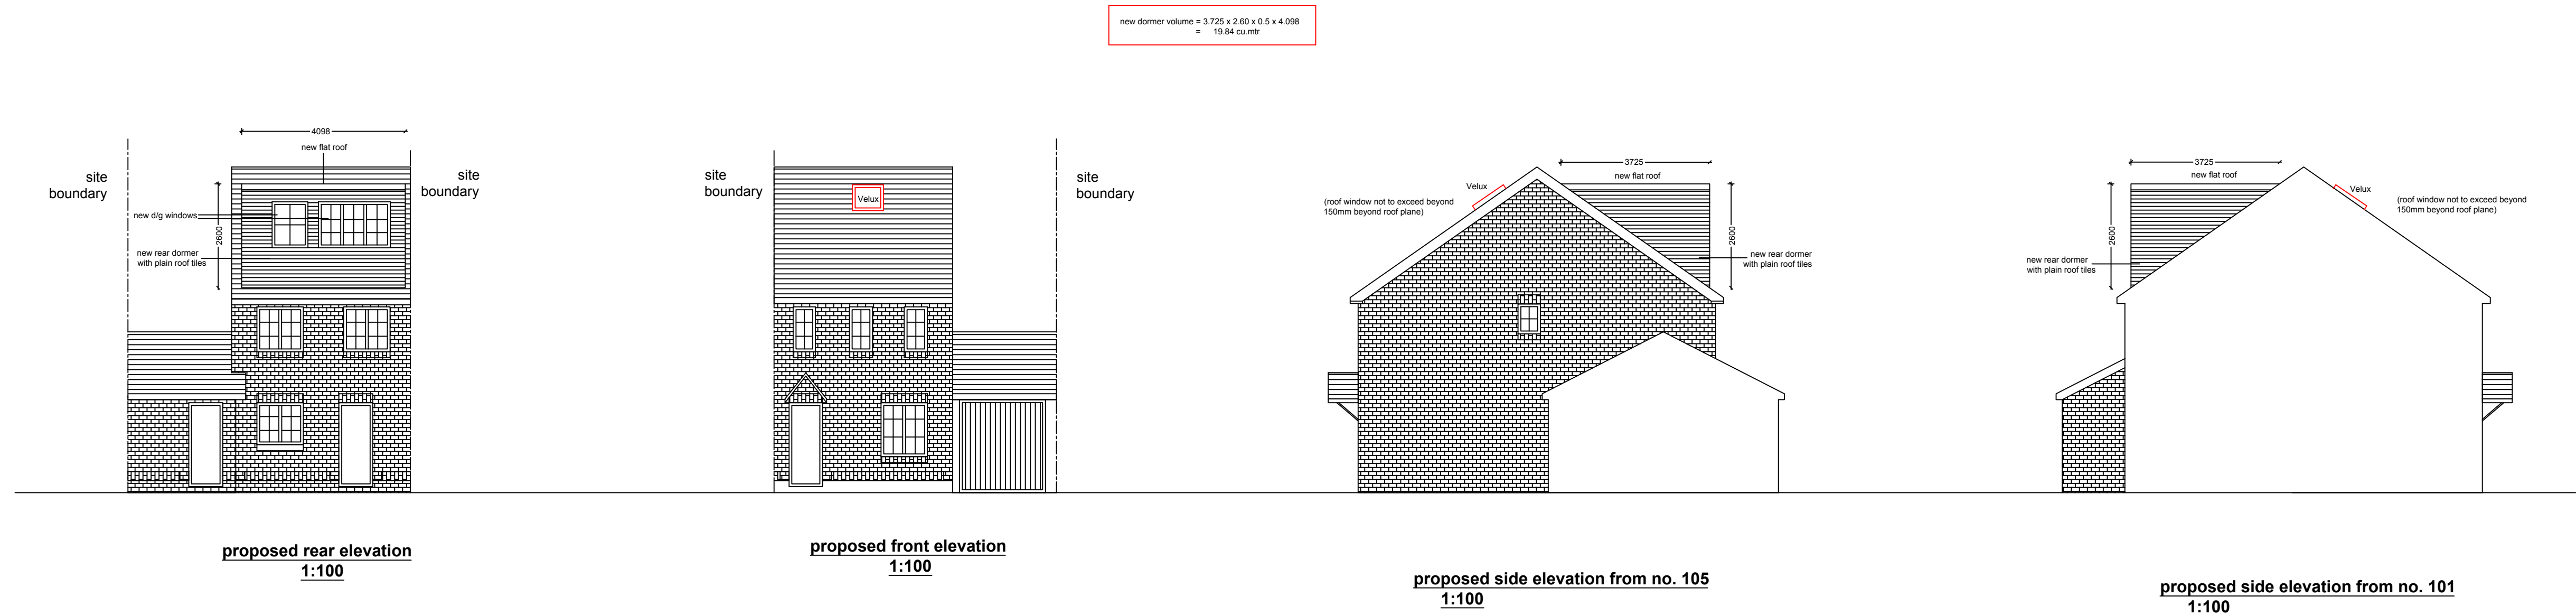


General Notes

	Drg. No.AUB/2604	
No.	Revision/Issue	Date

Firm Name and Address
Middlesex & Herts
7 Elgin Drive
Northwood
Middlesex
HA6 2YR
01923 826280

Project Name and Address
Mr Aubrey Johnson
103 Telford Way
Hayes
Middlesex
UB4 9TH

Project	loft conversion	Sheet
Date	12-05-21	03
Scale	1:100	