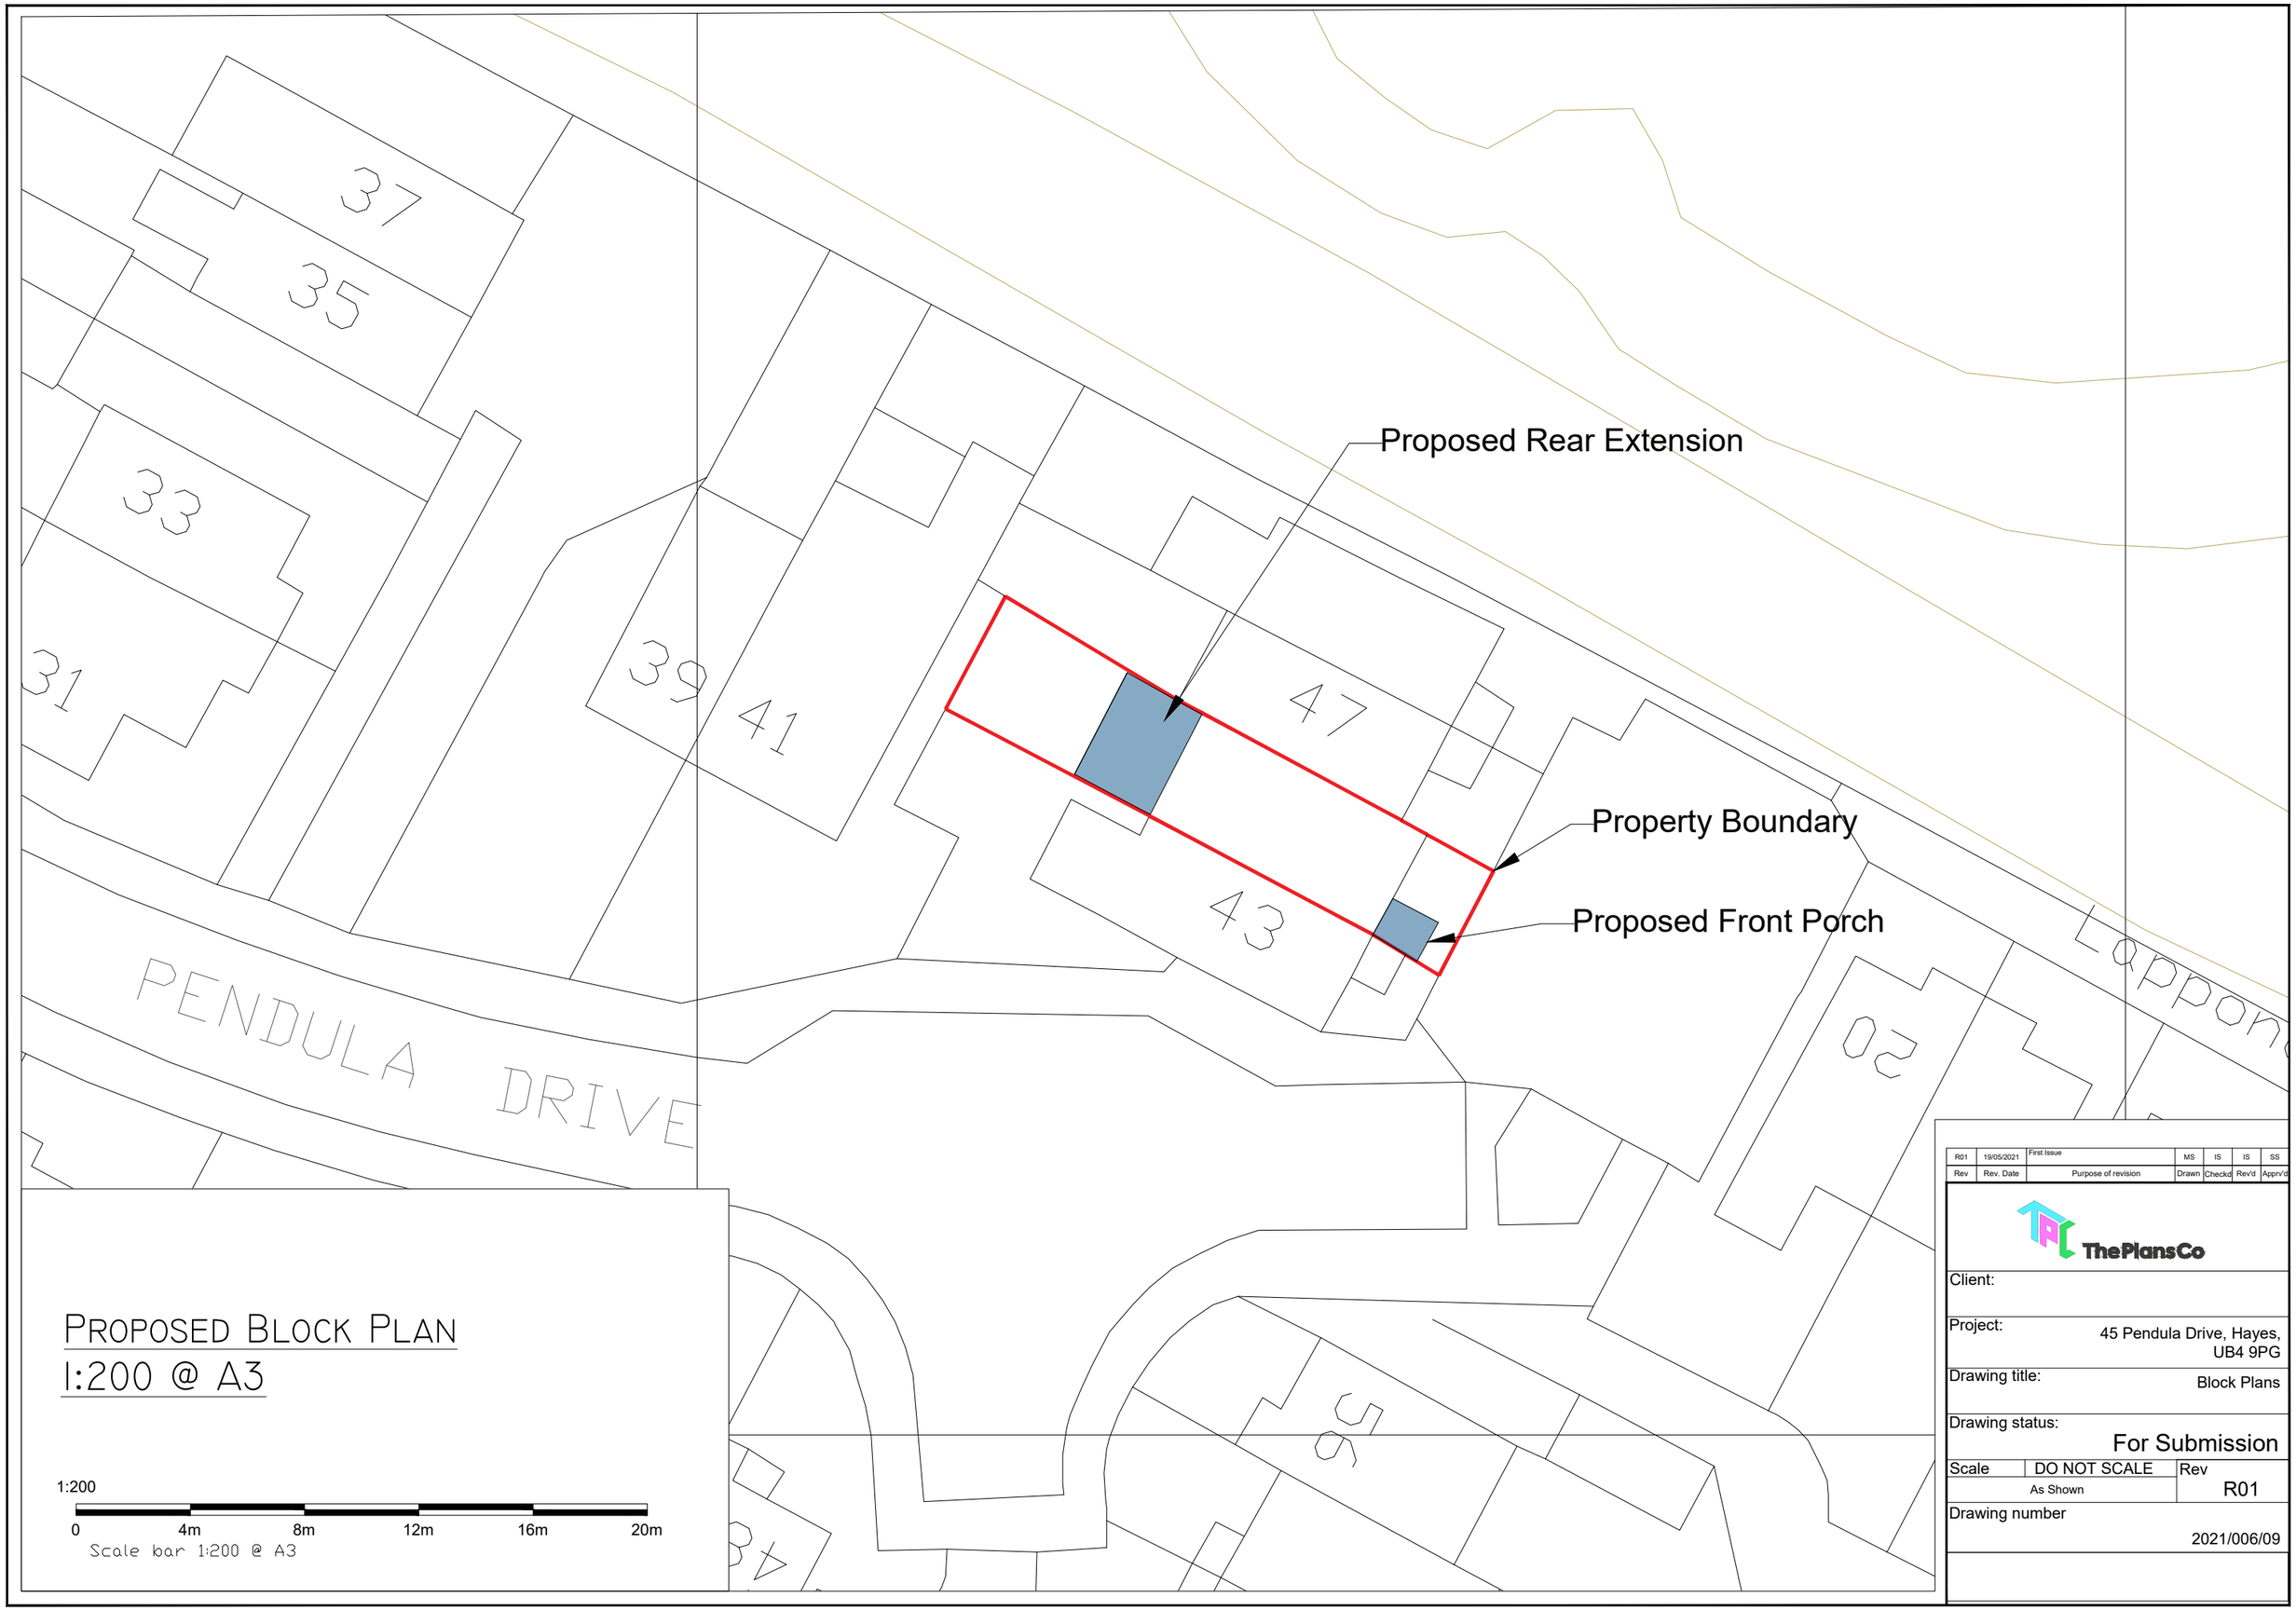


Proposed Block Plan
1:200 @ A3

1:200

0 4m 8m 12m 16m 20m

Scale bar 1:200 @ A3

Rev	Rev. Date	Purpose of revision	Drawn	Checkd	Rev'd	Apprv'd
R01	19/05/2021	First Issue	MS	IS	IS	SS

ThePlansCo

Client:

Project: 45 Pendula Drive, Hayes, UB4 9PG

Drawing title: Block Plans

Drawing status: For Submission

Scale	DO NOT SCALE	Rev
	As Shown	R01

Drawing number 2021/006/09