


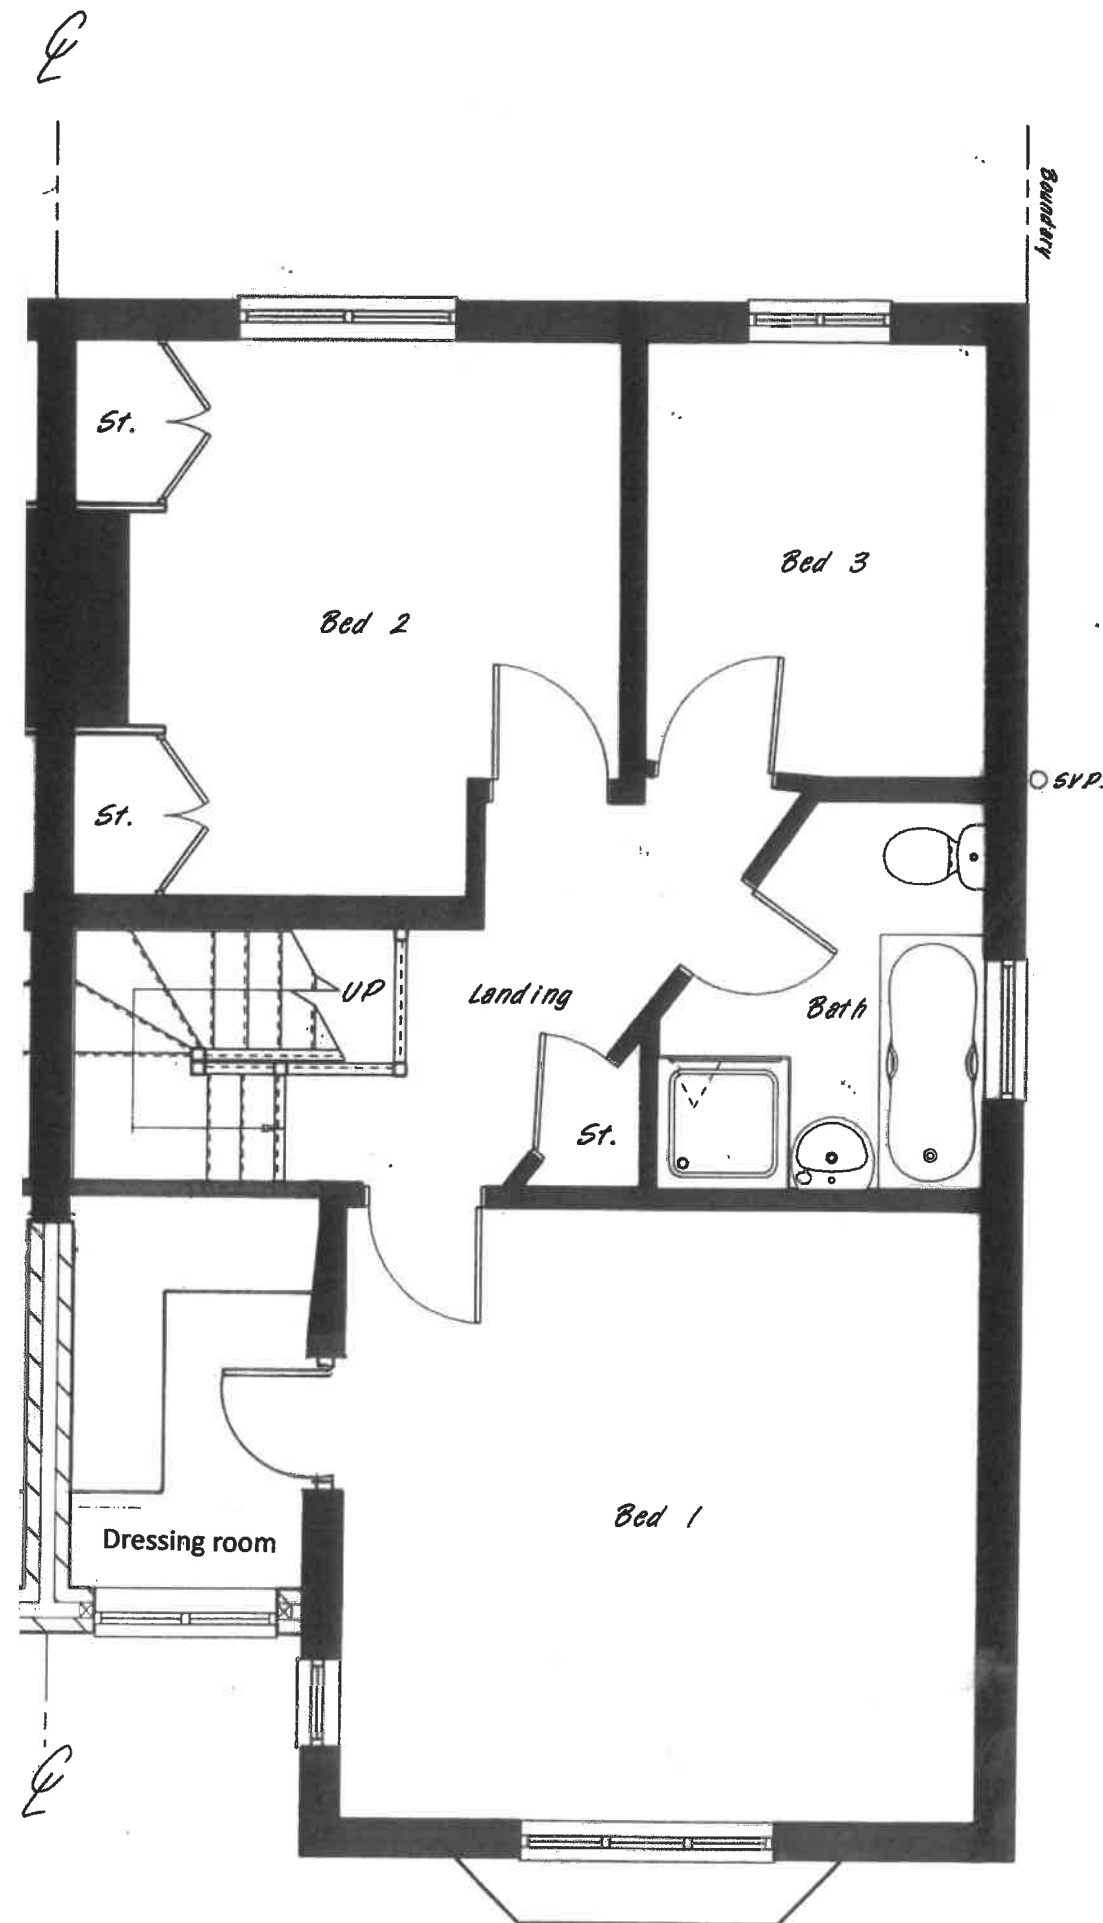

Proposed First Floor
No. 245



THIS DRAWING SHOULD BE READ IN
CONJUNCTION WITH THE SPECIFICATION.
IT REMAINS THE COPYRIGHT OF THE DESIGNER AND MUST NOT
BE USED, ALTERED OR COPIED WITHOUT PERMISSION

Proposed Double Storey
Front Extension.

SITE: 245 Park Road, Uxbridge. UB8 1NS	DRAWN: DAF	SCALE: 1 : 50 @ A3	DATE: April '21
	DRAWING NO: 21/191/94	REV: B A	

PROPERTY SERVICES
Architectural Designers
& Surveyors
Newbury (01635) 864956