


LOCATION PLAN
1 : 1250

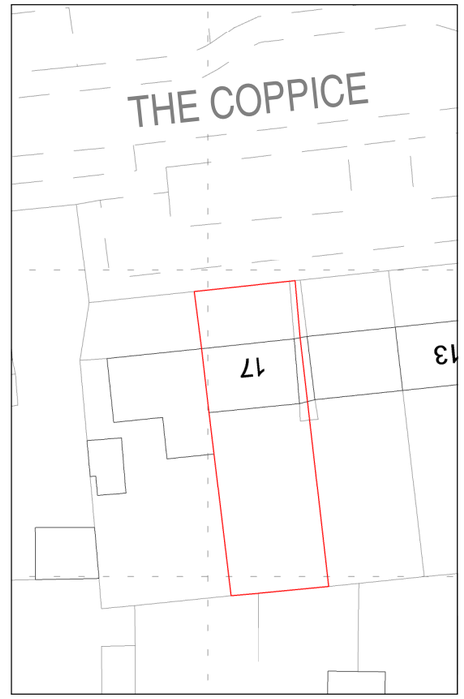

BLOCK PLAN
1 : 500

N

Redwoods

adress. *4 Grosvenor way - E5 9ND - London.*
tel. *0203781 8008*
mail. *office@redwoodsprojects.co.uk*
web. *www.redwoodsprojects.co.uk*


Any errors on Dimensions to be reported to the Architect prior to commencement of Works. Dimensions and areas are based on survey information. This drawing is copyright © Redwoods Projects. All dimensions to be checked on site Prior work,

ADRESS: 17 THE COPPICE
UB7 8DR


TITLE: BLOCK AND LOCATION PLAN

PROJECT No 593 | Date: 01/06/2021


NAME: **E00**

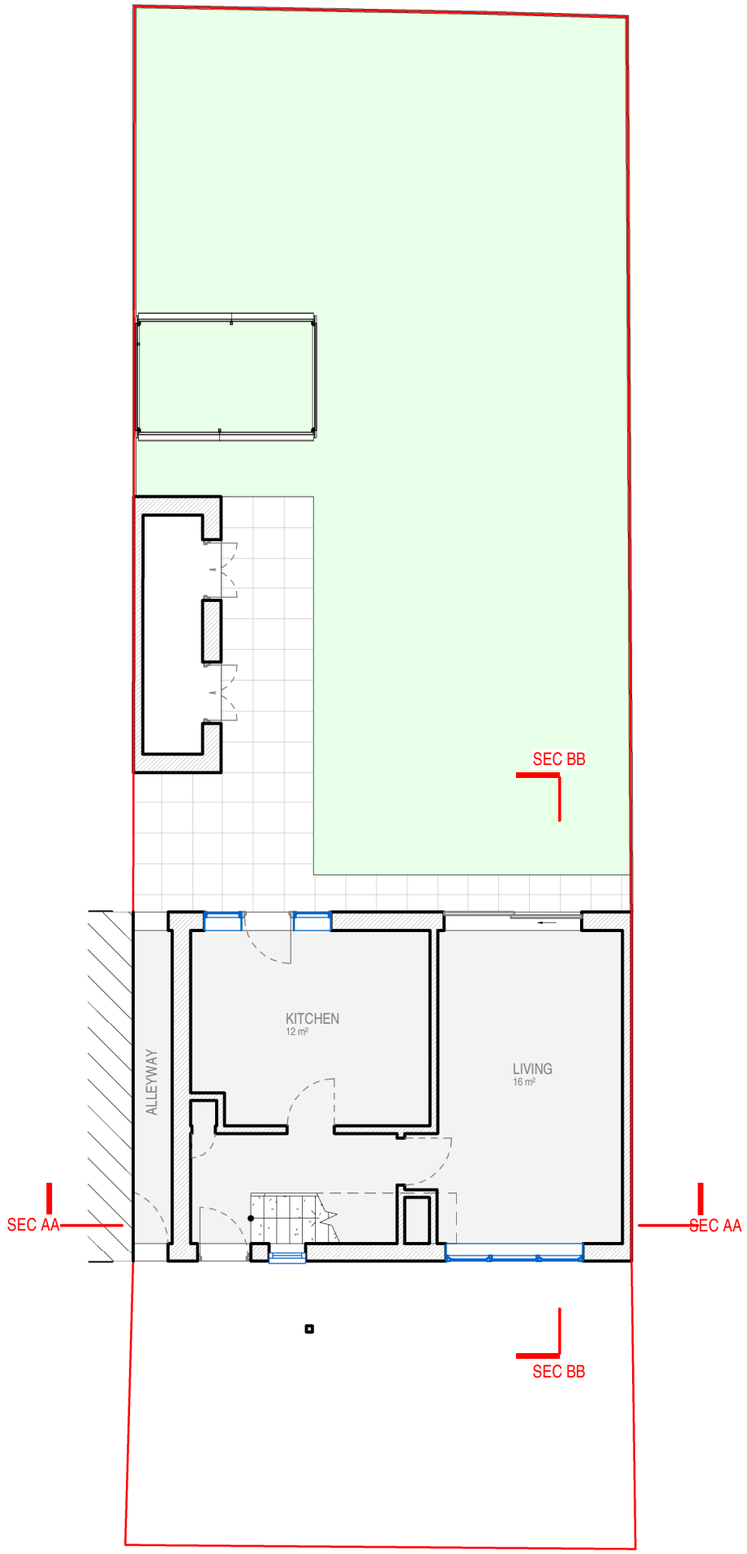

GROUND FLOOR

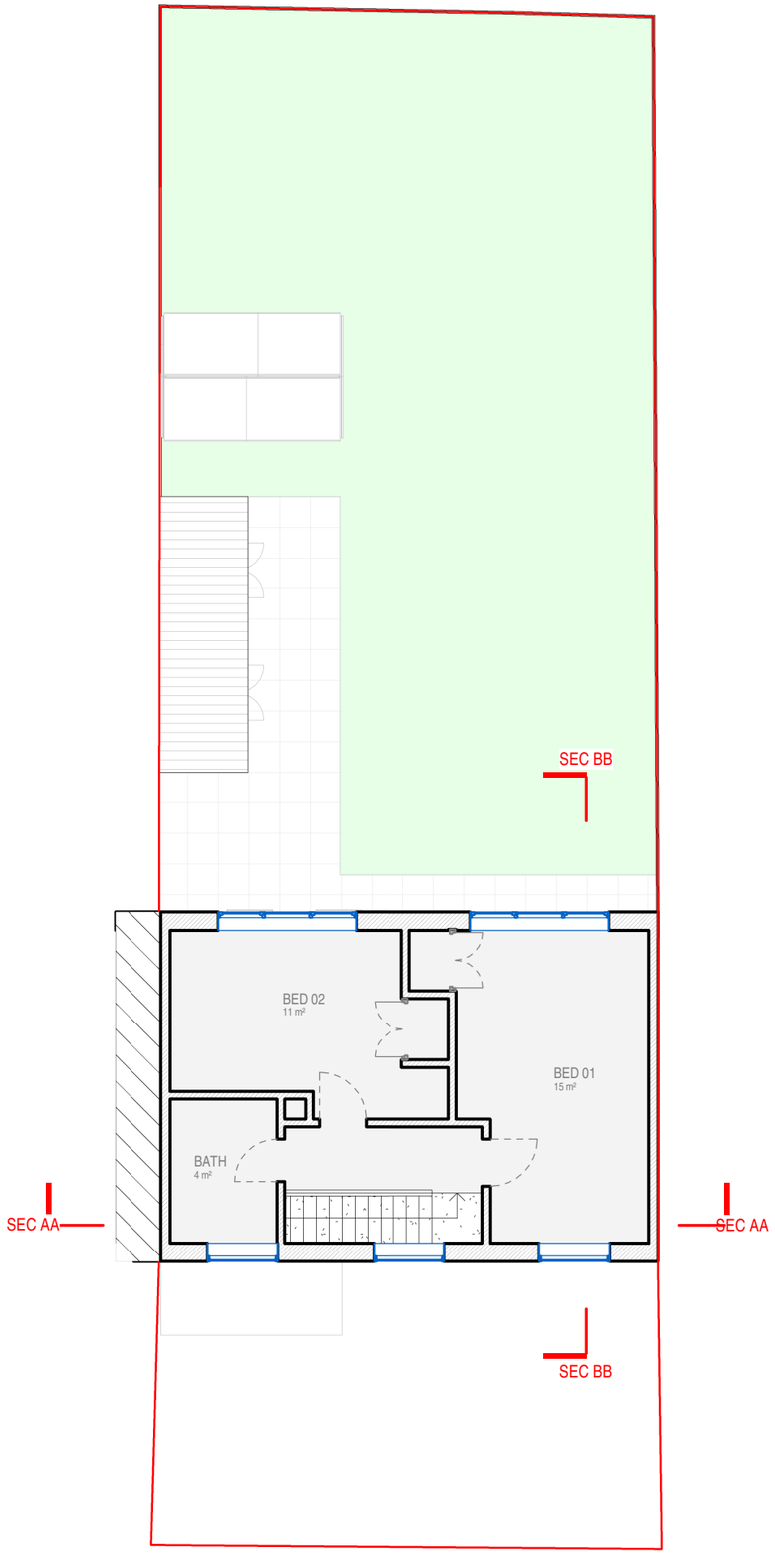

FIRST FLOOR

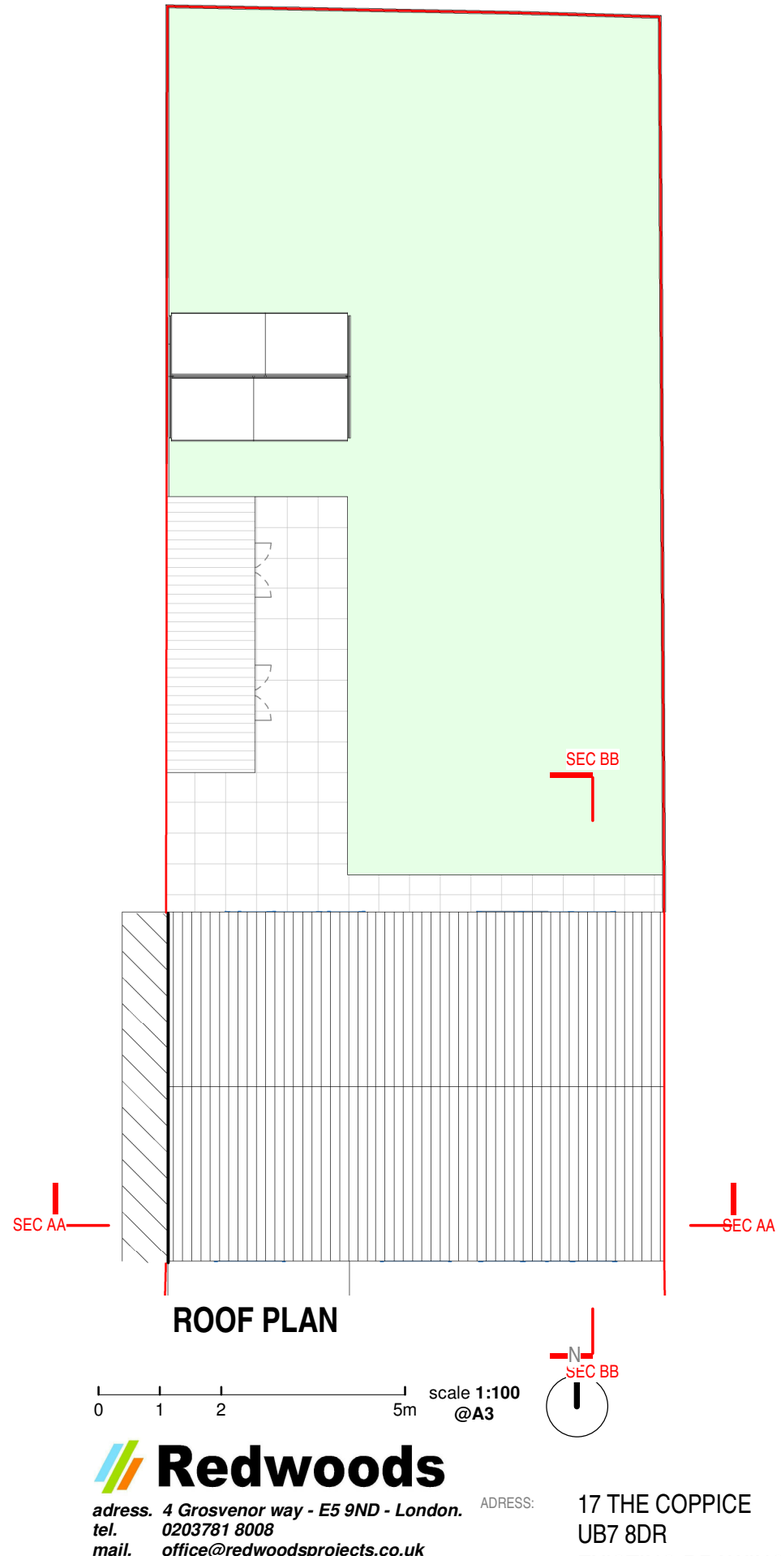

ROOF PLAN

0 1 2 5m

scale **1:100** **@A3**

N

Redwoods

adress. *4 Grosvenor way - E5 9ND - London.*
tel. *0203781 8008*
mail. *office@redwoodsprojects.co.uk*
web. *www.redwoodsprojects.co.uk*


Any errors on Dimensions to be reported to the Architect prior to commencement of Works. Dimensions and areas are based on survey information. This drawing is copyright © Redwoods Projects. All dimensions to be checked on site Prior work,

ADRESS: 17 THE COPPICE
UB7 8DR


TITLE: EXISTING DRAWINGS
FLOOR PLANS

PROJECT No 593 | Date: 01/06/2021

NAME: **E01**

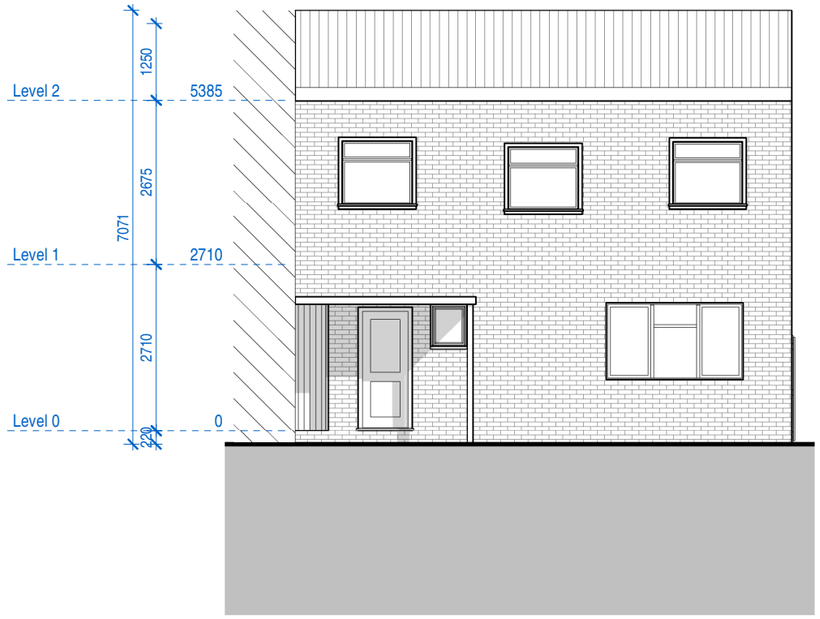

FRONT

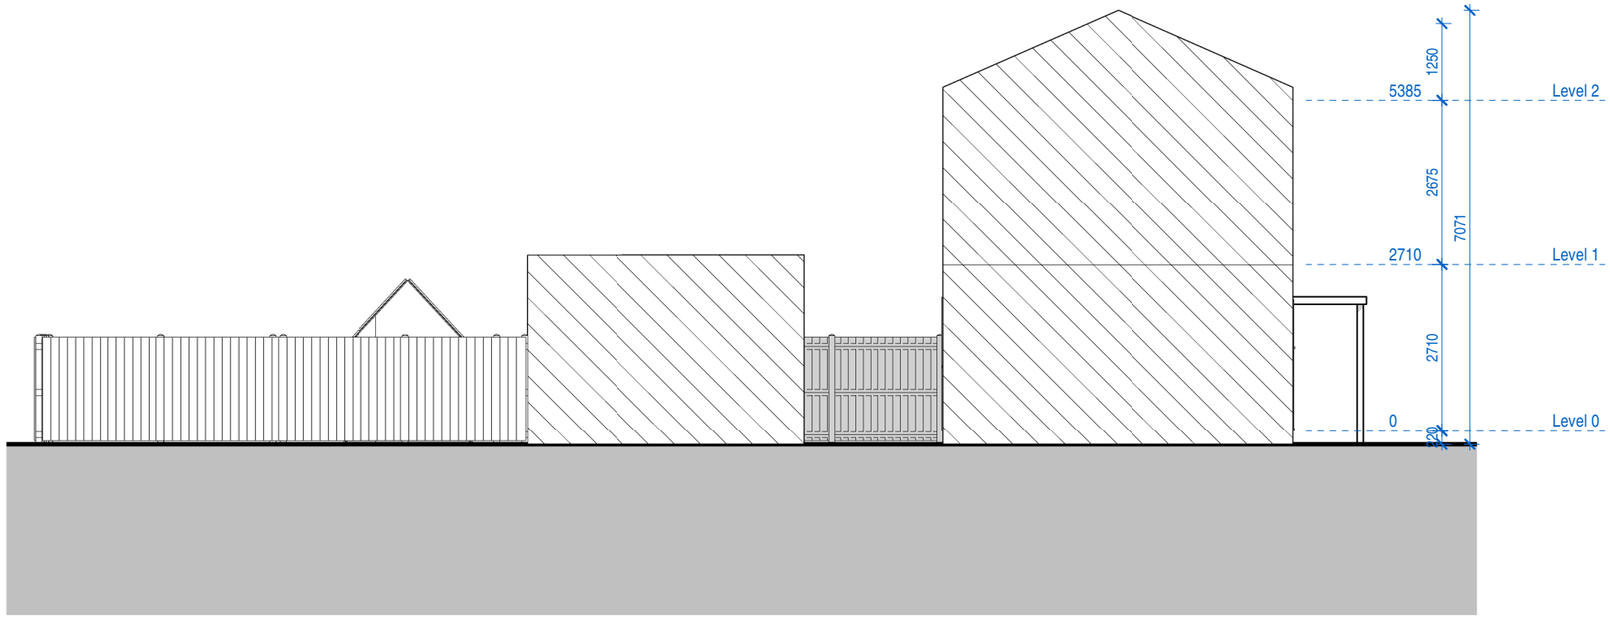

LEFT SIDE

0 1 2 5m scale **1:100** **@A3**

Redwoods

adress. *4 Grosvenor way - E5 9ND - London.*
tel. *0203781 8008*
mail. *office@redwoodsprojects.co.uk*
web. *www.redwoodsprojects.co.uk*


Any errors on Dimensions to be reported to the Architect prior to commencement of Works. Dimensions and areas are based on survey information. This drawing is copyright © Redwoods Projects. All dimensions to be checked on site Prior work,

ADRESS: 17 THE COPPICE
UB7 8DR


TITLE: EXISTING DRAWINGS
ELEVATIONS

PROJECT No 593 | Date: 01/06/2021

NAME: **E02**

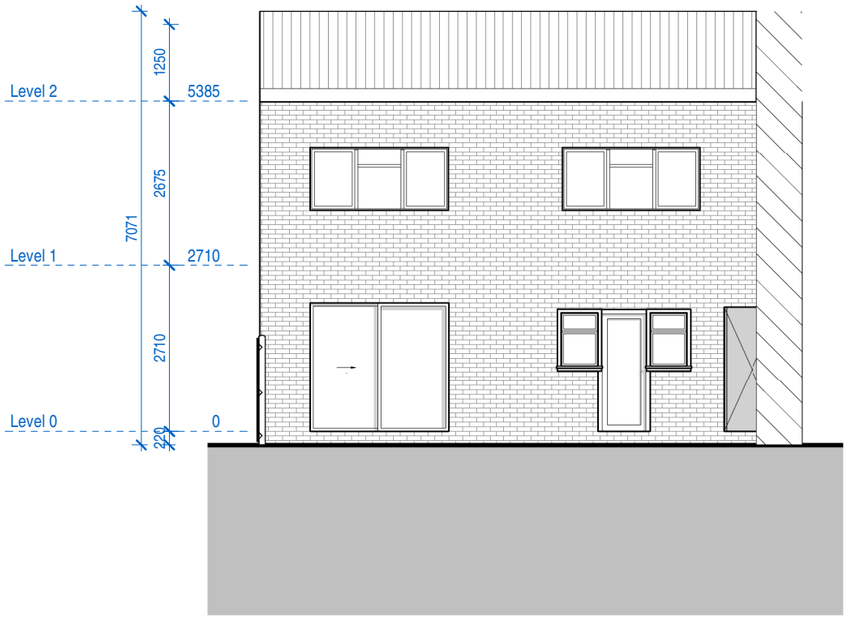

REAR

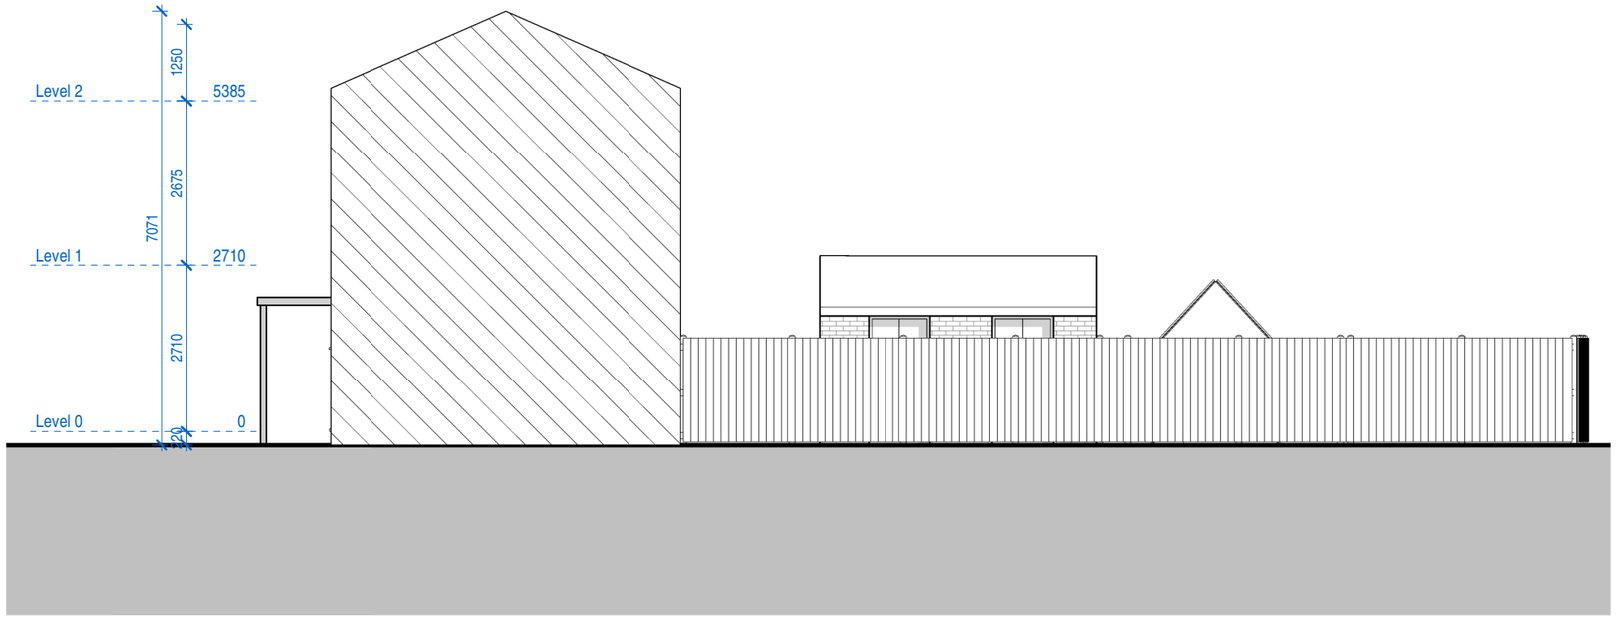

RIGHT SIDE

0 1 2 5m scale **1:100** **@A3**

Redwoods

adress. ***4 Grosvenor way - E5 9ND - London.***
tel. ***0203781 8008***
mail. ***office@redwoodsprojects.co.uk***
web. ***www.redwoodsprojects.co.uk***


Any errors on Dimensions to be reported to the Architect prior to commencement of Works. Dimensions and areas are based on survey information. This drawing is copyright © Redwoods Projects. All dimensions to be checked on site Prior work,

ADRESS: 17 THE COPPICE
UB7 8DR


TITLE: EXISTING DRAWINGS
ELEVATIONS

PROJECT No 593 | Date: 01/06/2021

NAME: **E03**

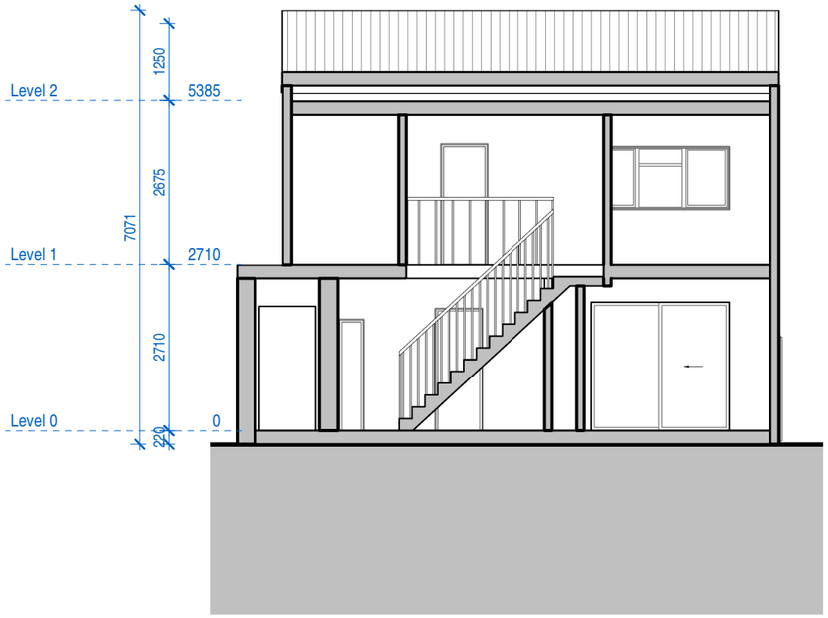

SEC AA

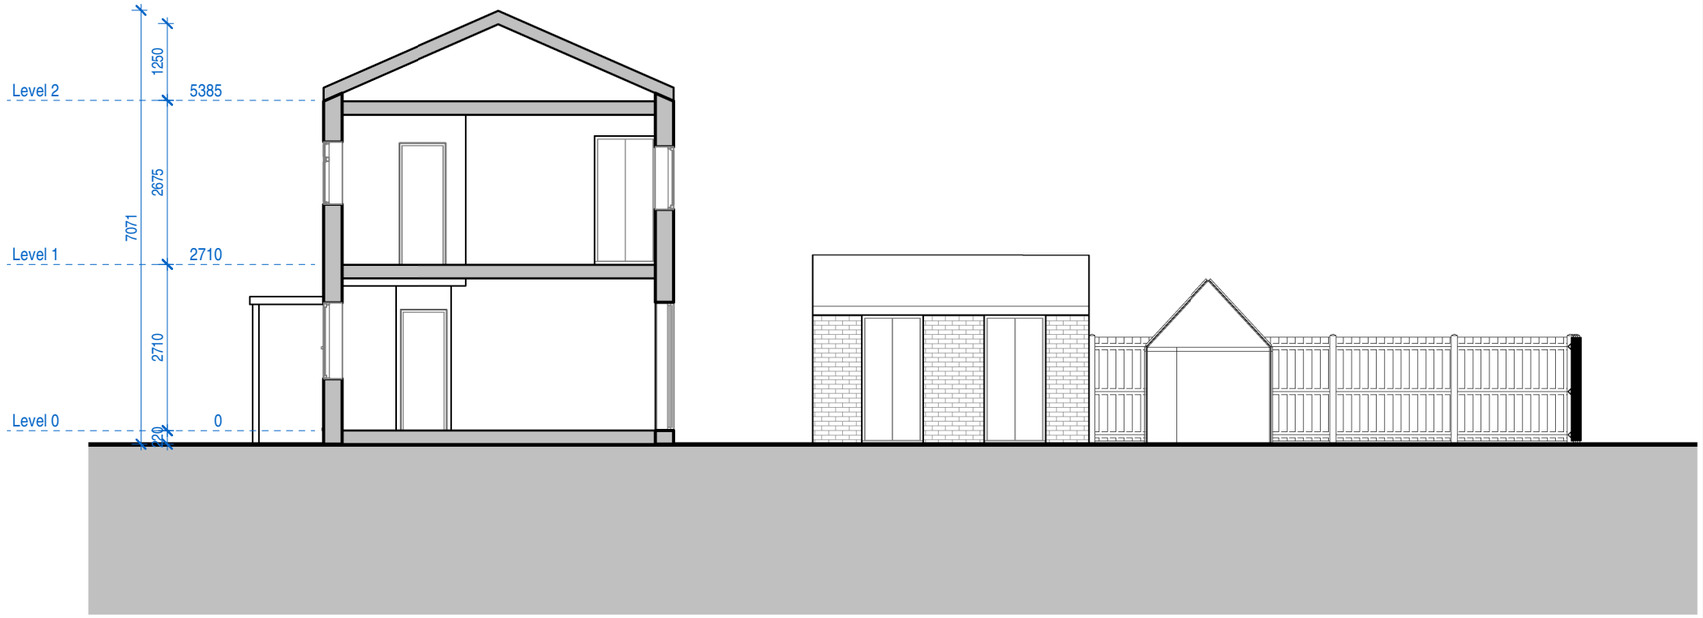

SEC BB

0 1 2 5m scale **1:100** **@A3**

Redwoods

adress. ***4 Grosvenor way - E5 9ND - London.***
tel. ***0203781 8008***
mail. ***office@redwoodsprojects.co.uk***
web. ***www.redwoodsprojects.co.uk***


Any errors on Dimensions to be reported to the Architect prior to commencement of Works. Dimensions and areas are based on survey information. This drawing is copyright © Redwoods Projects. All dimensions to be checked on site Prior work,

ADRESS: 17 THE COPPICE
UB7 8DR

TITLE: EXISTING DRAWINGS
SECTION

PROJECT No 593 | Date: 01/06/2021

NAME: **E04**

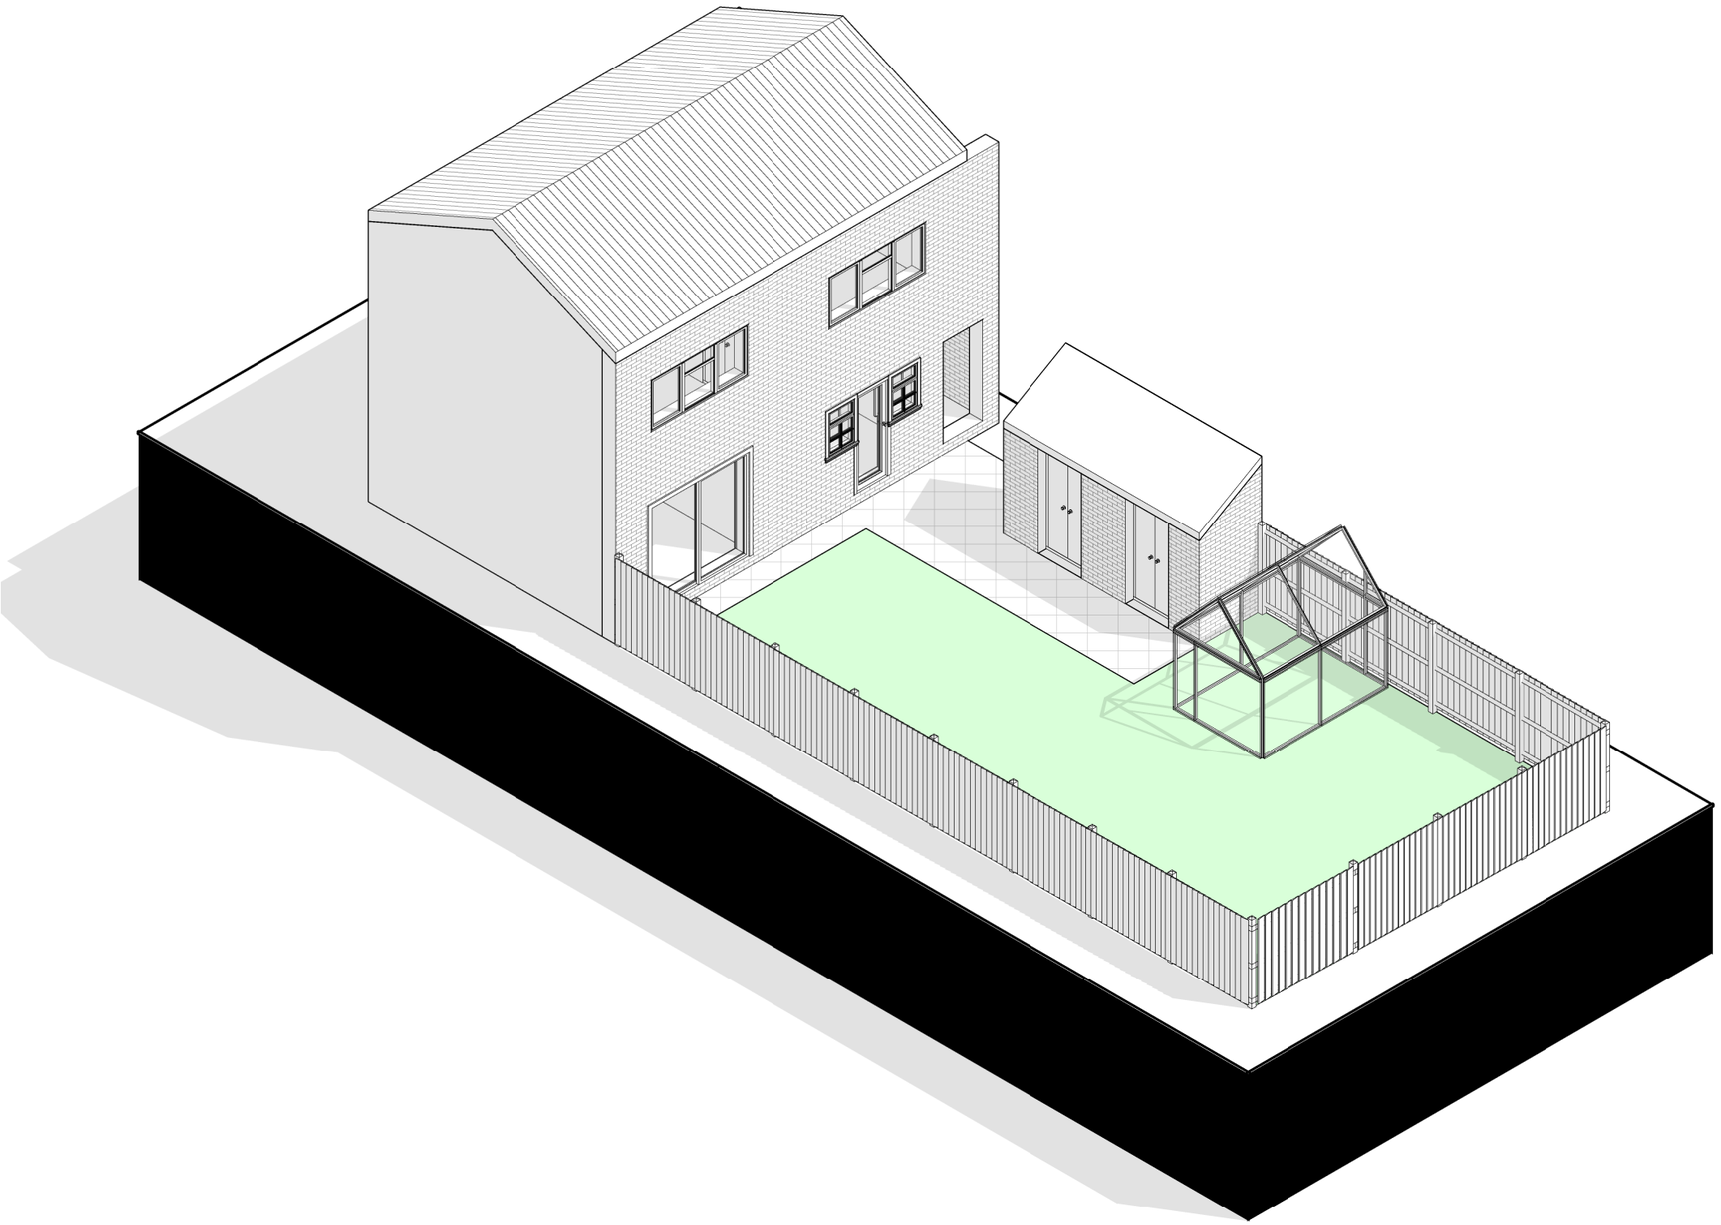

3D VIEW

0 1 2 5m scale **1:100** **@A3**

Redwoods

adress. ***4 Grosvenor way - E5 9ND - London.***
tel. ***0203781 8008***
mail. ***office@redwoodsprojects.co.uk***
web. ***www.redwoodsprojects.co.uk***


Any errors on Dimensions to be reported to the Architect prior to commencement of Works. Dimensions and areas are based on survey information. This drawing is copyright © Redwoods Projects. All dimensions to be checked on site Prior work,

ADRESS: 17 THE COPPICE
UB7 8DR


TITLE: EXISTING DRAWINGS
3D

PROJECT No 593 | Date: 01/06/2021


NAME: **E05**

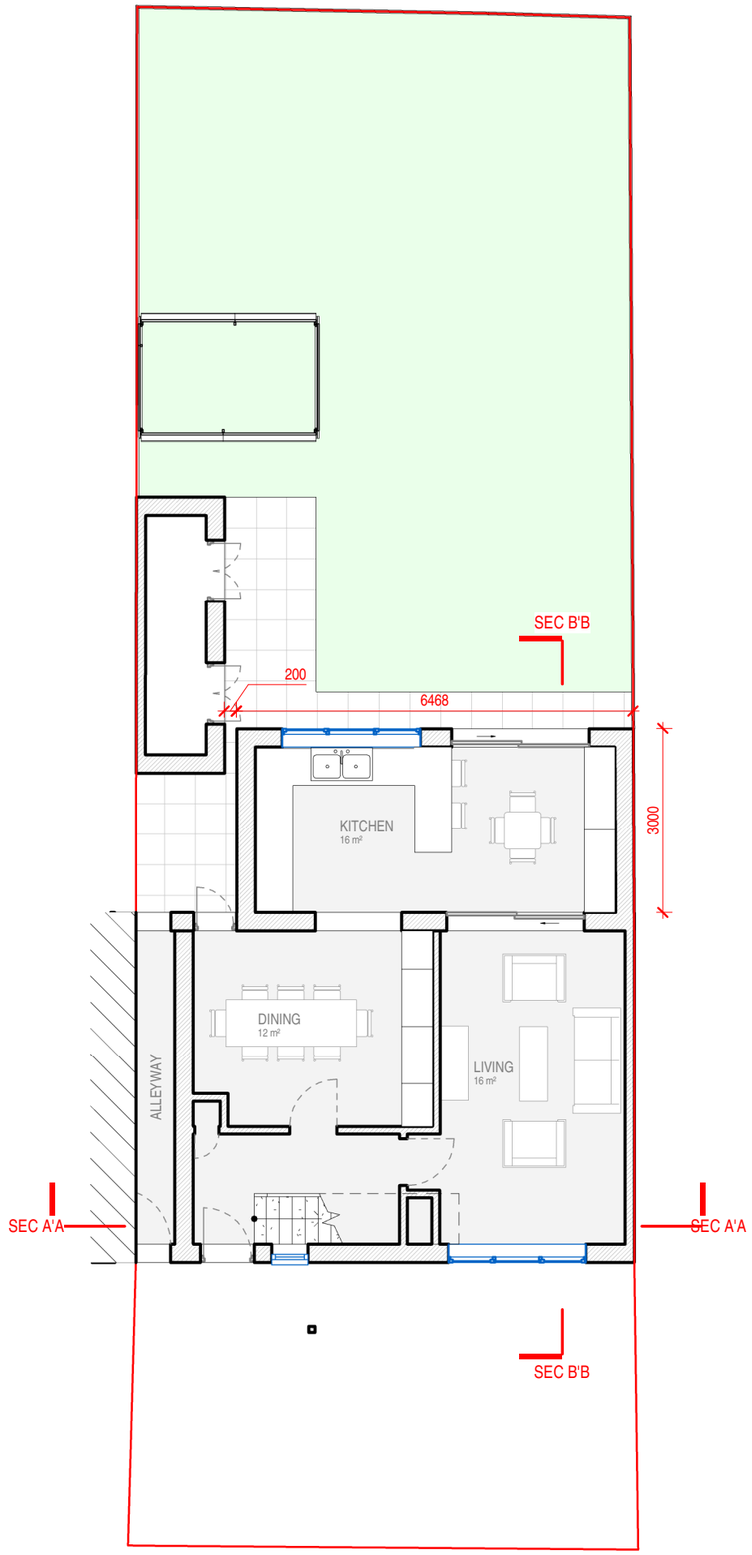

GROUND FLOOR

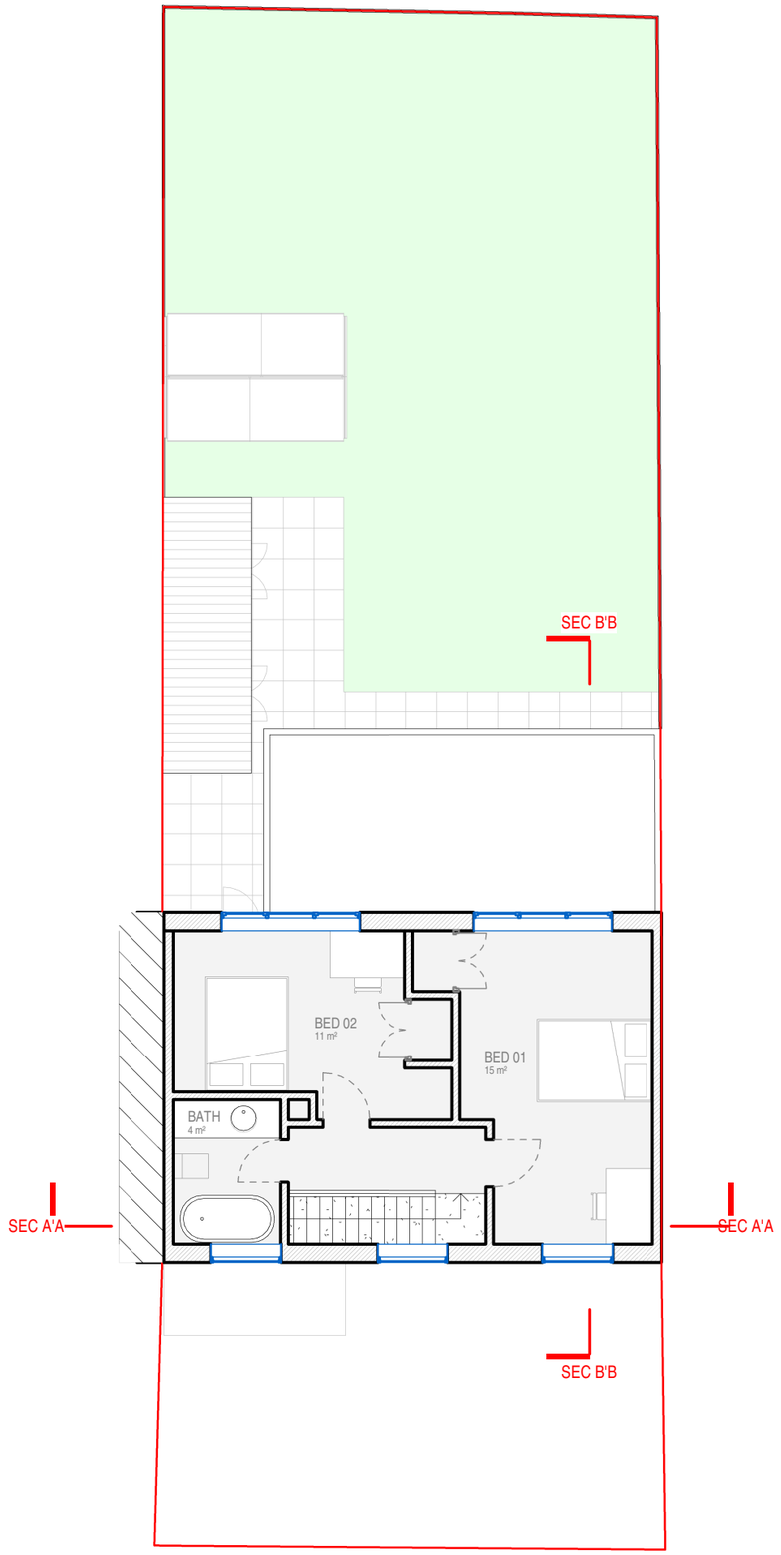

FIRST FLOOR

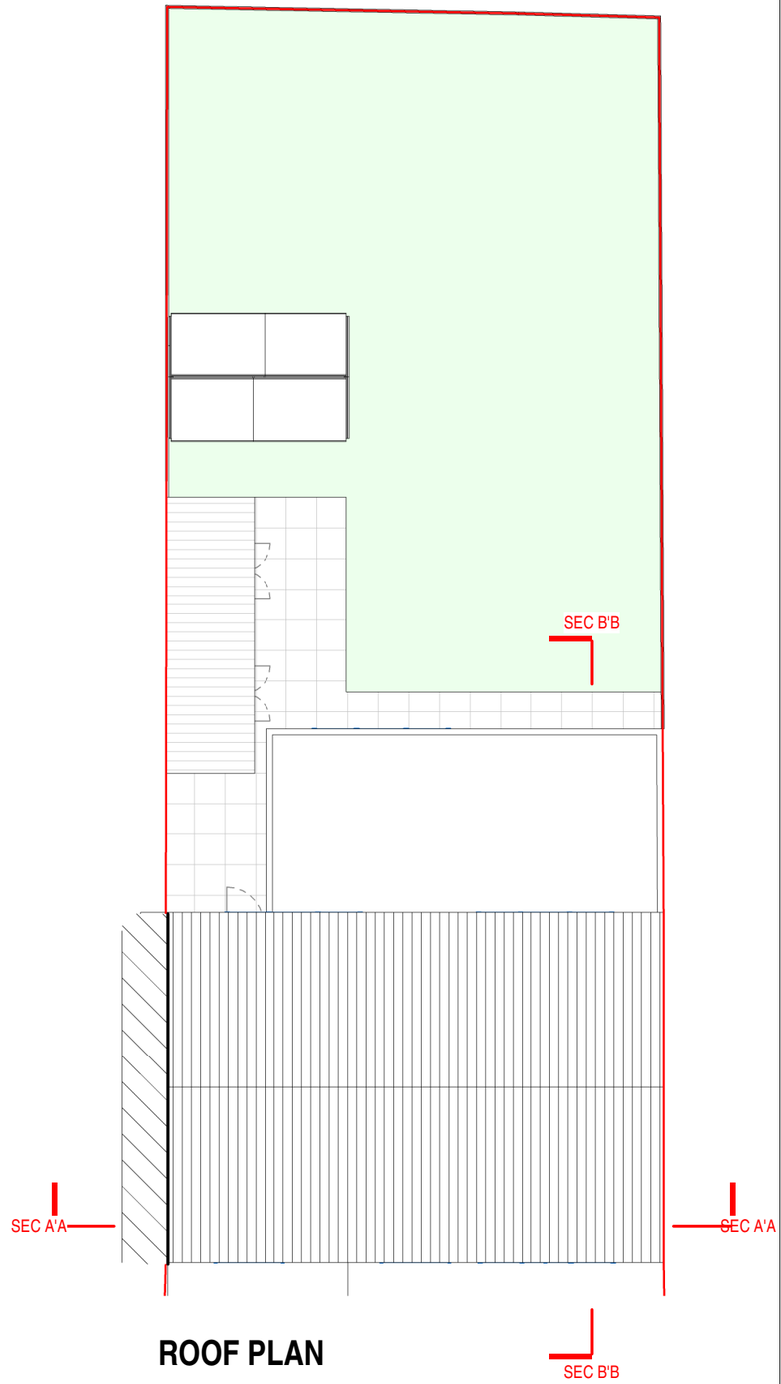

ROOF PLAN

0 1 2 5m scale **1:100 @A3**

Redwoods

adress. *4 Grosvenor way - E5 9ND - London.*
tel. *0203781 8008*
mail. *office@redwoodsprojects.co.uk*
web. *www.redwoodsprojects.co.uk*


Any errors on Dimensions to be reported to the Architect prior to commencement of Works. Dimensions and areas are based on survey information. This drawing is copyright © Redwoods Projects. All dimensions to be checked on site Prior work,

ADRESS: 17 THE COPPICE
UB7 8DR


TITLE: PROPOSED DRAWINGS
FLOOR PLANS

PROJECT No 593 | Date: 01/06/2021

NAME: **P01**

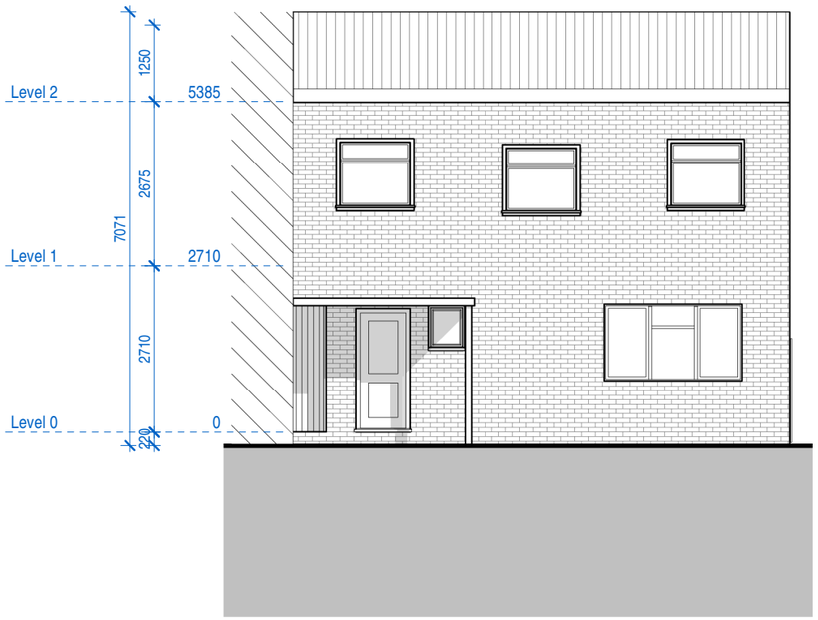

FRONT

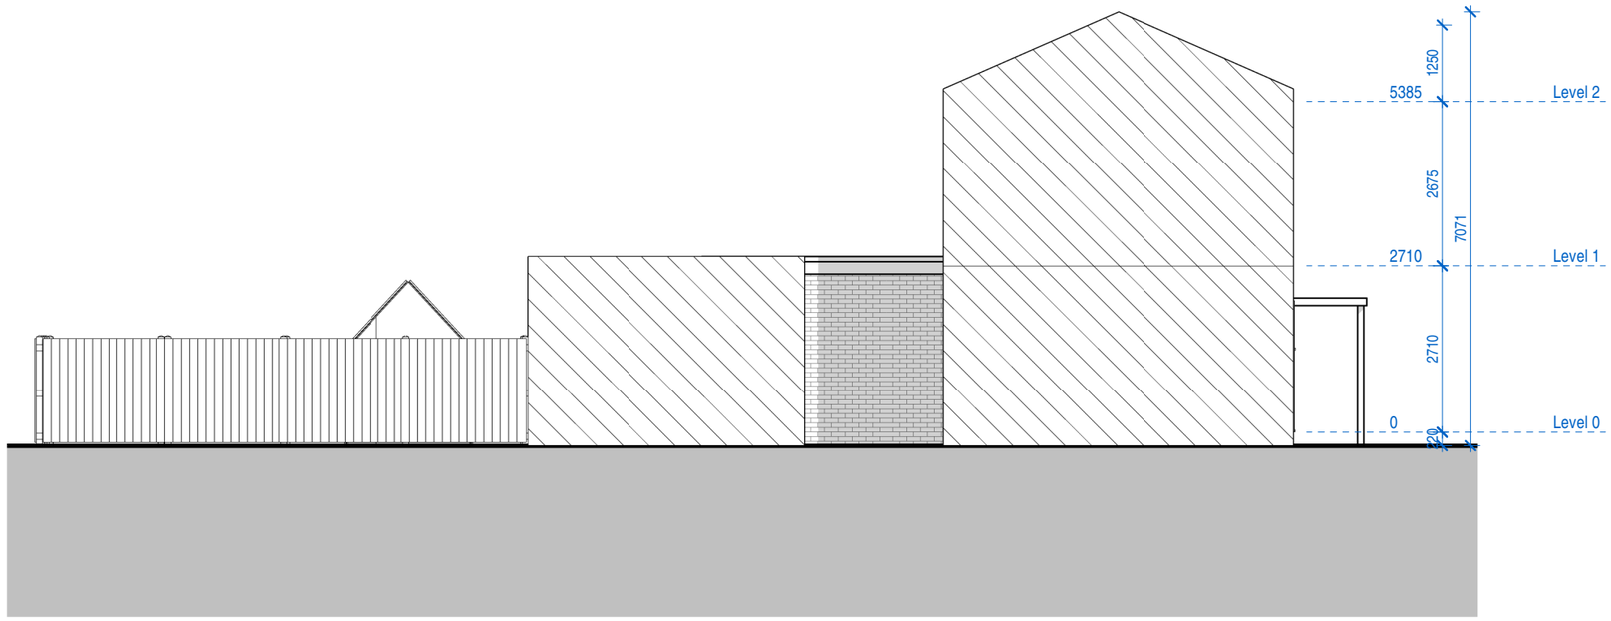

LEFT SIDE

0 1 2 5m scale **1:100** **@A3**

Redwoods

adress. ***4 Grosvenor way - E5 9ND - London.***
tel. ***0203781 8008***
mail. ***office@redwoodsprojects.co.uk***
web. ***www.redwoodsprojects.co.uk***


Any errors on Dimensions to be reported to the Architect prior to commencement of Works. Dimensions and areas are based on survey information. This drawing is copyright © Redwoods Projects. All dimensions to be checked on site Prior work,

ADRESS: 17 THE COPPICE
UB7 8DR


TITLE: PROPOSED DRAWINGS
ELEVATIONS

PROJECT No 593 | Date: 01/06/2021

NAME: **P02**

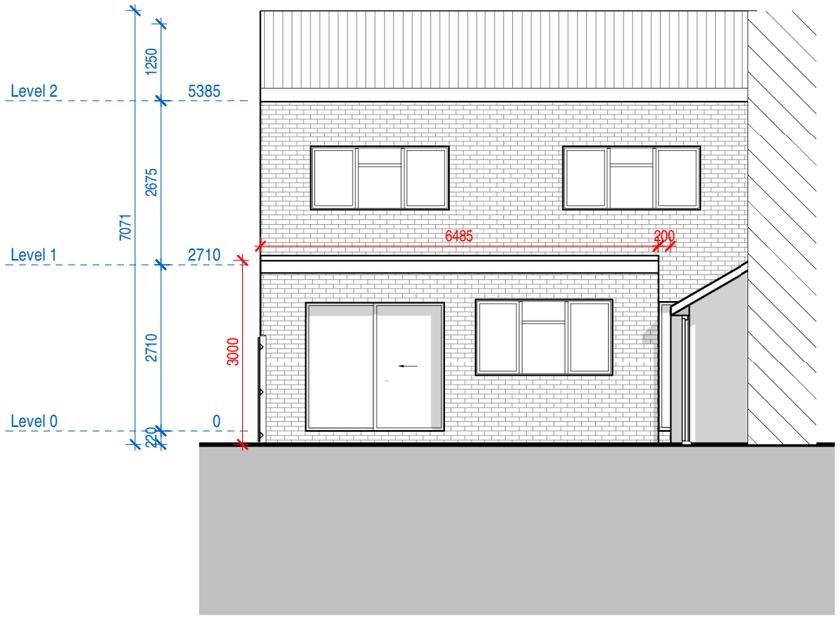

REAR

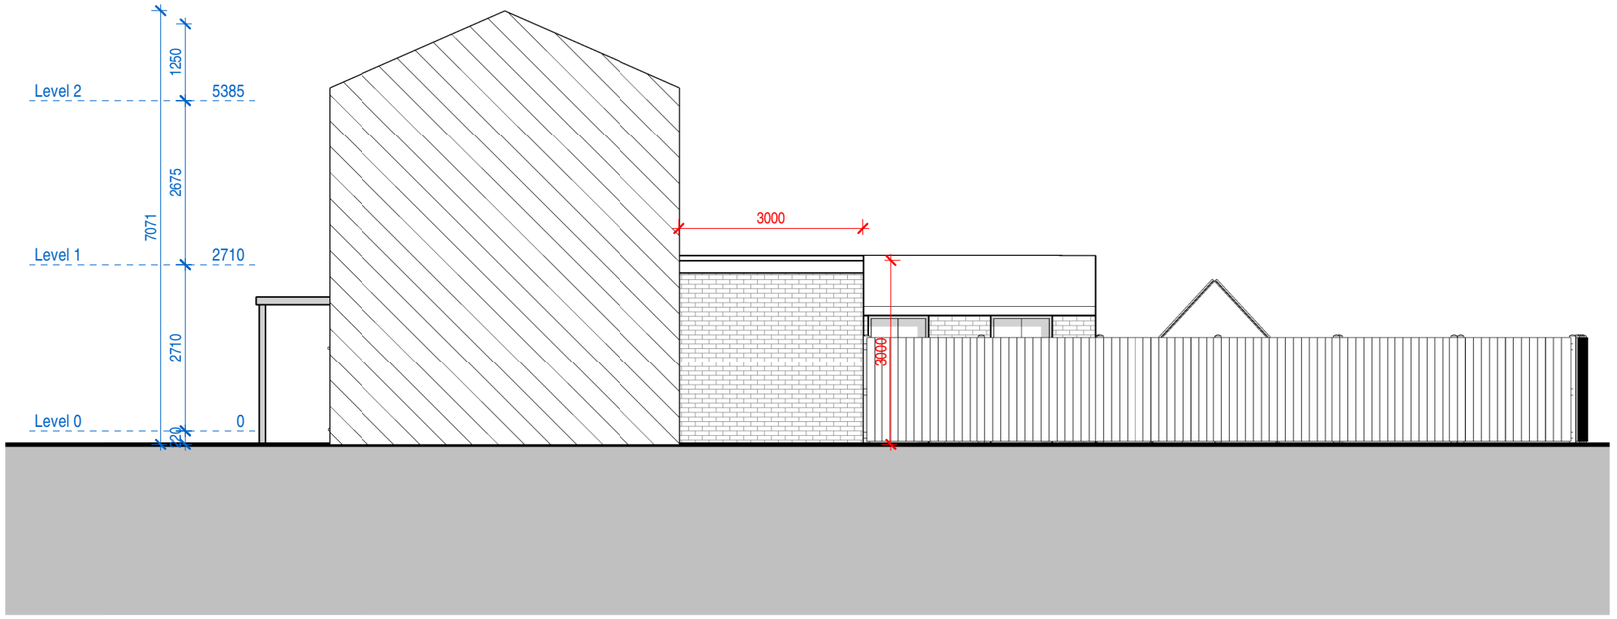

RIGHT SIDE

0 1 2 5m scale **1:100** **@A3**

Redwoods

adress. ***4 Grosvenor way - E5 9ND - London.***
tel. ***0203781 8008***
mail. ***office@redwoodsprojects.co.uk***
web. ***www.redwoodsprojects.co.uk***


Any errors on Dimensions to be reported to the Architect prior to commencement of Works. Dimensions and areas are based on survey information. This drawing is copyright © Redwoods Projects. All dimensions to be checked on site Prior work,

ADRESS: 17 THE COPPICE
UB7 8DR


TITLE: PROPOSED DRAWINGS
ELEVATIONS

PROJECT No 593 | Date: 01/06/2021

NAME: **P03**

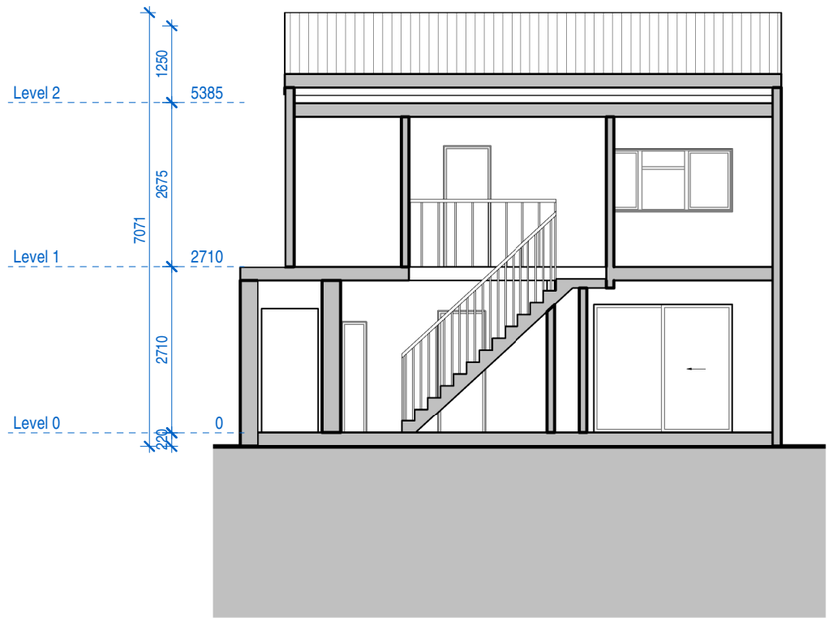

SEC A'A

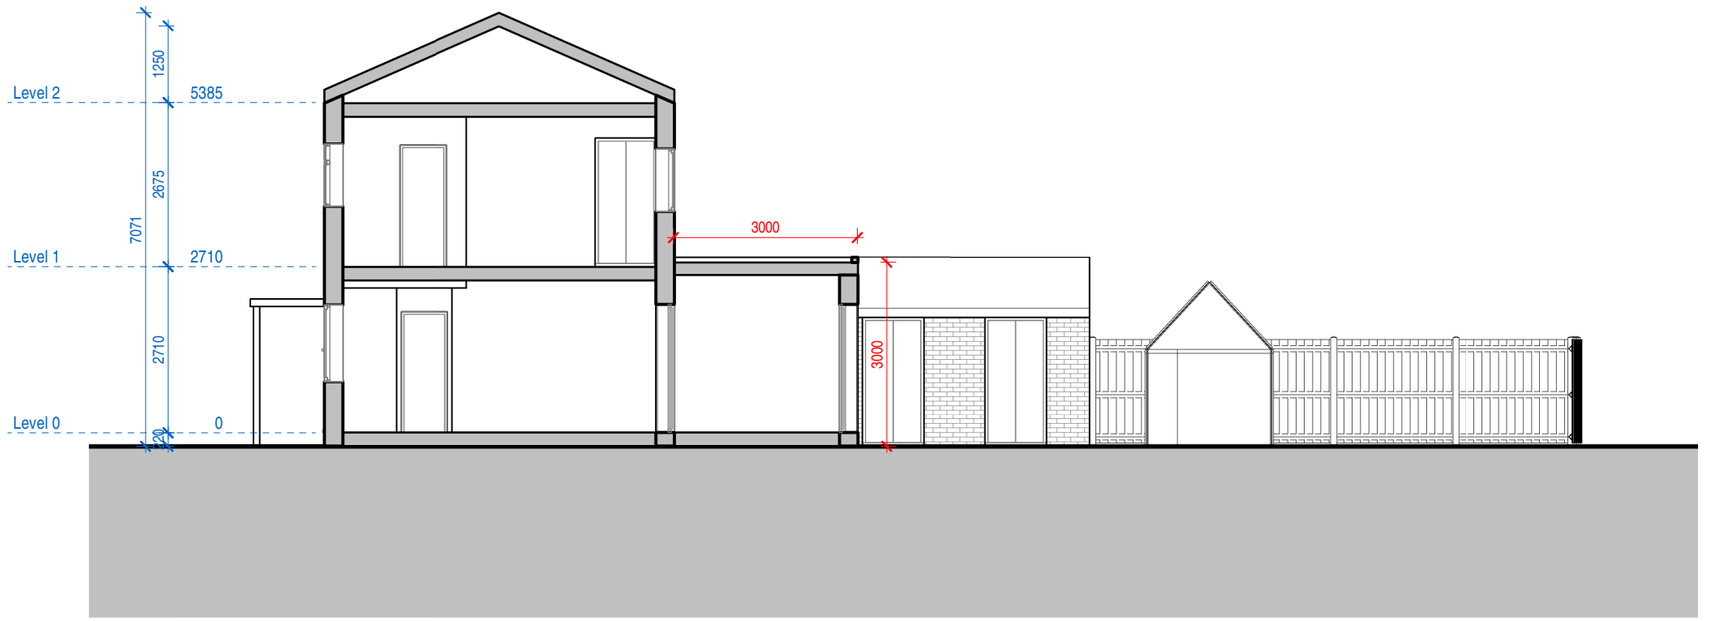

SEC B'B

0 1 2 5m scale **1:100** **@A3**

Redwoods

adress. ***4 Grosvenor way - E5 9ND - London.***
tel. ***0203781 8008***
mail. ***office@redwoodsprojects.co.uk***
web. ***www.redwoodsprojects.co.uk***


Any errors on Dimensions to be reported to the Architect prior to commencement of Works. Dimensions and areas are based on survey information. This drawing is copyright © Redwoods Projects. All dimensions to be checked on site Prior work,

ADRESS: 17 THE COPPICE
UB7 8DR


TITLE: PROPOSED DRAWINGS
ELEVATIONS

PROJECT No 593 | Date: 01/06/2021

NAME: **P04**

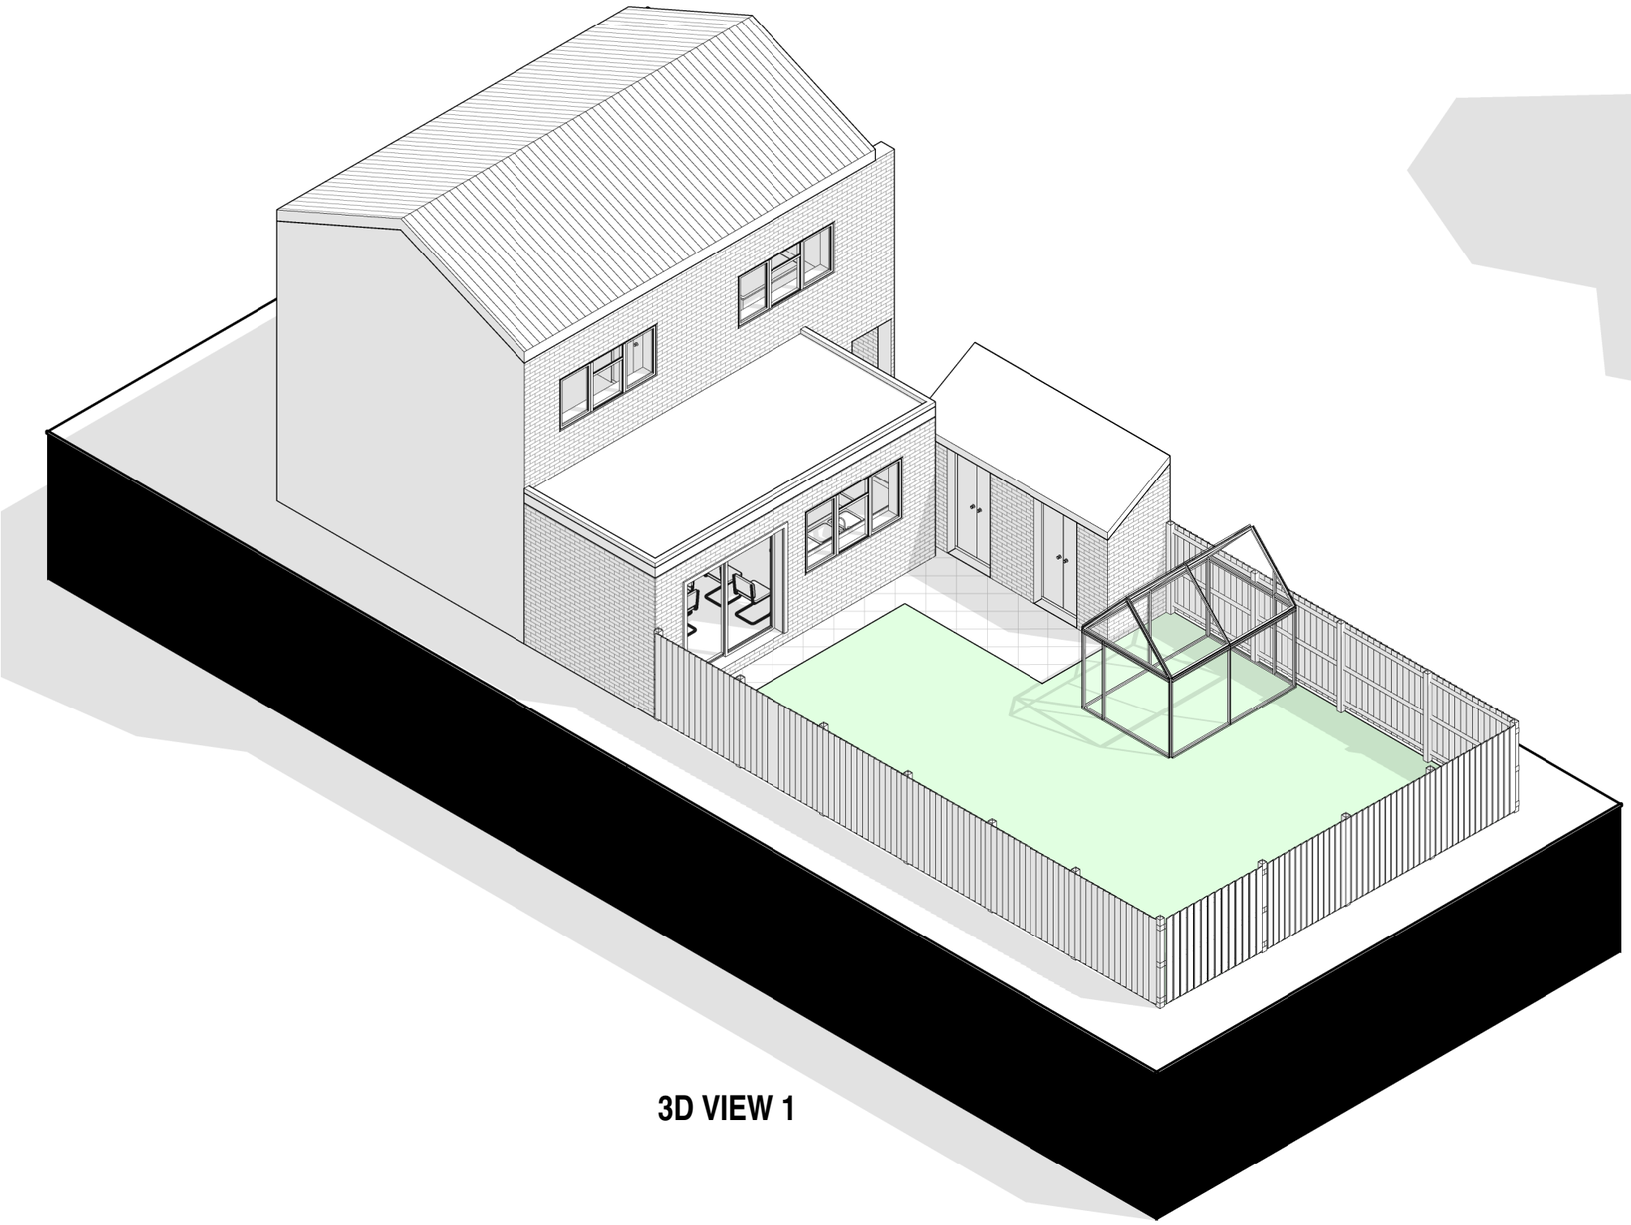

3D VIEW 1

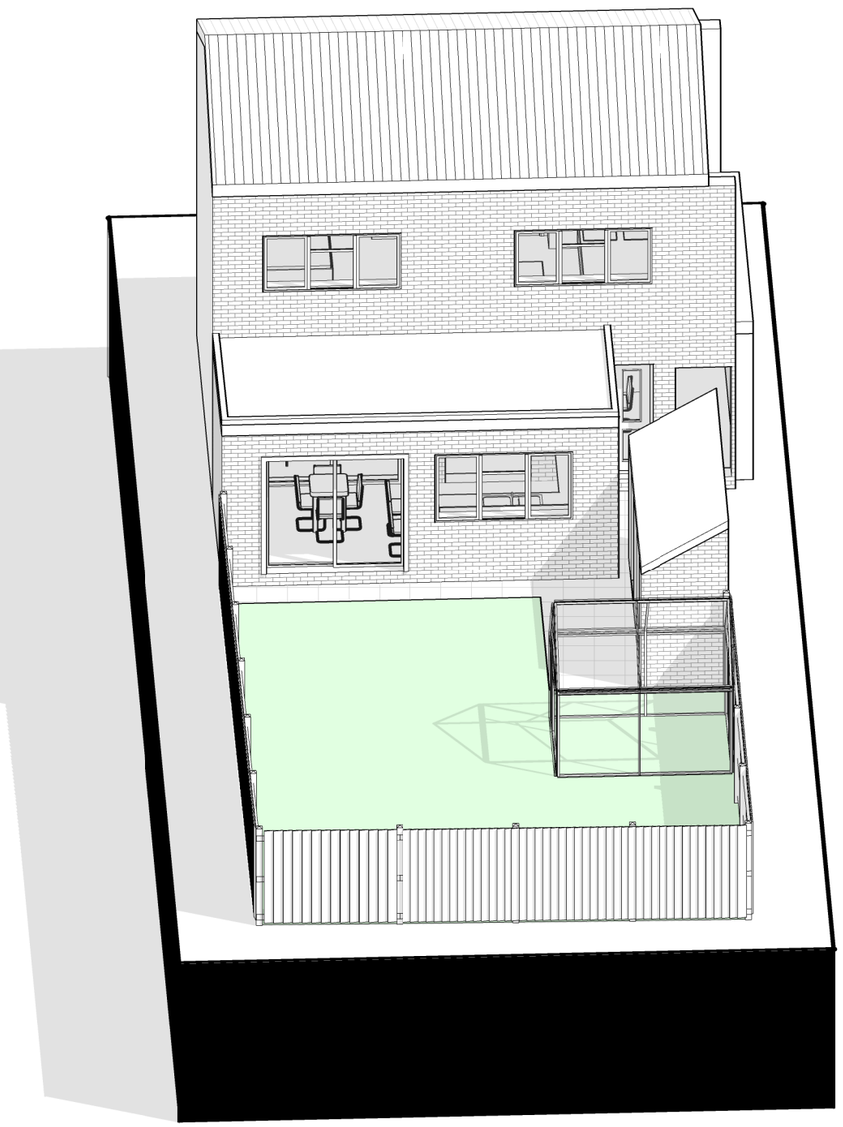

3D VIEW 2

0 1 2 5m

scale **1:100**
@A3

Redwoods

adress. *4 Grosvenor way - E5 9ND - London.*
tel. *0203781 8008*
mail. *office@redwoodsprojects.co.uk*
web. *www.redwoodsprojects.co.uk*

Any errors on Dimensions to be reported to the Architect prior to commencement of Works. Dimensions and areas are based on survey information. This drawing is copyright © Redwoods Projects. All dimensions to be checked on site Prior work,

ADRESS: 17 THE COPPICE
UB7 8DR

TITLE: PROPOSED DRAWINGS
3D

PROJECT No 593 | Date: 01/06/2021

NAME: **P05**