
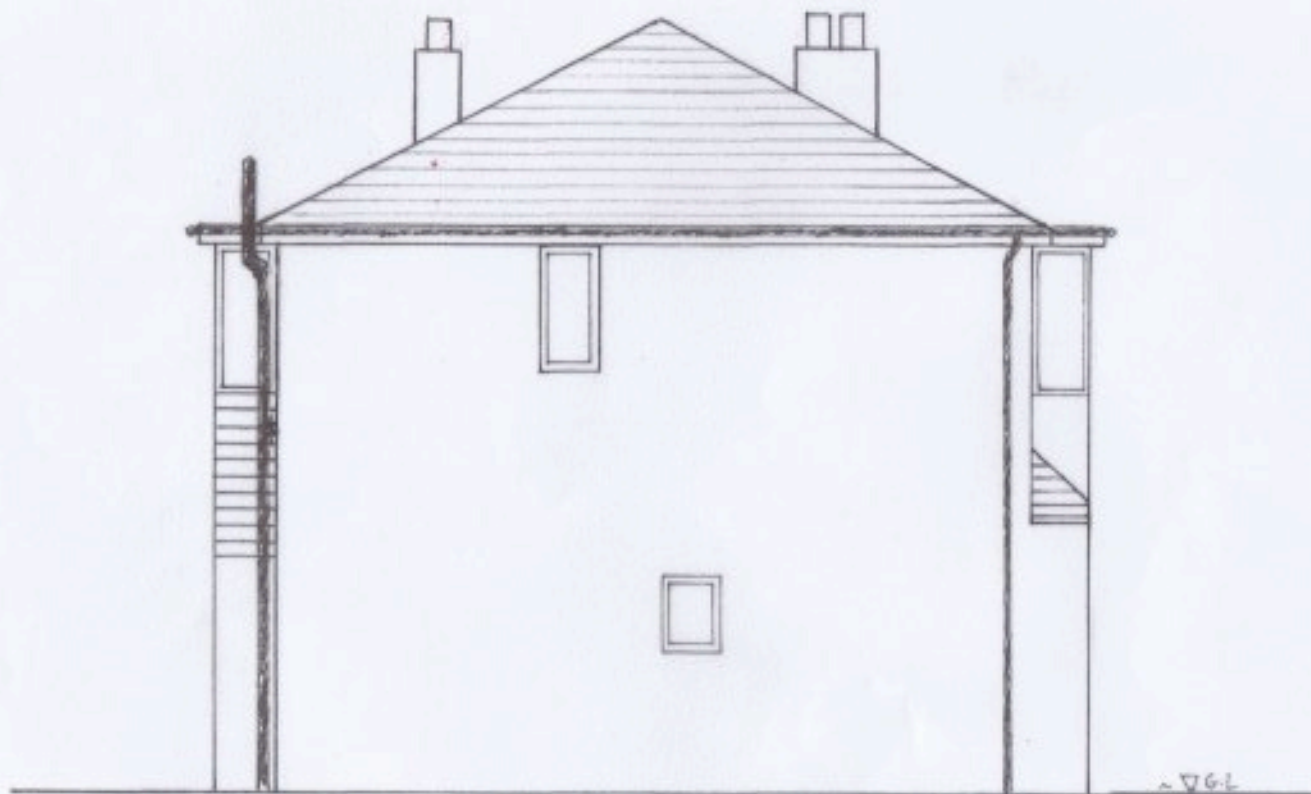


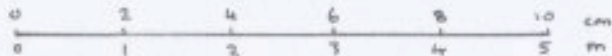

Nº 10

JOB
NO. 22 KENILWORTH GARDENS,
HAYES, UB4 0AY

TITLE
EXISTING SIDE ELEVATION -
FLANK WALL

DRAWN YR	CLIENT HG
DATE July 20	SCALE 1:50 @ A3

ECM Developers Ltd.
22 Queens Road,
Uxbridge,
Middx,
UB8 2NN

Email: ecm-developers@outlook.com

DRAWING NO.
0300-01-08

REV.