


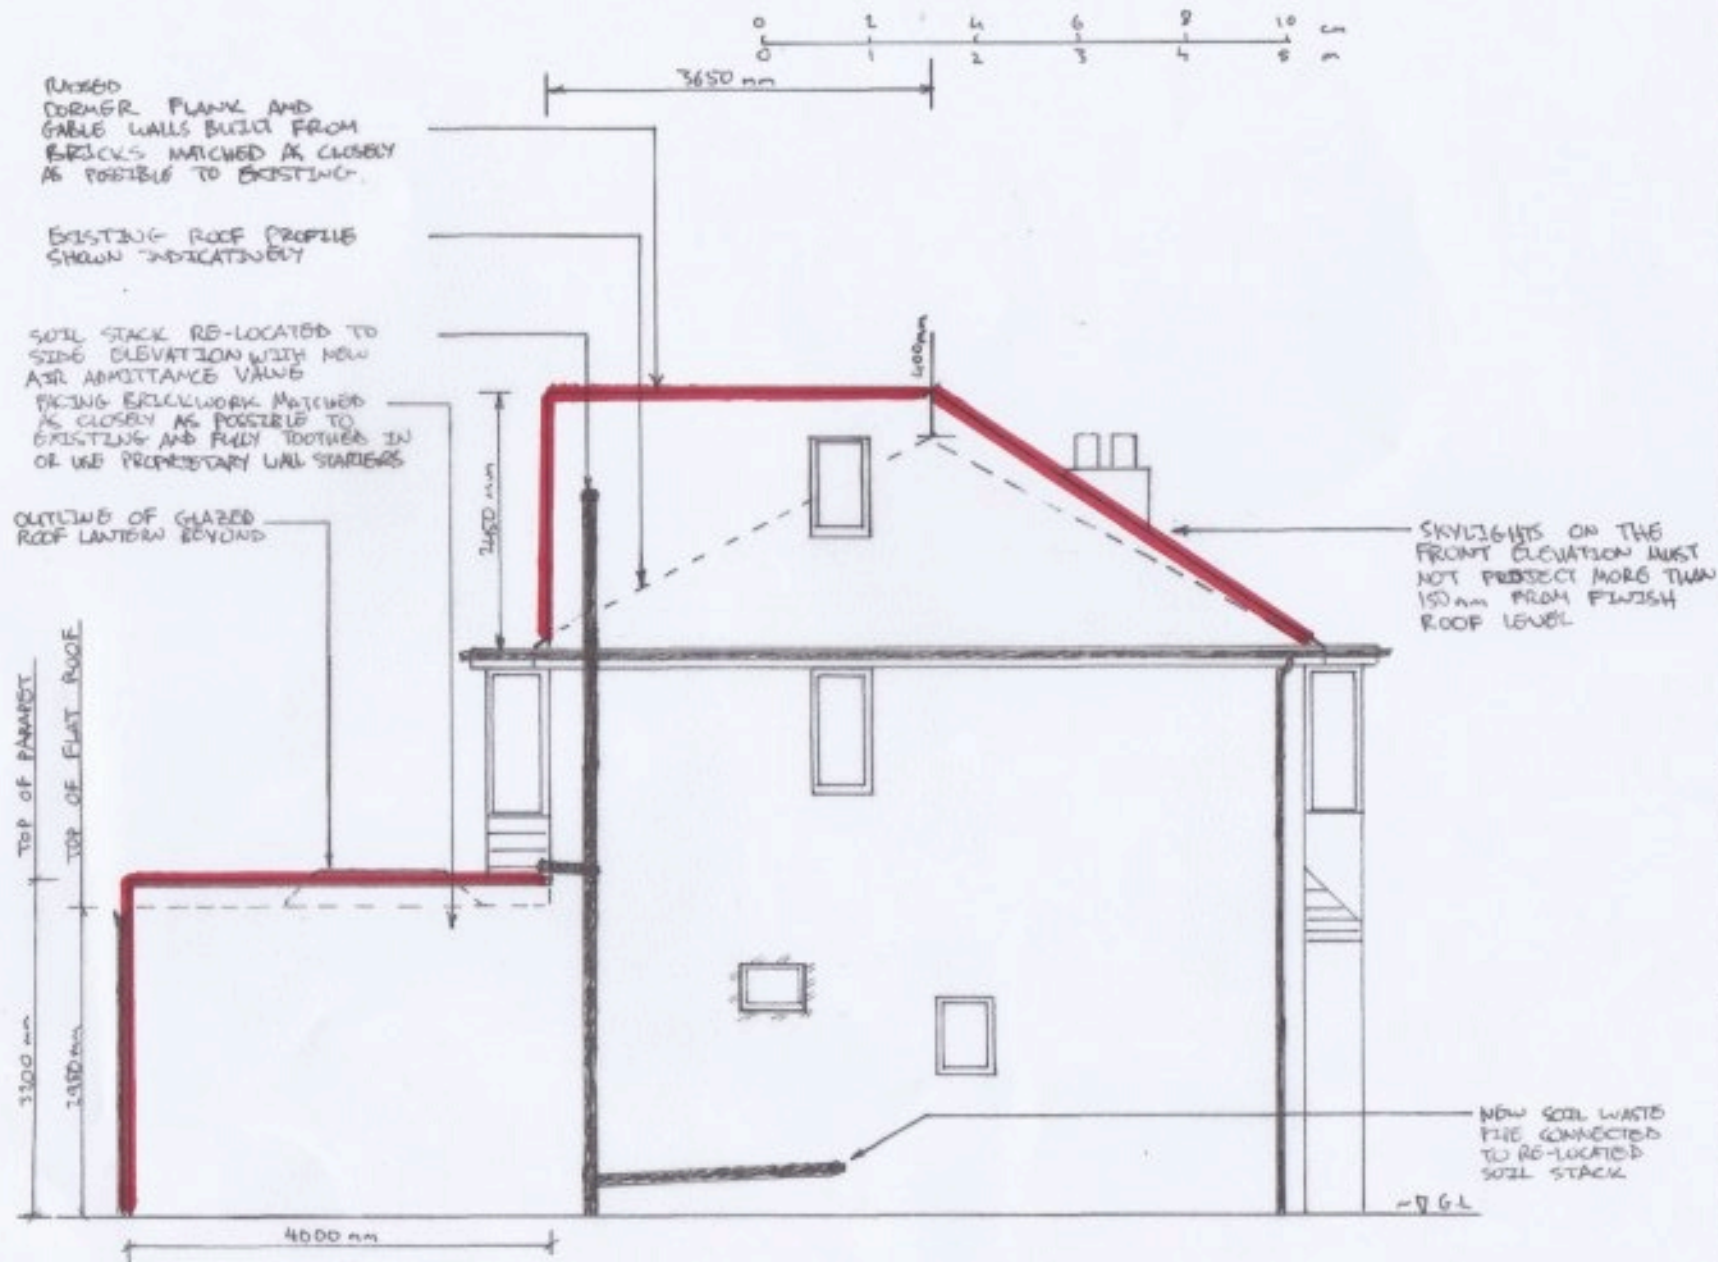

LOFT 02

END OF TERR

NO. 23 KENILWORTH GARDENS,
HAYES, UB4 0AY

PROPOSED ELEVATION - FLANK
WALL

DRAWN YR CLIENT
DATE July 20 SCALE 1:50 @ A3

ECM Developers Ltd.
22 Queens Road,
Uxbridge,
Middx,
UB8 2NN

Email: ecm-developers@outlook.com

DRAWING NO. 0300-01-09 REV.