
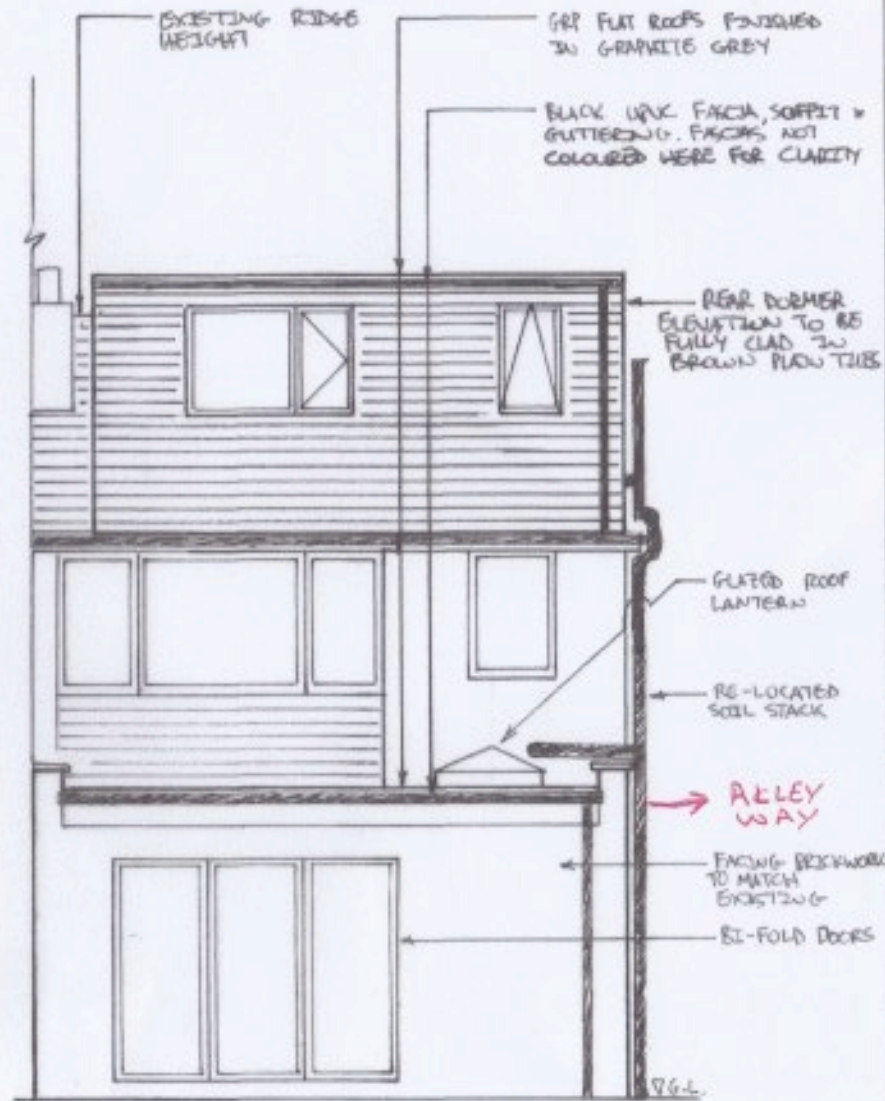


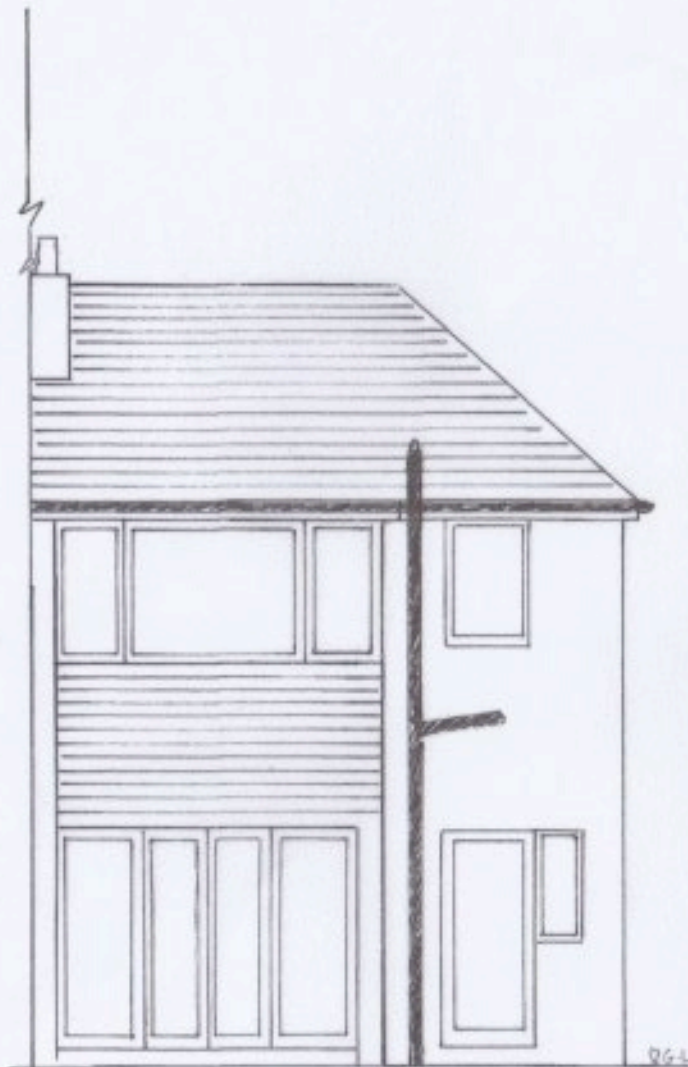

LOFT N° 4

JOB
NO. 22 KENILWORTH GARDENS,
HAYES, UB4 0AY

TITLE
EXISTING AND PROPOSED REAR
ELEVATIONS

DRAWN YR CLIENT
DATE July 20 SCALE 1:50 @ A3

ECM Developers Ltd.
22 Queens Road,
Uxbridge,
Middx,
UB8 2NN

Email: ecm-developers@outlook.com

DRAWING NO. 0300-01-07 REV.