


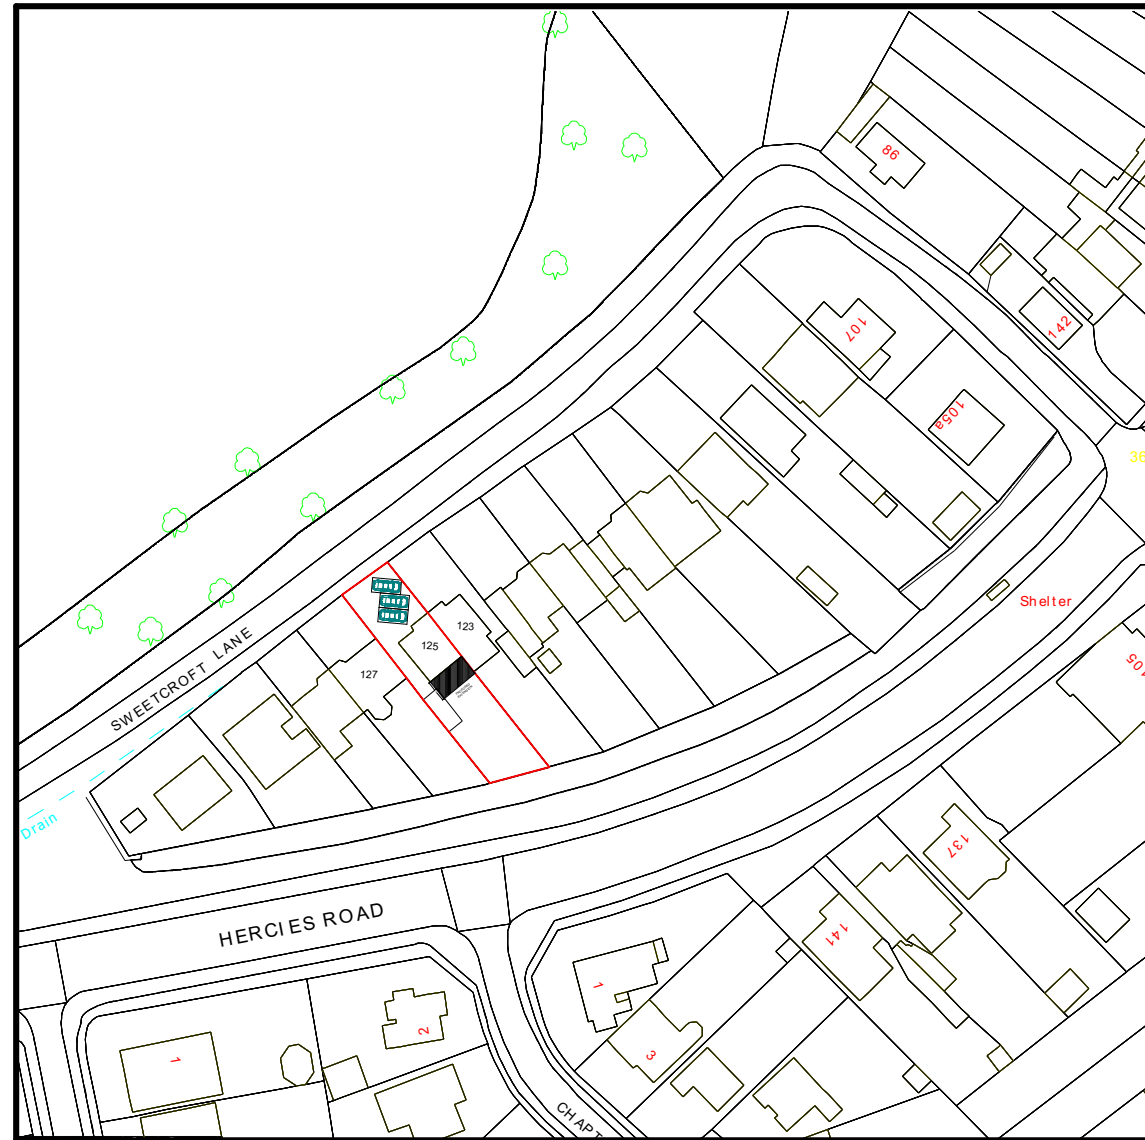
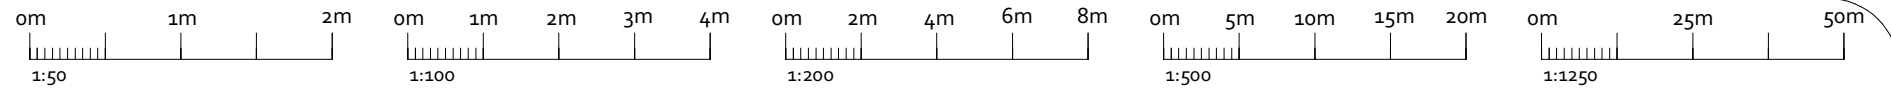


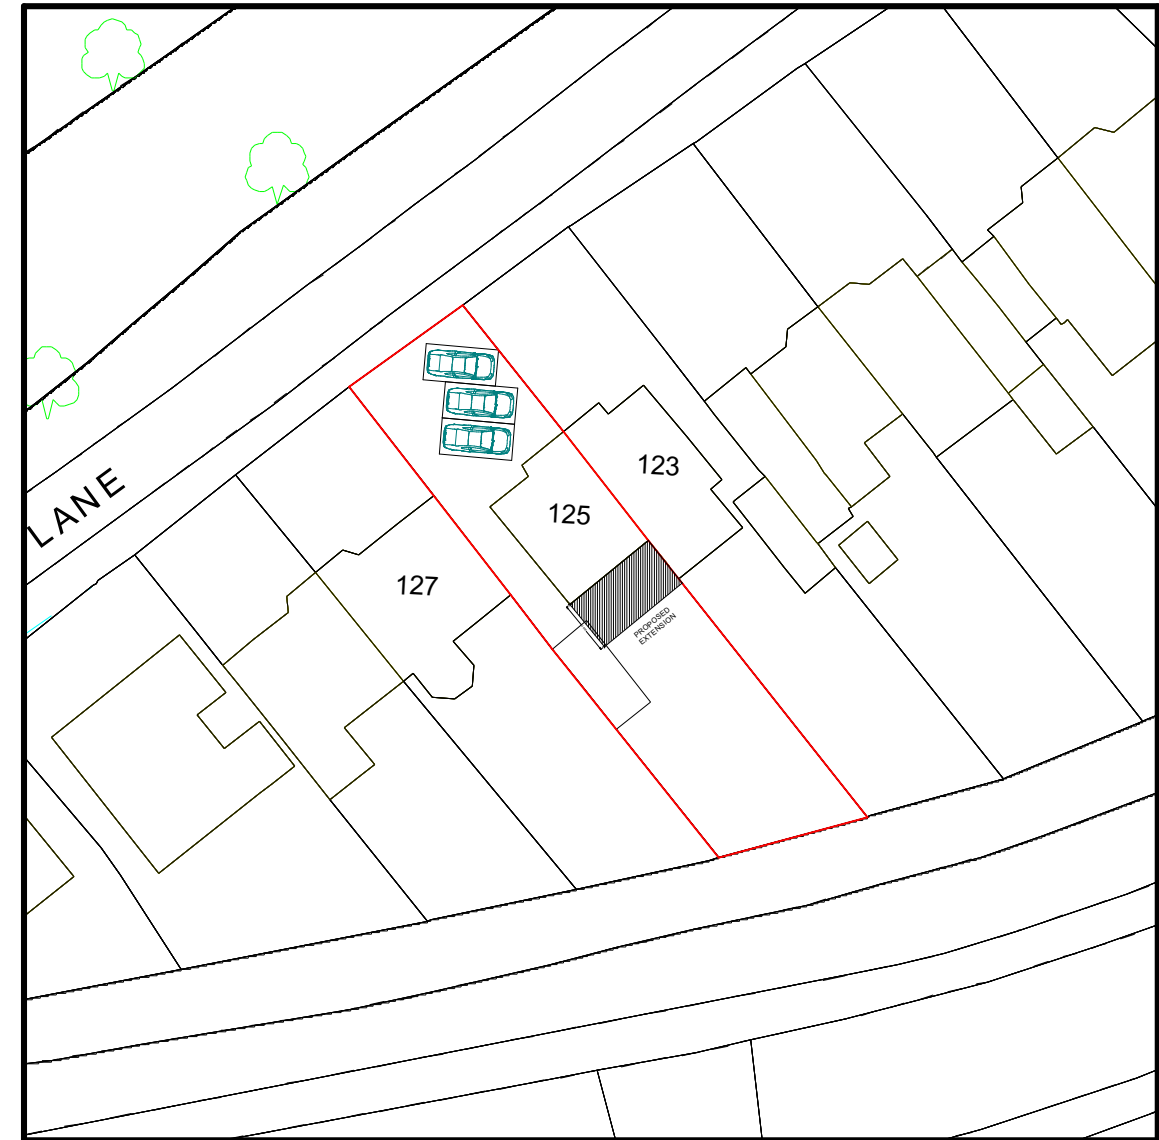


LOCATION PLAN (1:1250)

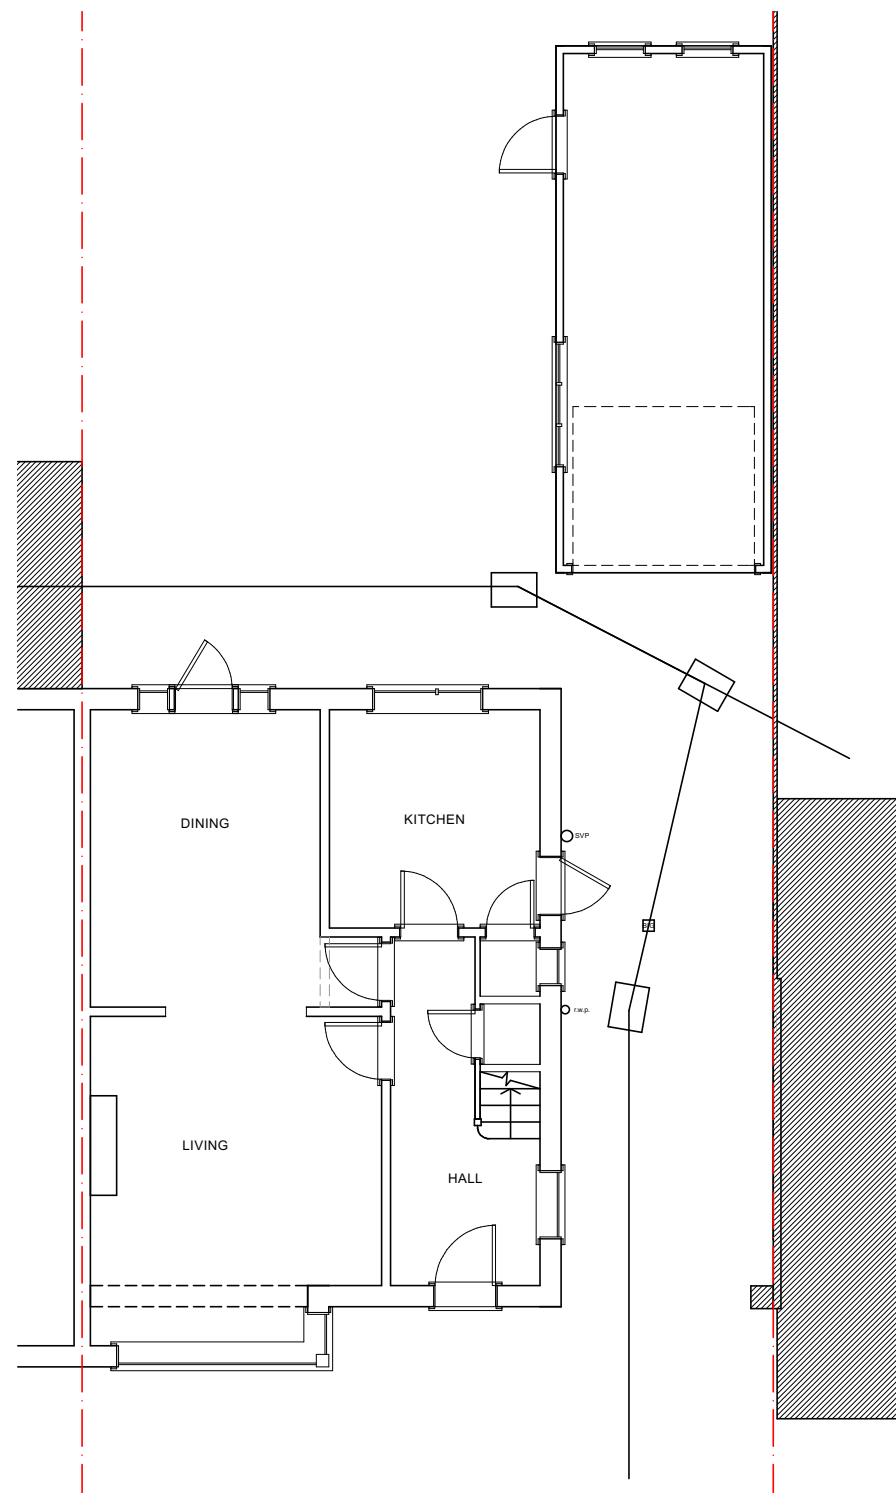



SITE PLAN (1:500)

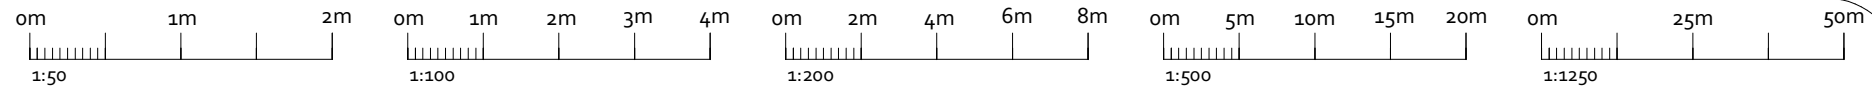


EXISTING G/F (1:100)

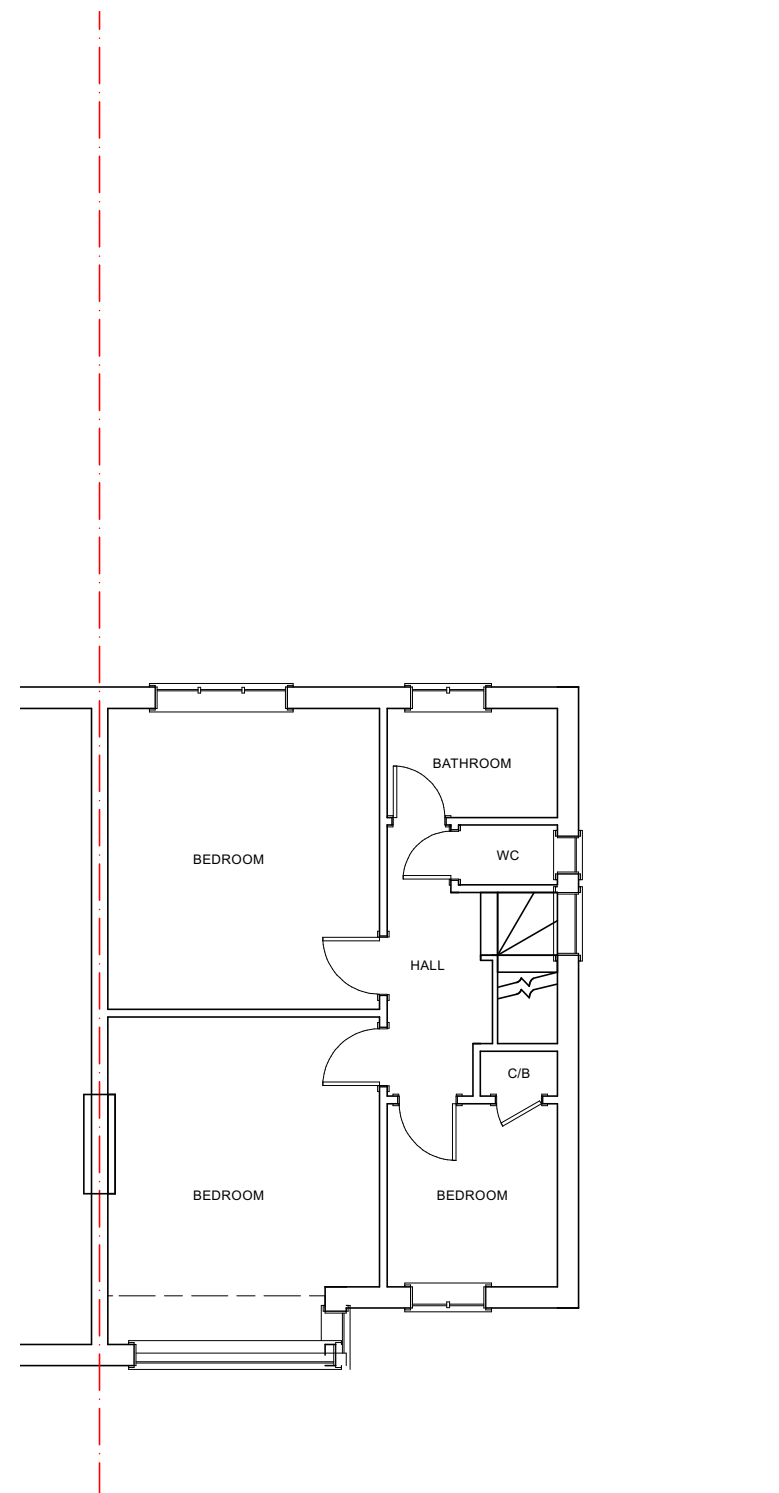

EXISTING 1/F (1:100)

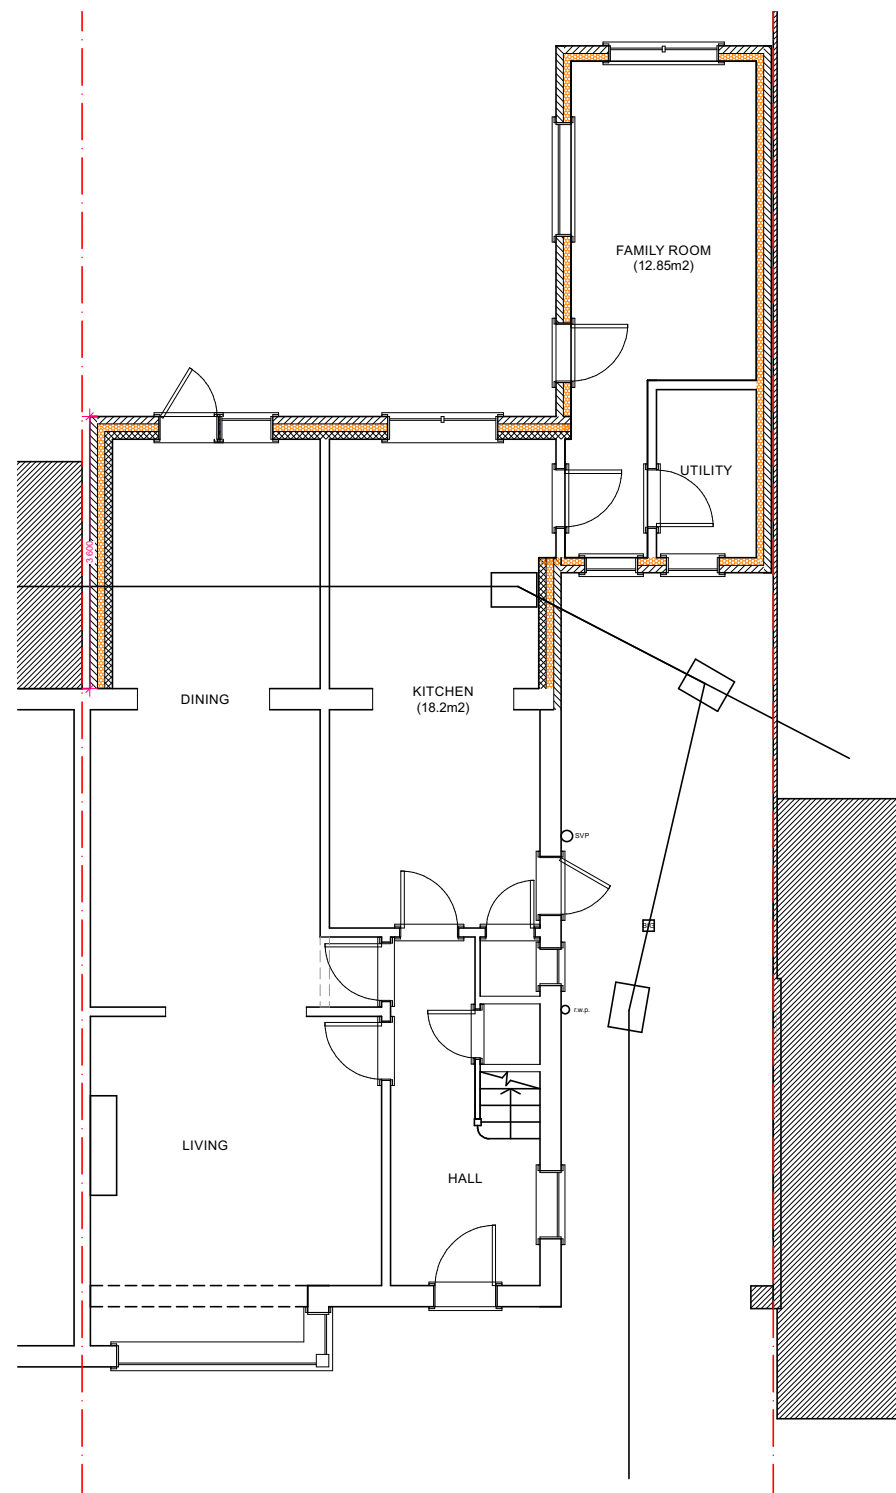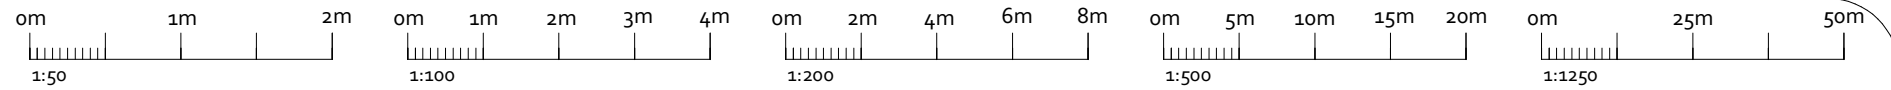


PROPOSED G/F (1:100)

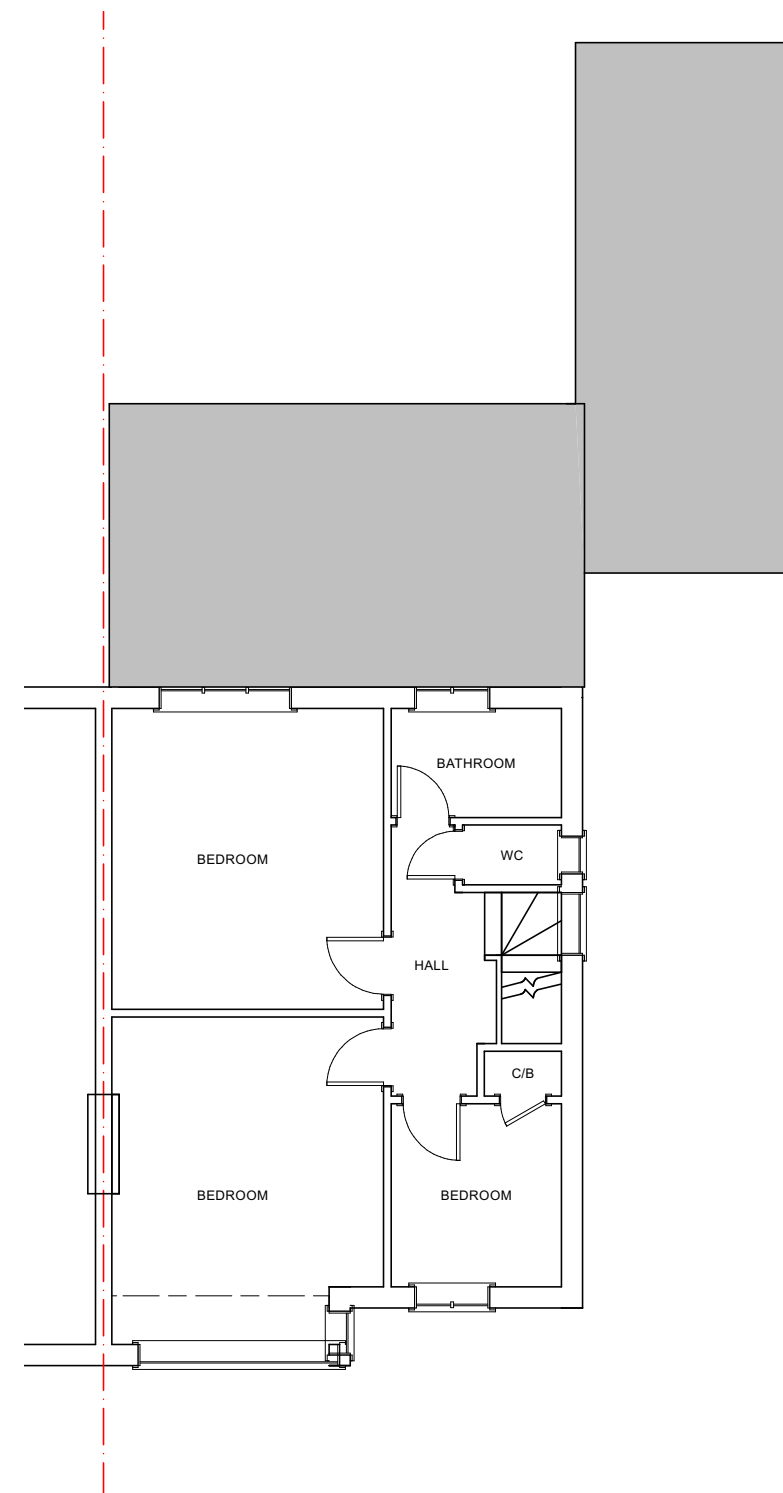

PROPOSED 1/F (1:100)

**SIMILAR TO APPLICATIONS: 17079/APP/
2019/2325 & 71351/APP/2018/3877**

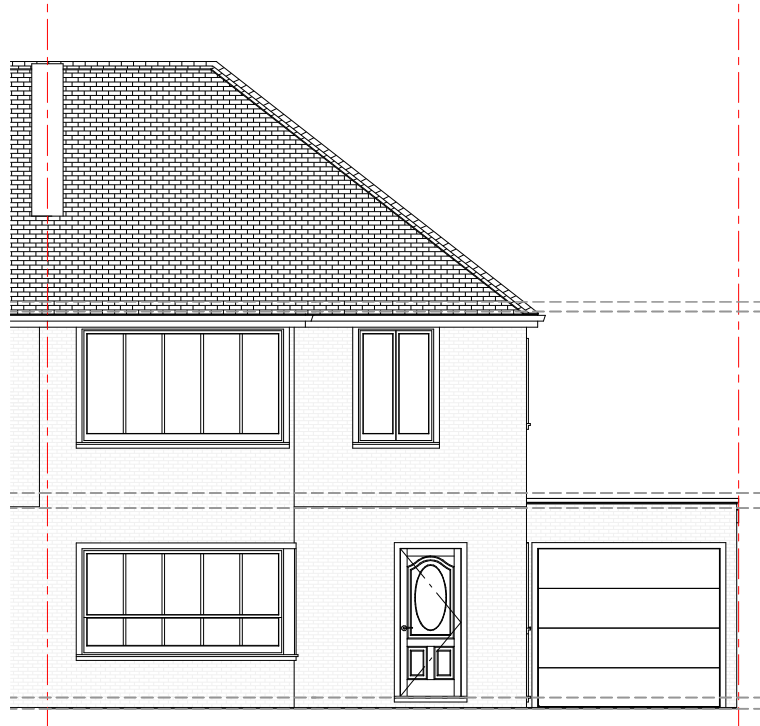


EXISTING FRONT (1:100)




EXISTING SIDE (1:100)




EXISTING FRONT (1:100)

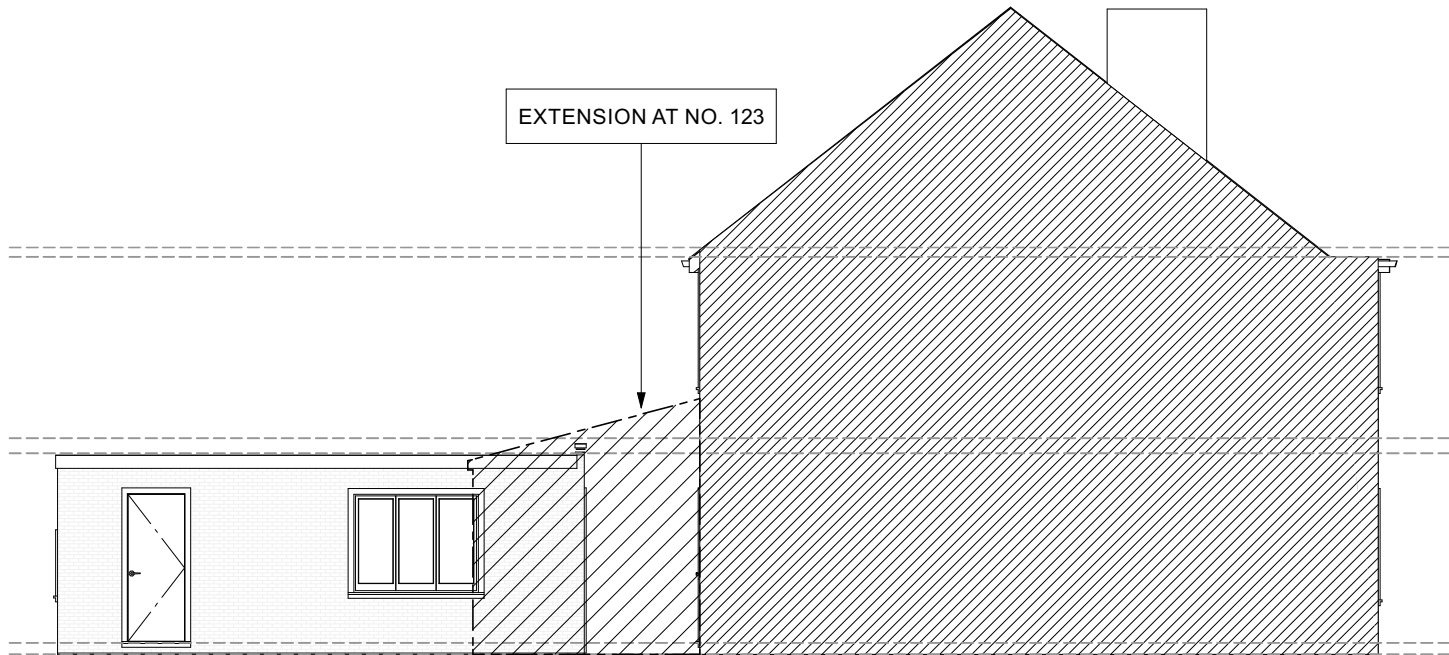


EXISTING SIDE (1:100)

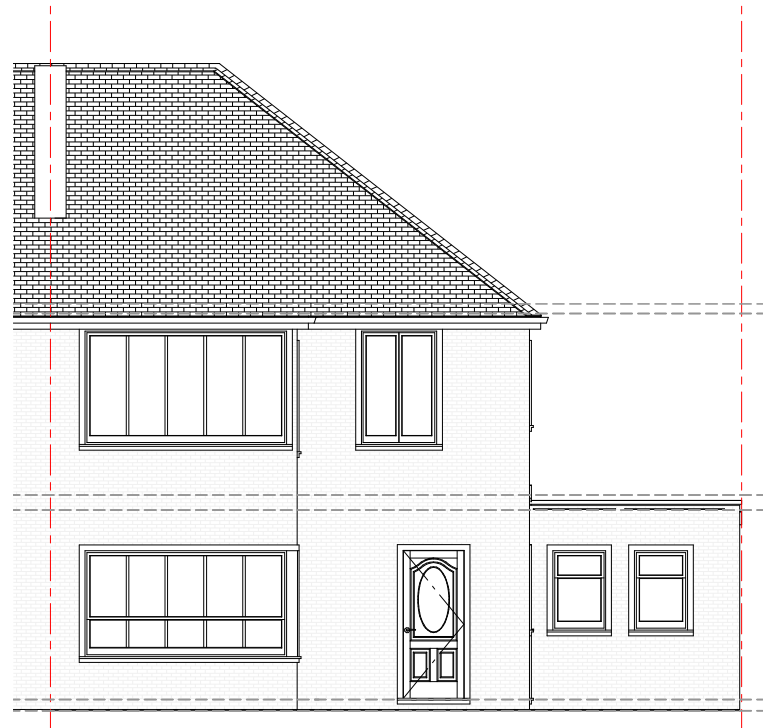


PROPOSED FRONT (1:100)

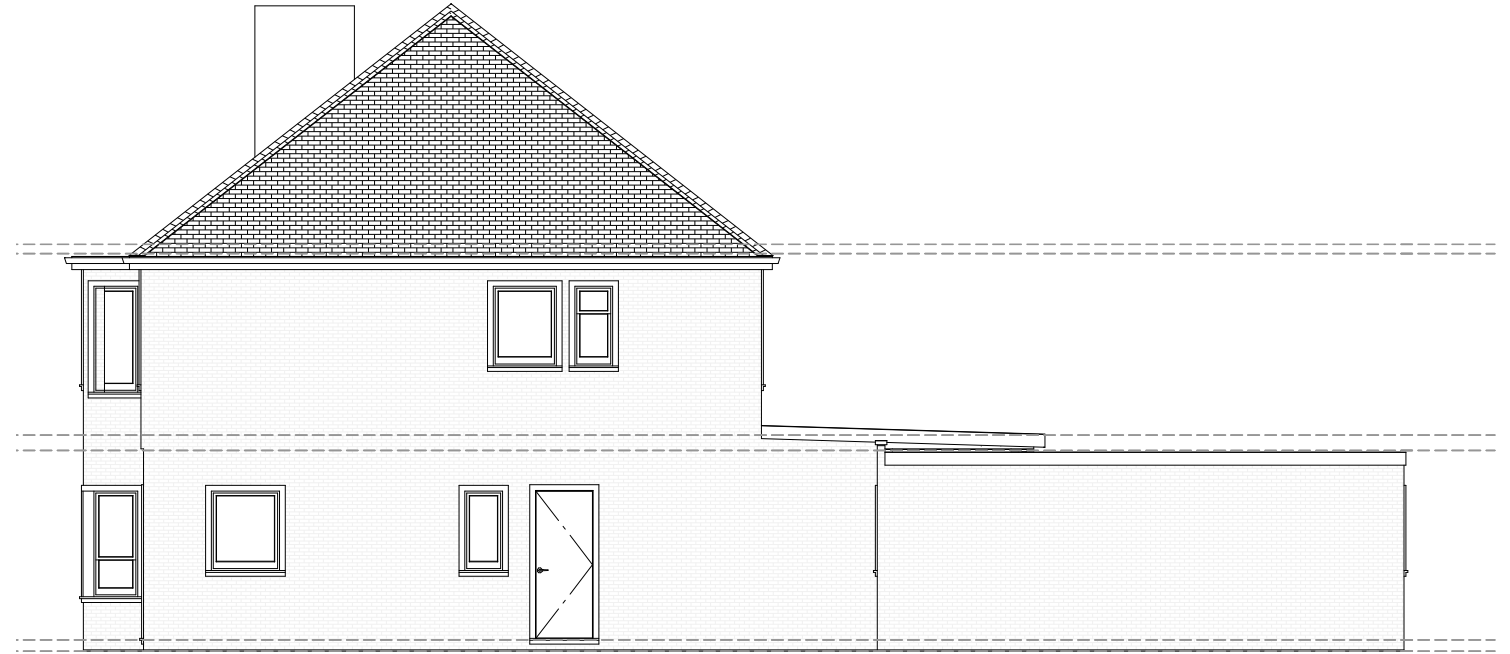



PROPOSED SIDE (1:100)

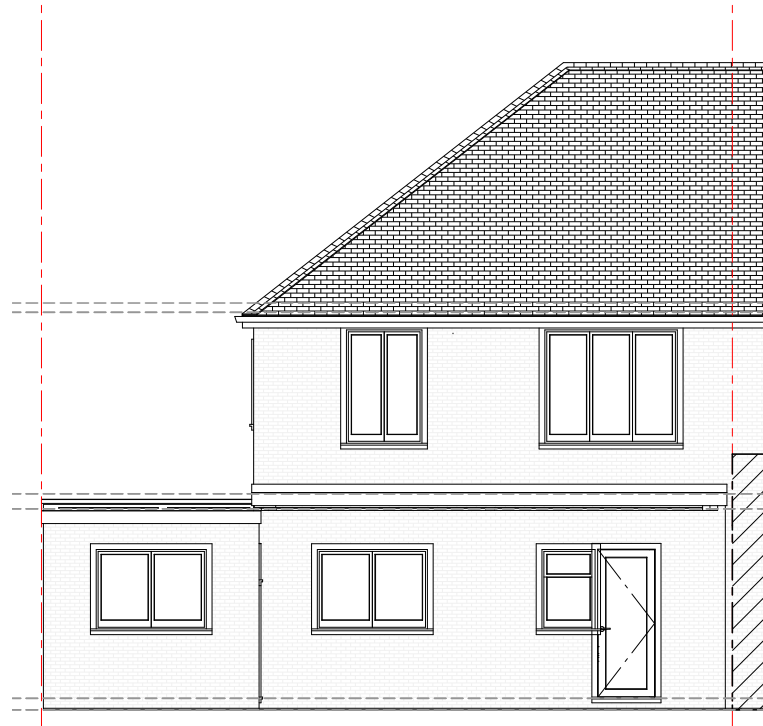


PROPOSED FRONT (1:100)

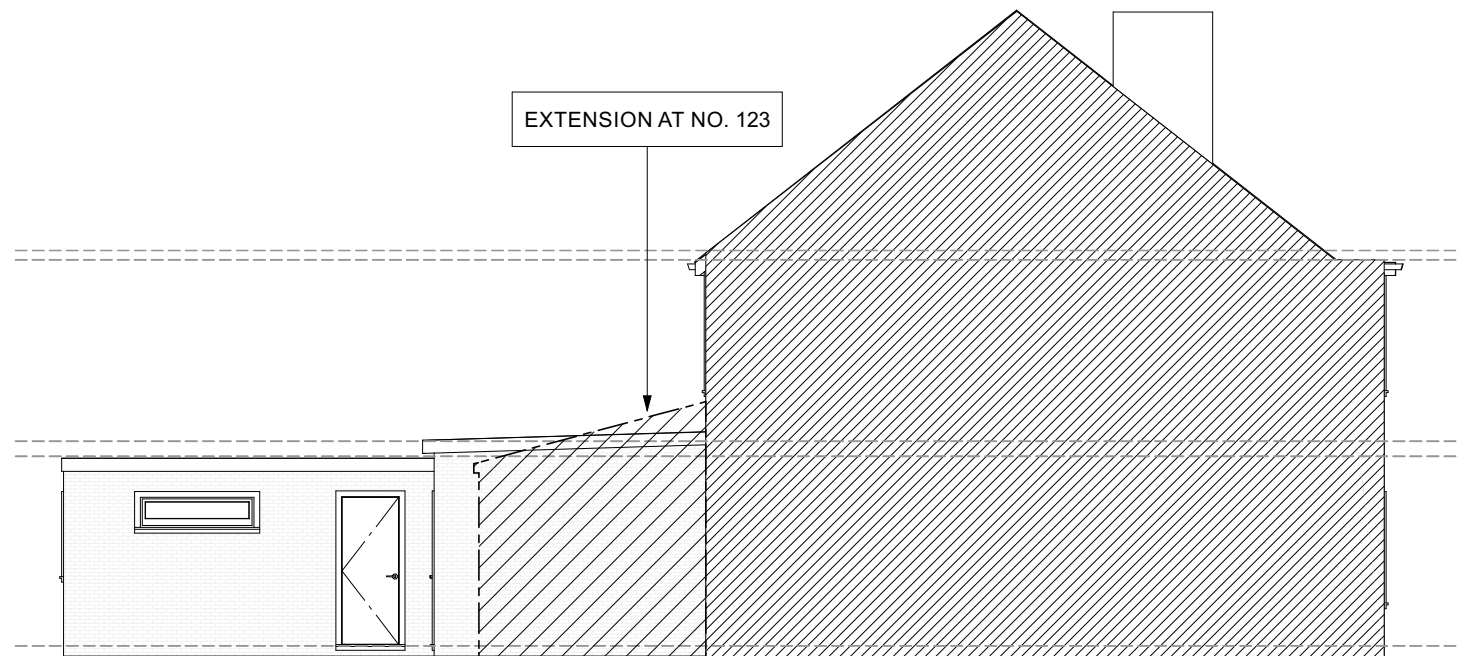

PROPOSED SIDE (1:100)

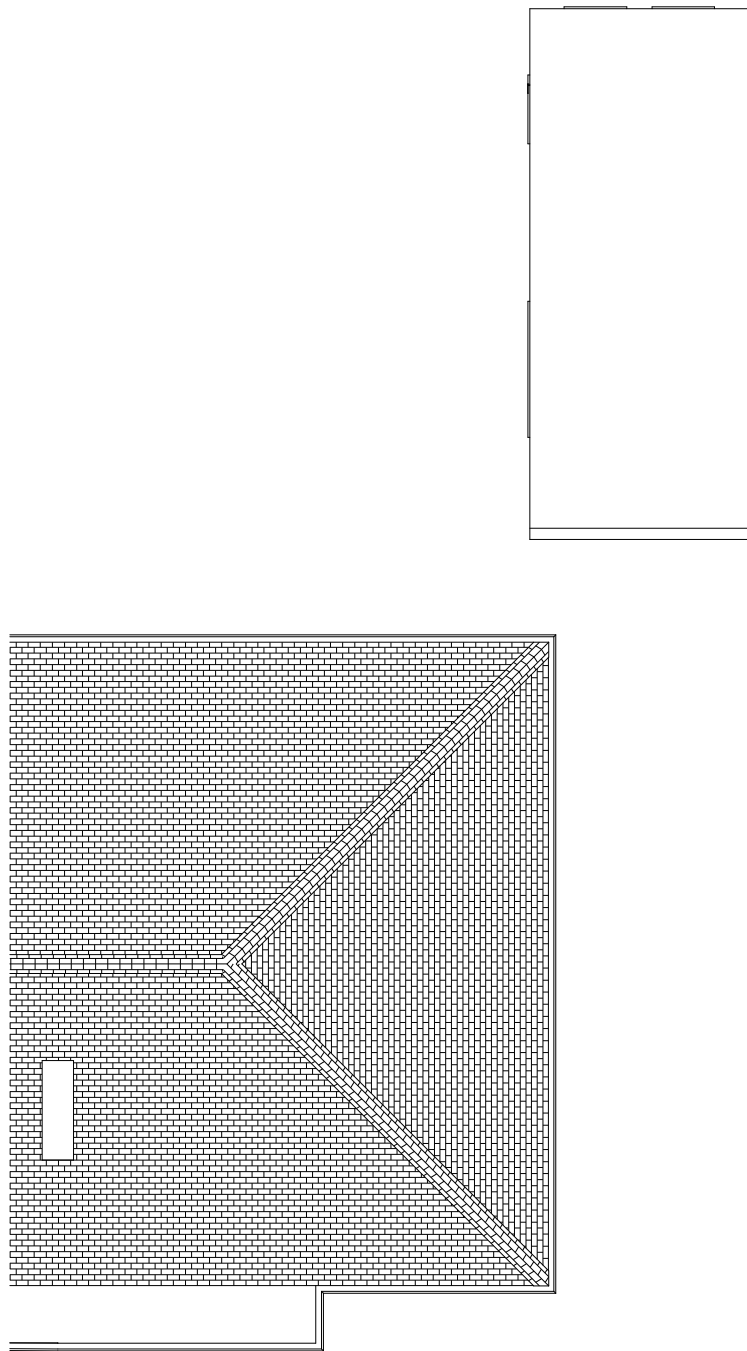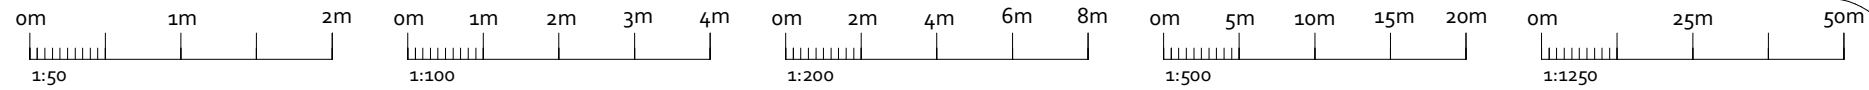

EXISTING ROOF PLAN (1:100)

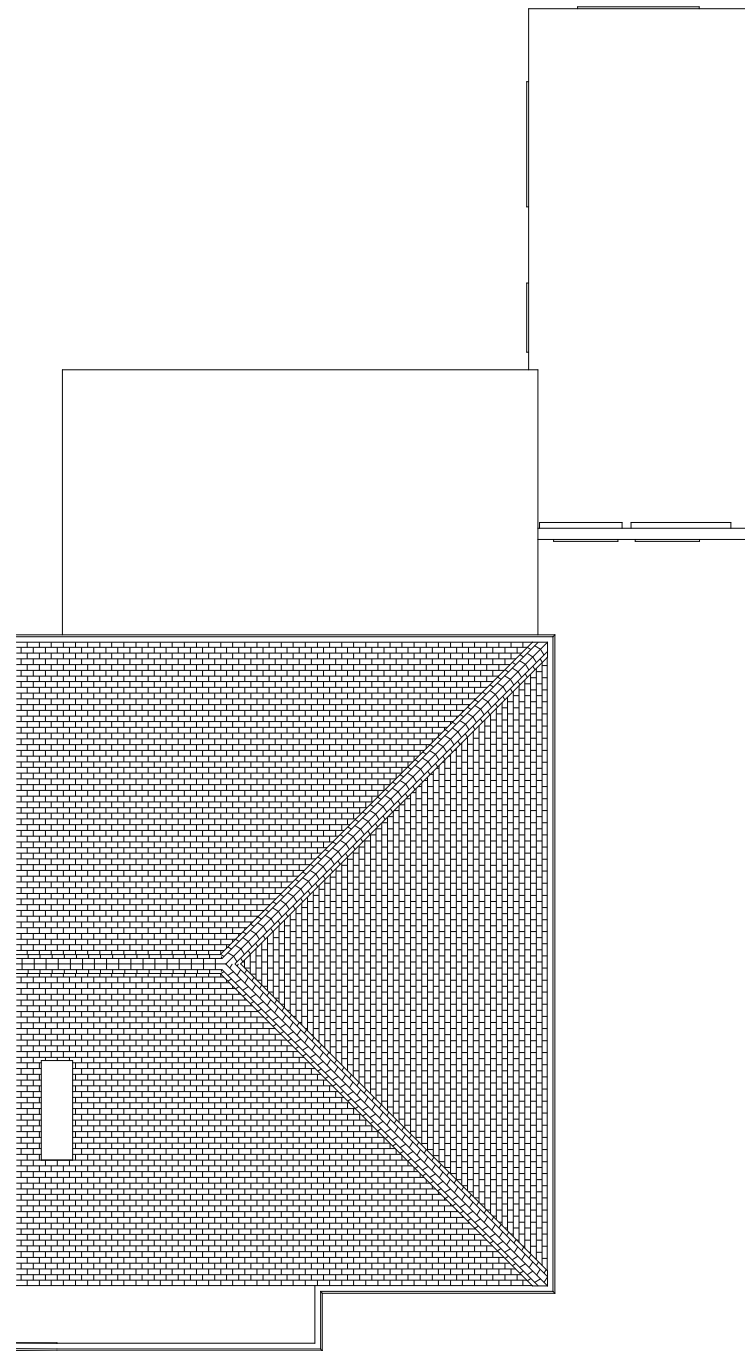

PROPOSED ROOF PLAN (1:100)