

Contact:
Email: info@bluearchdesign.co.uk,
Cell: 044 + 078 3293 8374
Web site: www.bluearchdesign.co.uk

Notes:
© 2021 Blue Architecture Limited.
All rights reserved.
All drawings are for the purpose of gaining
Planning Permission approval only.
All written dimensions to be taken in
preferences to scaled dimensions.
Garage Conversion =
Carpet Area: 12.36 Sq.M

Rev.	Description	By	Ckd	Date


Client:
Mr. Anir Man Singh Karki.

Project:
Existing Garage conversion into habitable room
and replace garage front door by window.
Location:
79 St. Clement Close, Uxbridge,
Middlesex, UB8 3SS.

Status:
PLANNING

Title:
Proposed Block plan

Drawn by:	Str. Etr.	Checked by:
L.p	---	R.k
Project no:	Sheet Size	Sheet no.
BAL-1515	A3	
Date:	Scale:	
08/06/2021	1:500	

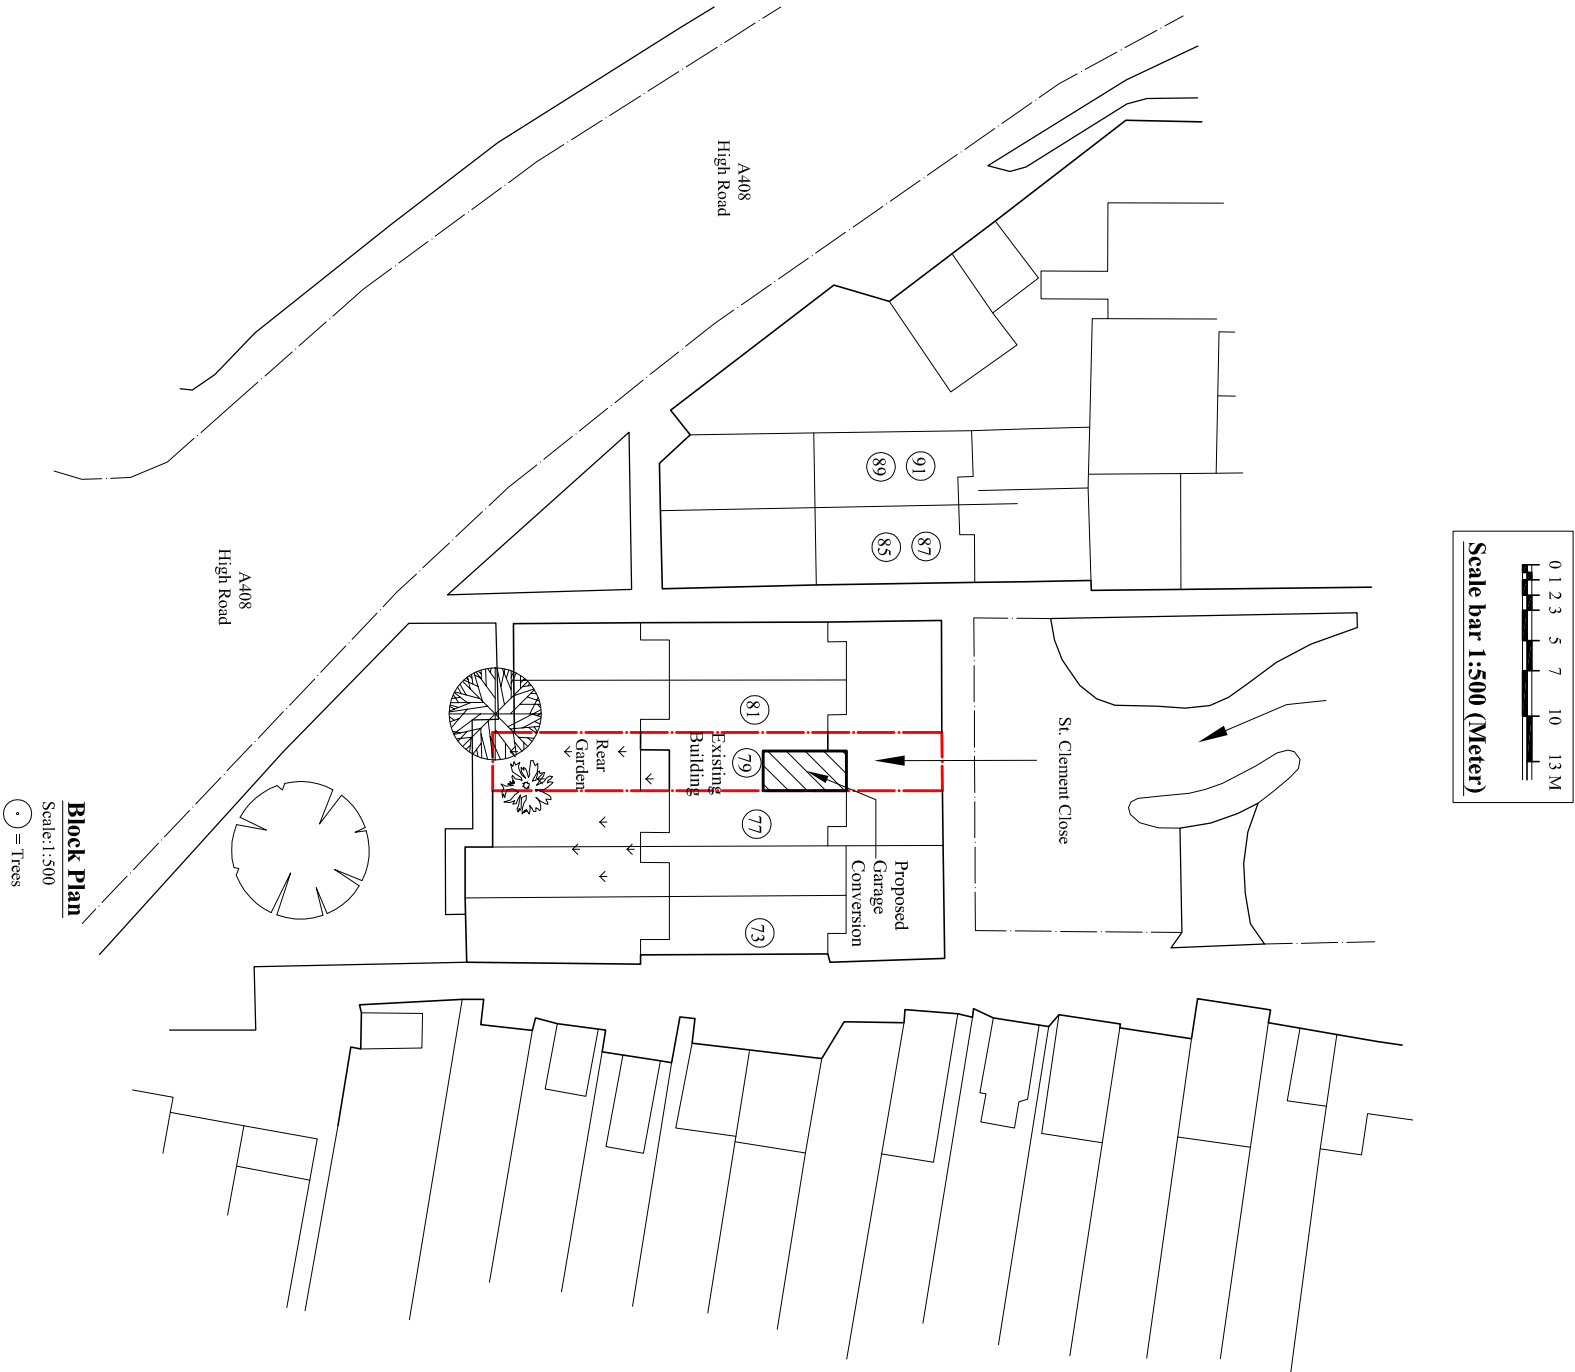

Block Plan
Scale:1:500
● = Trees