


The Contractor is to check all dimensions on site and report any discrepancies to the Contract Administrator. This drawing is to be read in conjunction with all other standard documentation. Dimensions are not to be scaled from this drawing.

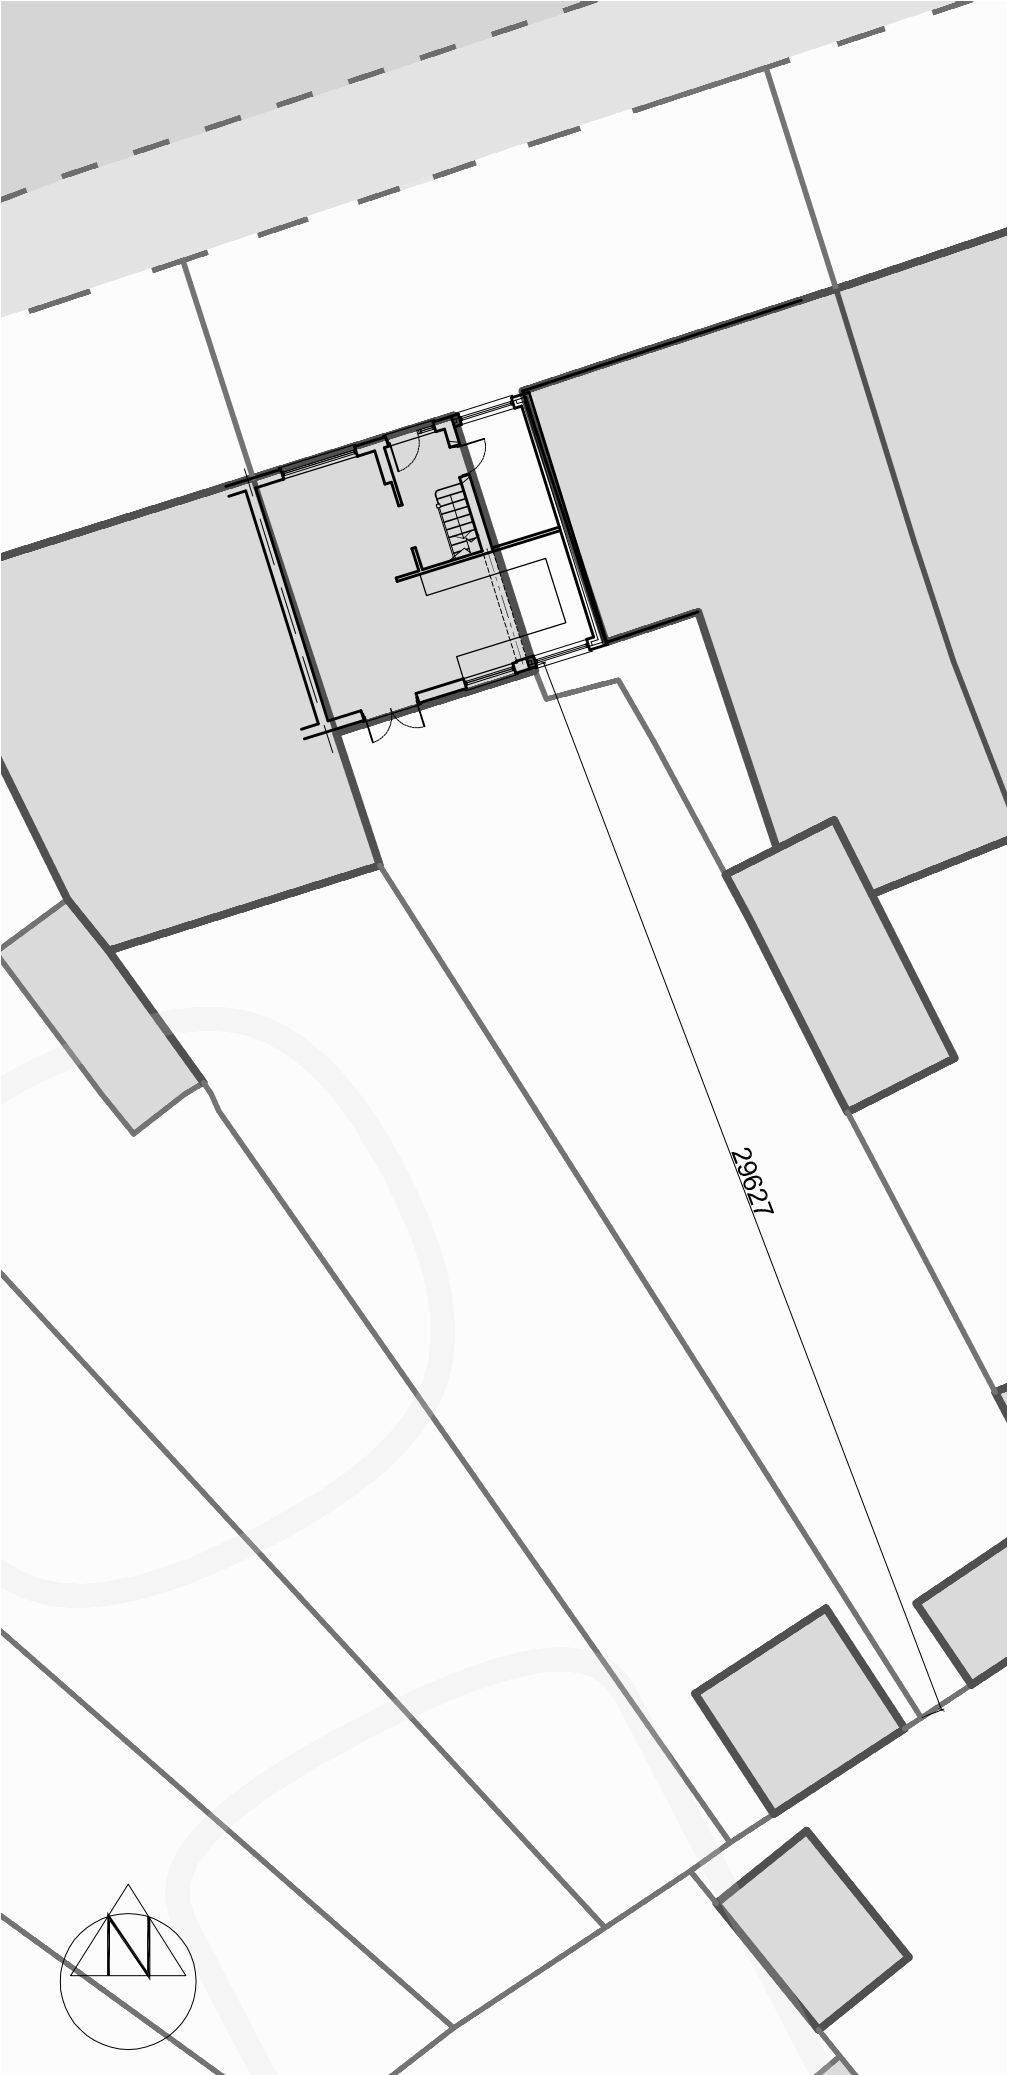

BLOCK PLAN - SCALE 1:200

rev.	description		date	chkd.
	 Design And Plan CONSULTANTS		10 Wimborne Avenue Chislehurst BR7 6RQ 020 3004 9238 07931 931 035	s.nagpal@dapconsultants.co.uk www.dapconsultants.co.uk

project : 351 Kingshill Avenue
Hayes

drawing title :

Proposed Block Plan

drawn: SN	chkd : SS	date: 07.06.21
status: Planning		
proj no : 1723	drg no: 03	rev no: