
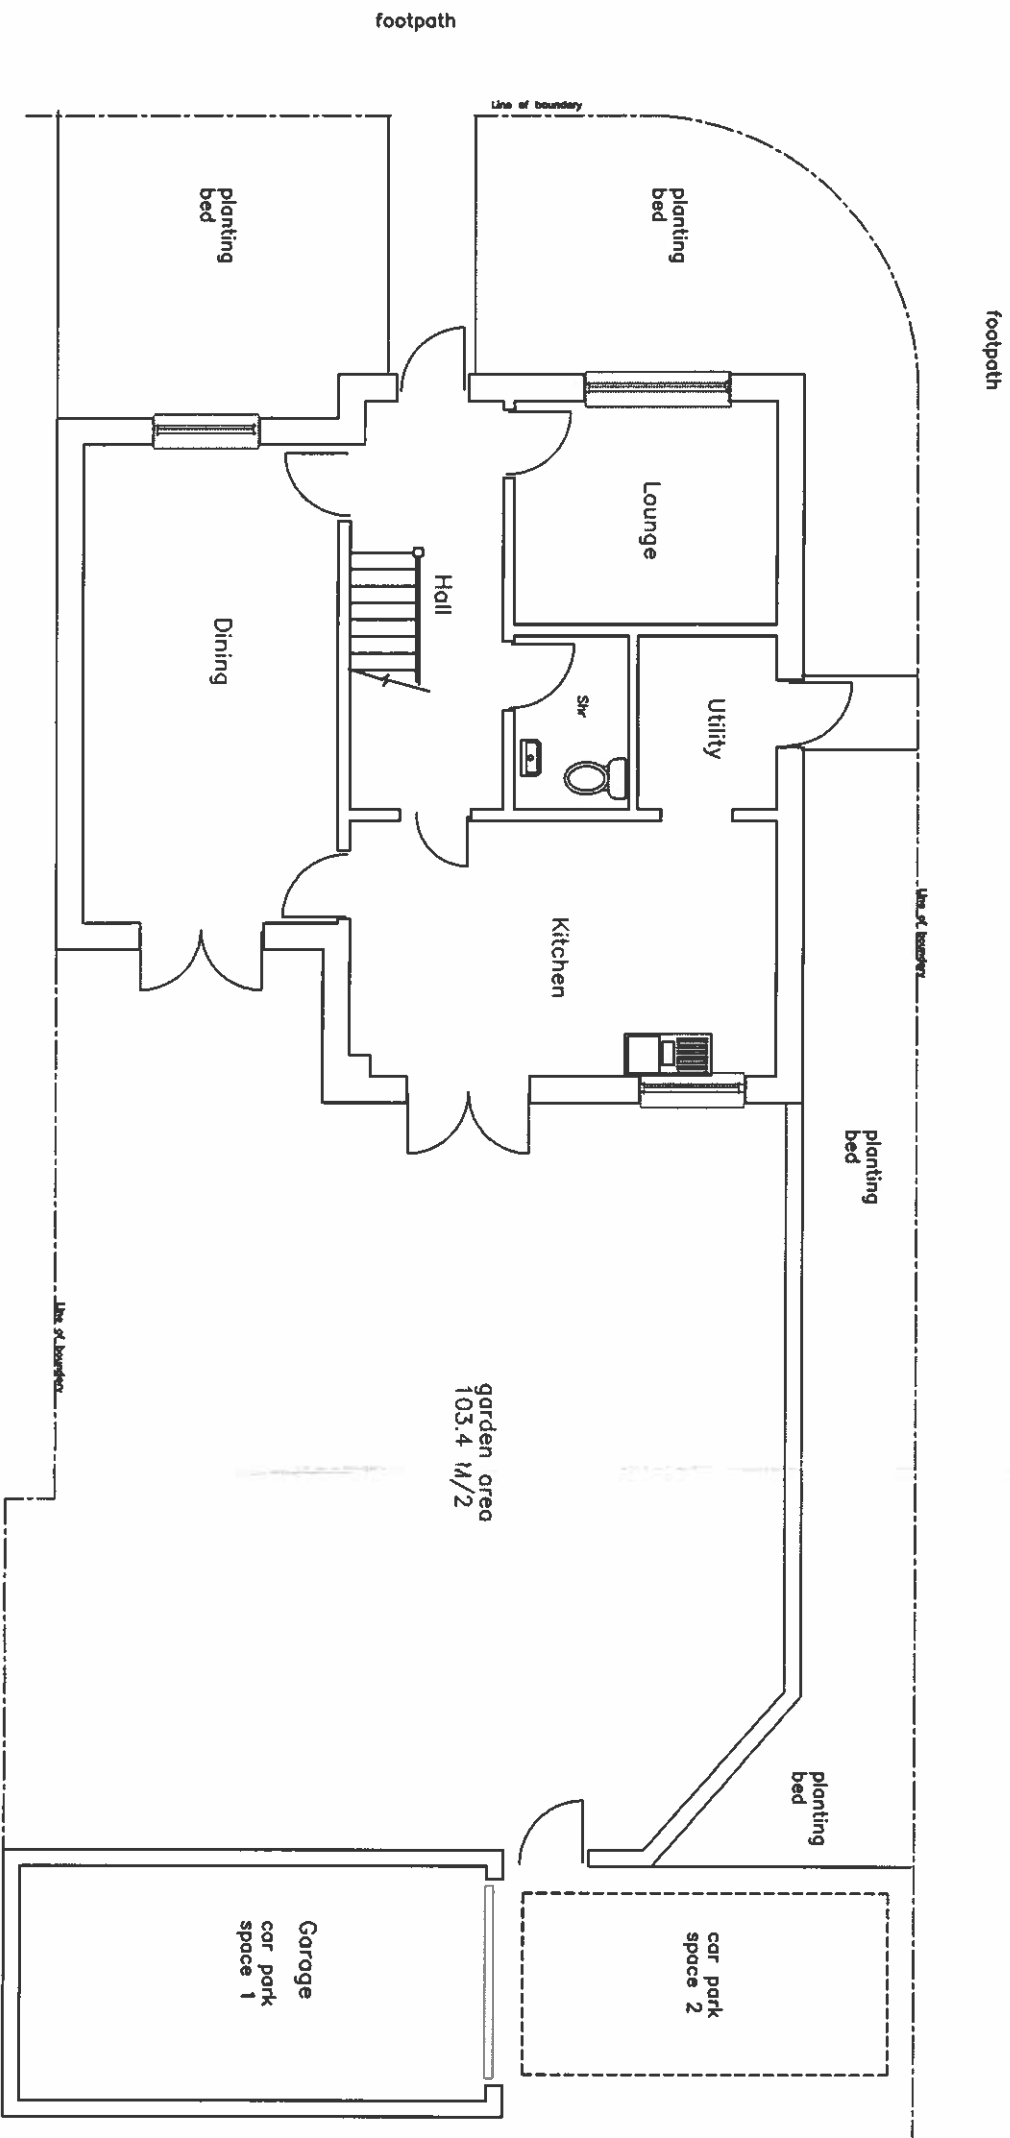


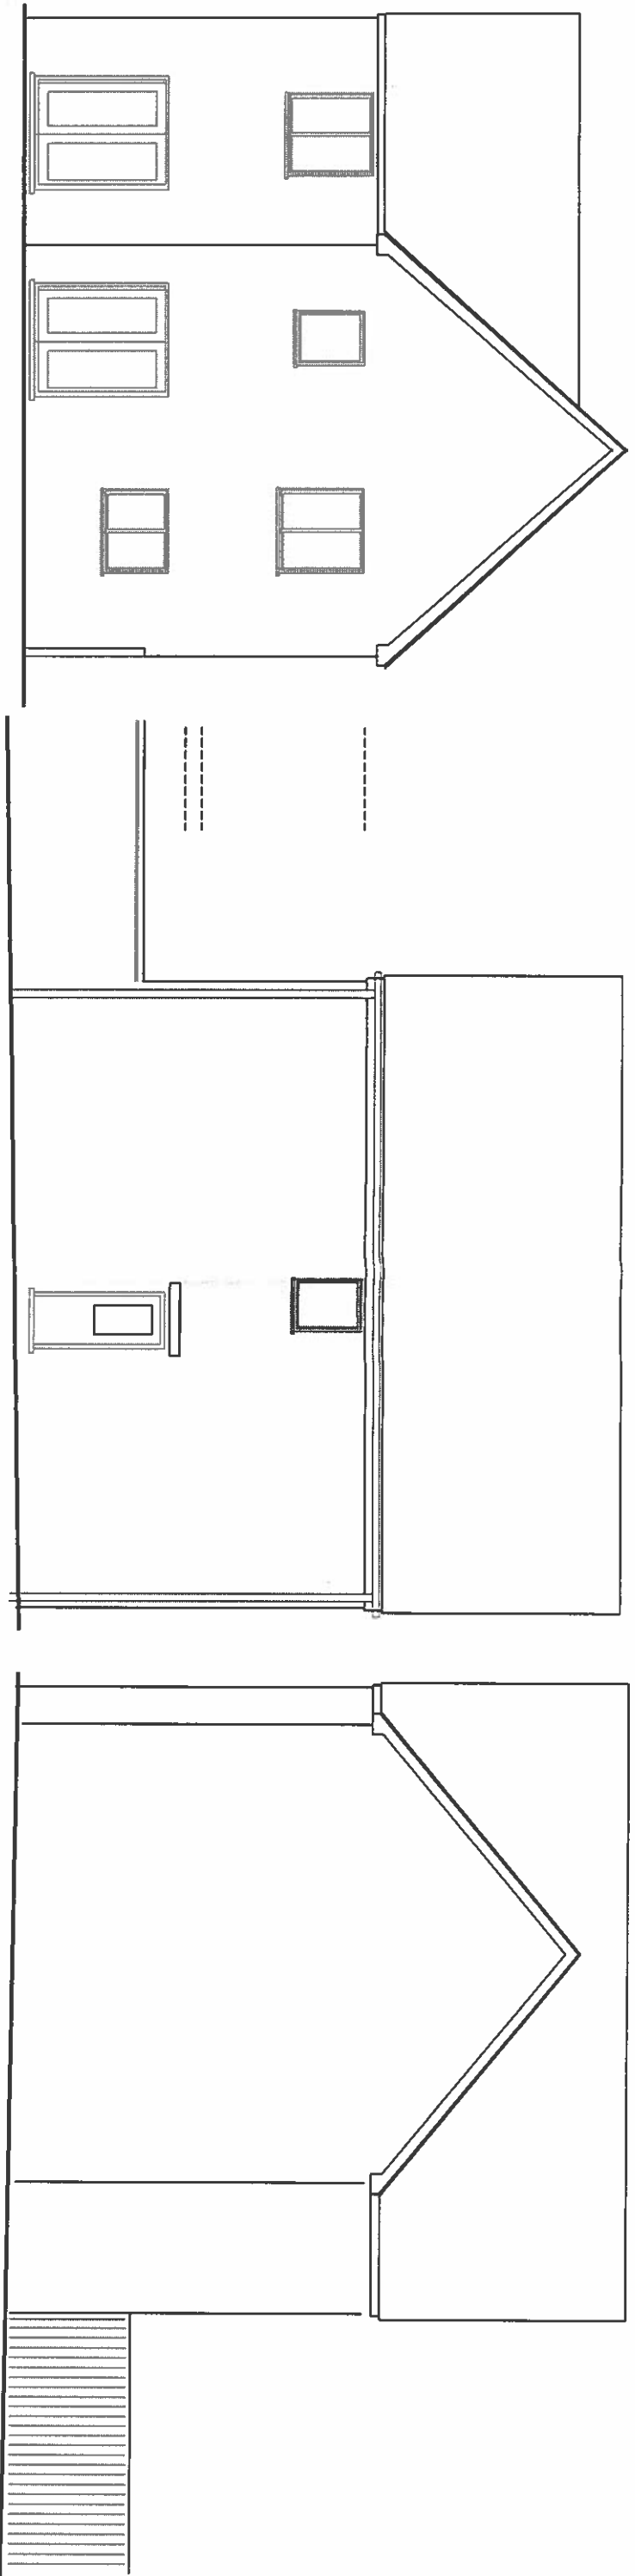

FOR PLANNING PURPOSES ONLY

Address		
15 Masterman Place		
Uxbridge		
UB10 0QX		
DRAWING TITLE		
Plans / elevations		
as extg		
PROPOSAL		
conservatory /		
garage conversion		
SCALE	DATE	REV
1:100	May 21	
DRAWING NUMBER		
L.01		