

FOR PLANNING PURPOSES ONLY


ADDRESS 15 Masterman Place Uxbridge UB10 0QX		
DRAWING TITLE Plans / elevations as proposed and extg		
PROPOSAL garage conversion		
SCALE 1:100	**DATE** Sept 21	**REV**
DRAWING NUMBER L.02		

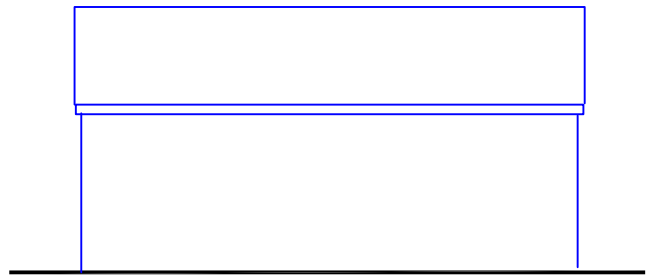


Front elevation extg

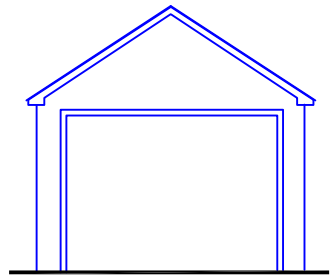


Side elevation extg

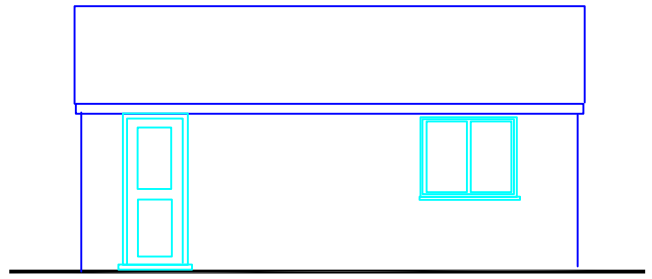


Front elevation proposed

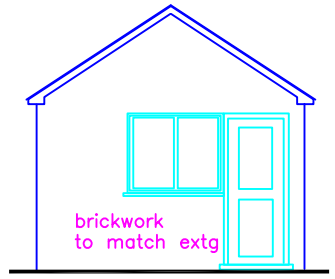

Side elevation proposed

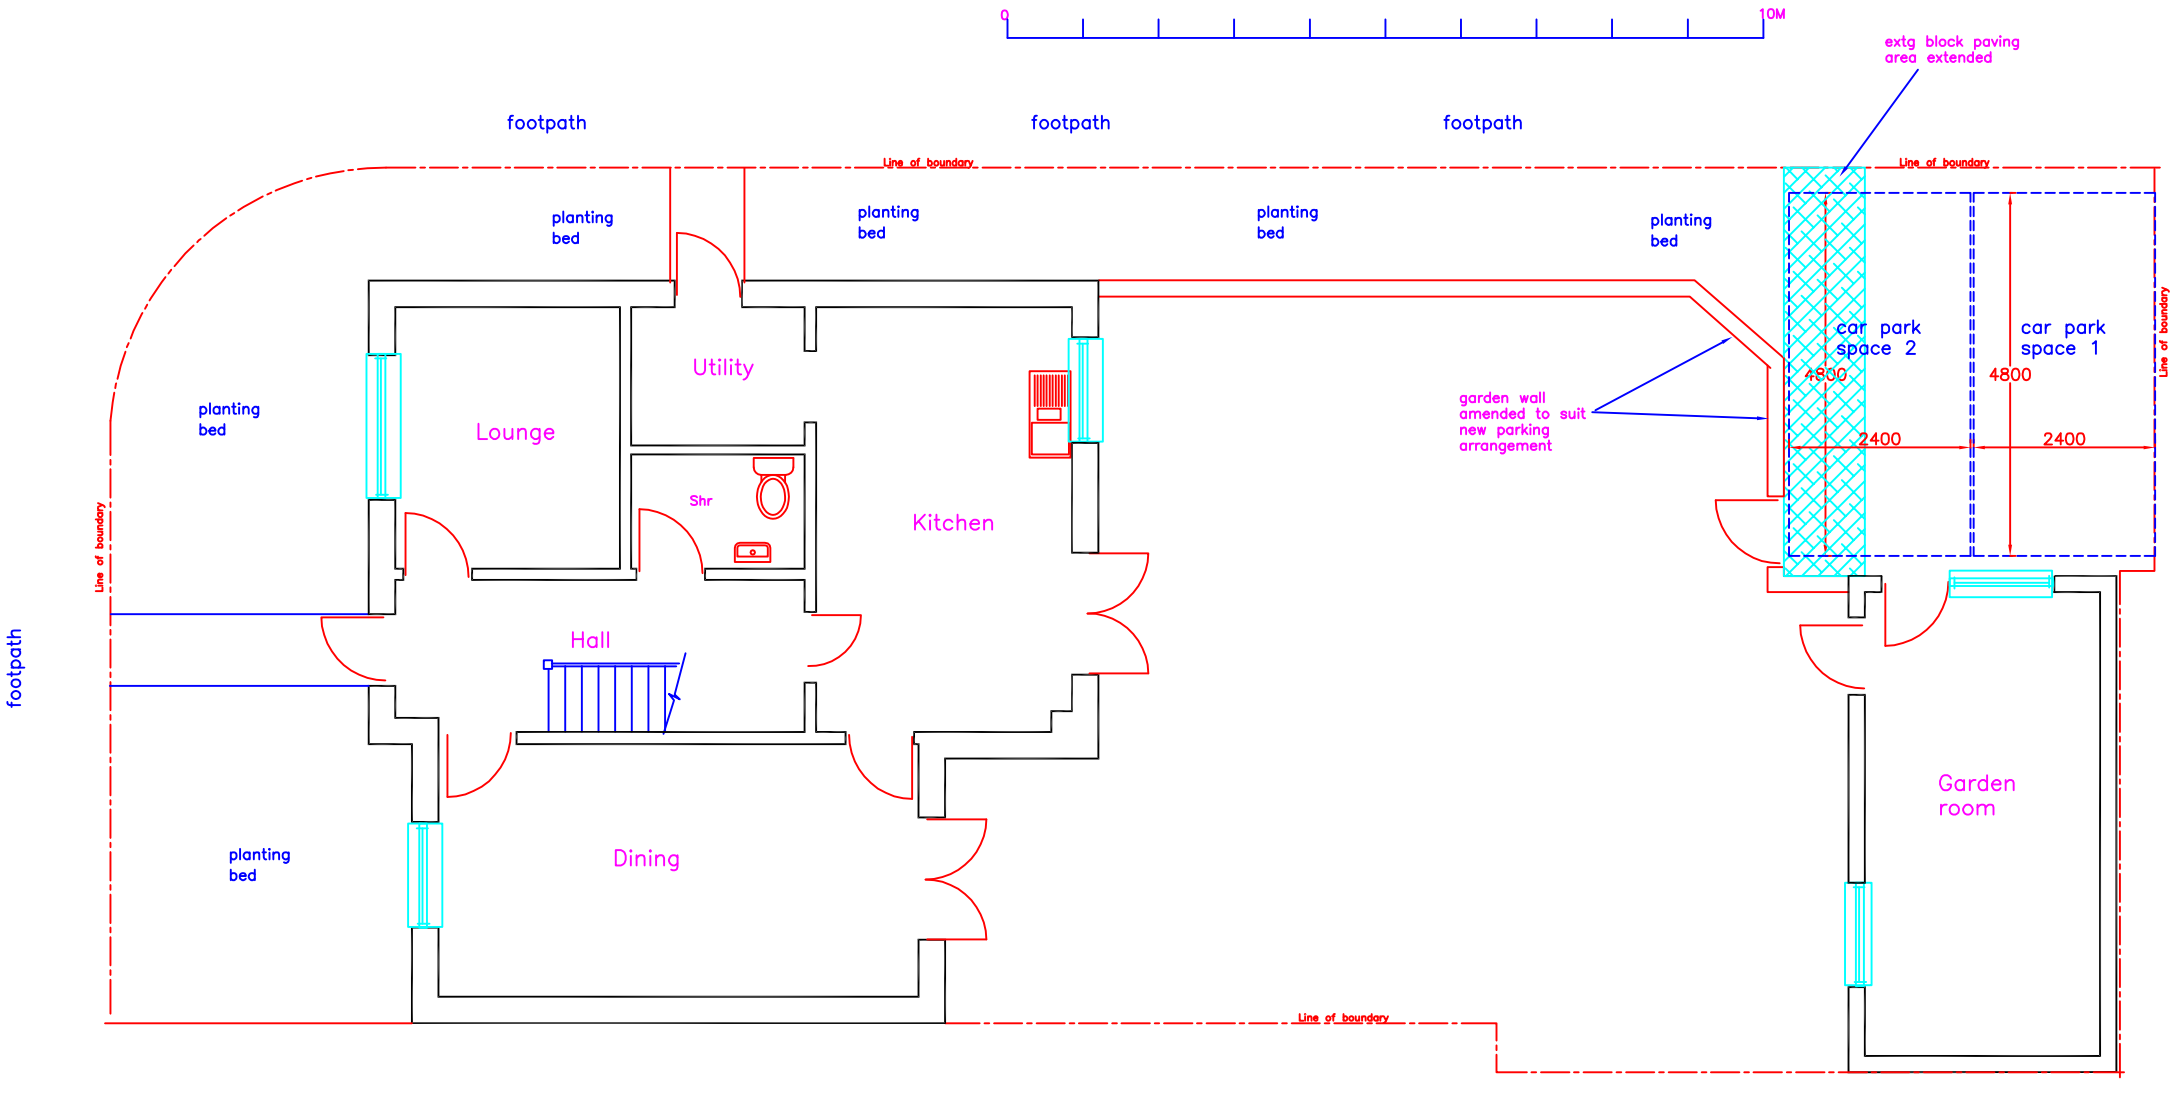

Plan proposed

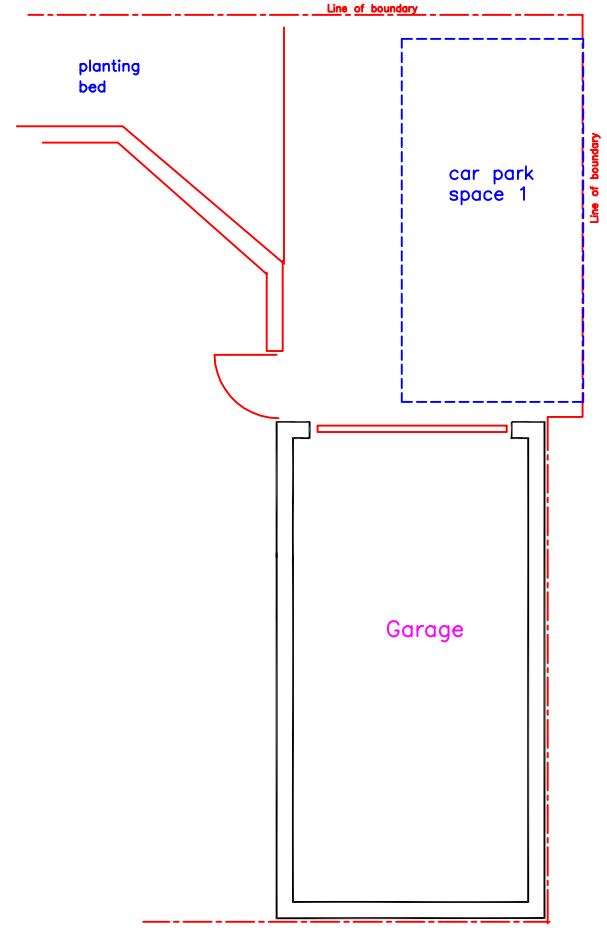

Plan extg