

22 SEP 2021

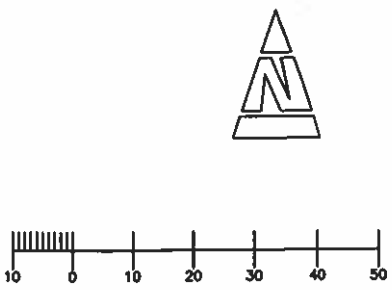

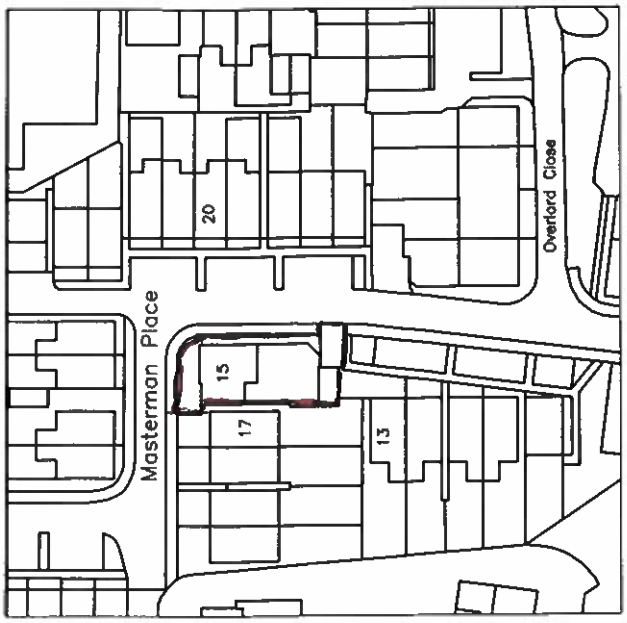

Location Plan 1:1250

For Planning Purposes only

ADDRESS 15 Masterman Place Uxbridge UB10 0QX
DRAWING TITLE Location Plan
PROPOSAL Rear conservatory extension
SCALE 1:1250 | DATE Jun 21 | REV