


22 SEP 2021

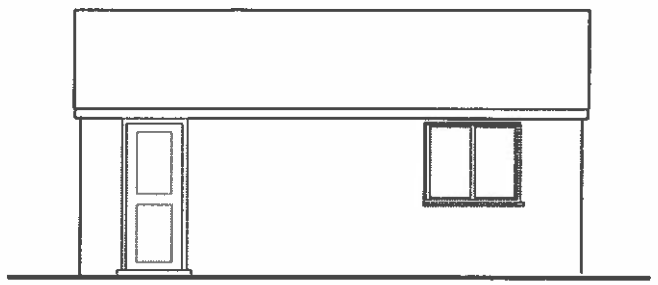

Front elevation

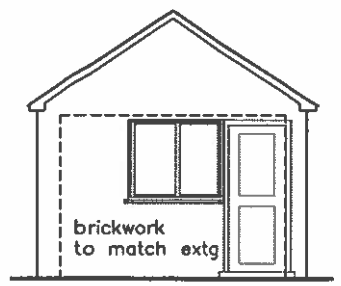

Side elevation

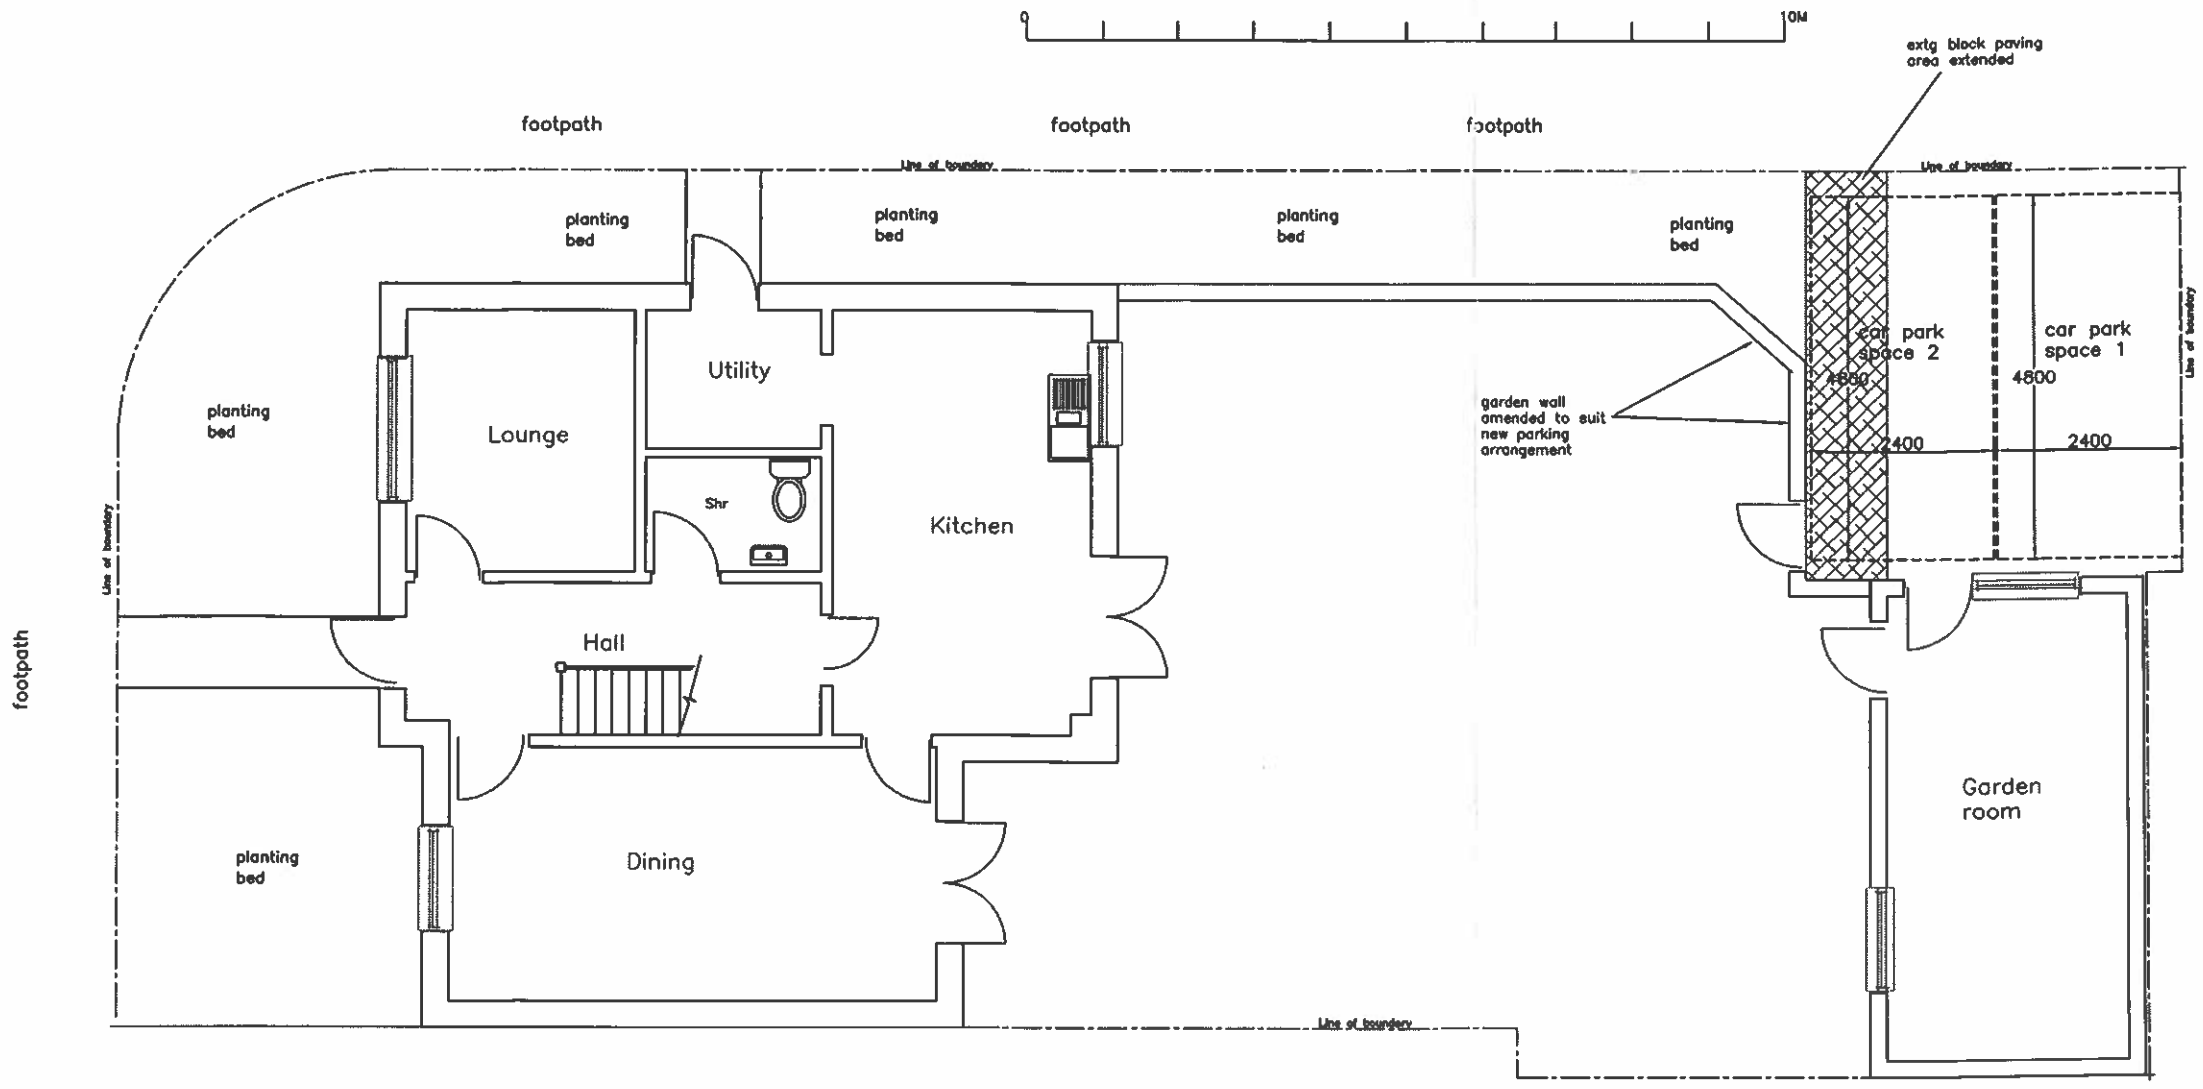

FOR PLANNING PURPOSES ONLY

ADDRESS
15 Masterman Place
Uxbridge
UB10 0QX

DRAWING TITLE
Plans / elevations
as proposed

PROPOSAL
garage conversion

SCALE	DATE	REV
1:100	Sept 21	

DRAWING NUMBER
L.02