




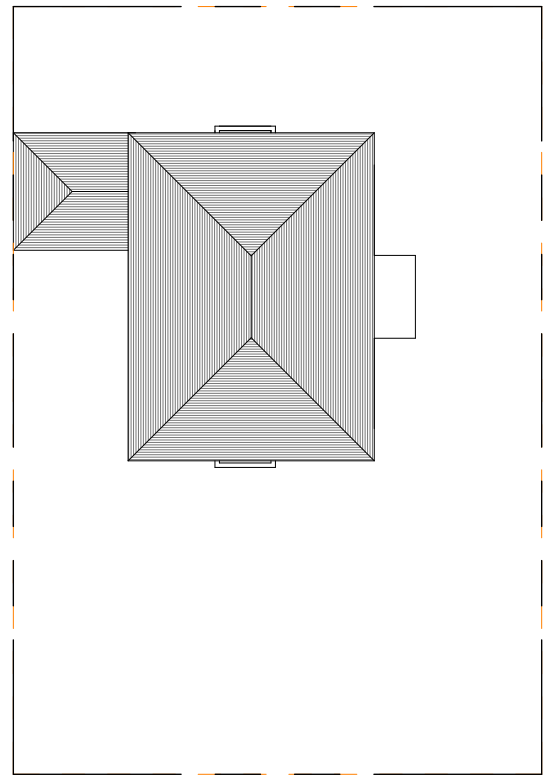


1 Site Plan
1 : 200

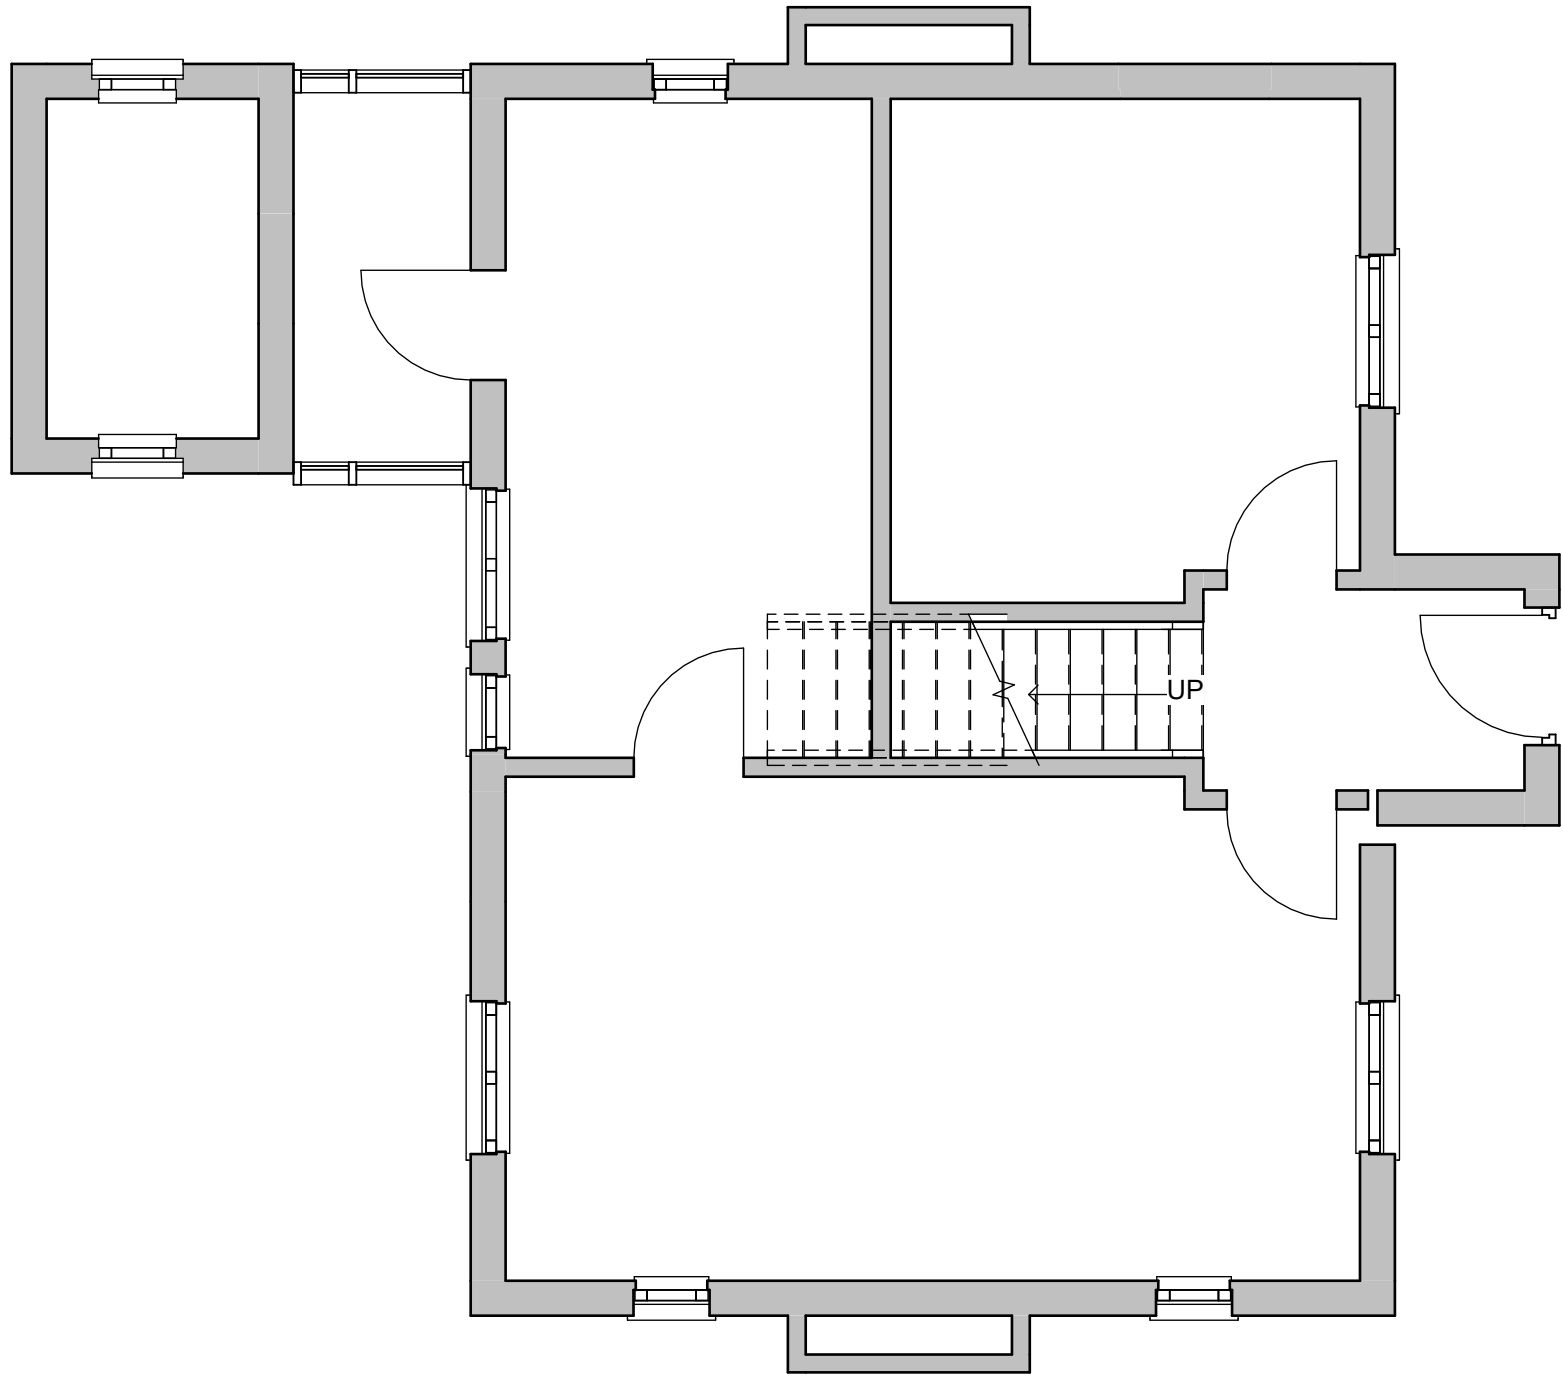


2 Ground Floor
1 : 50

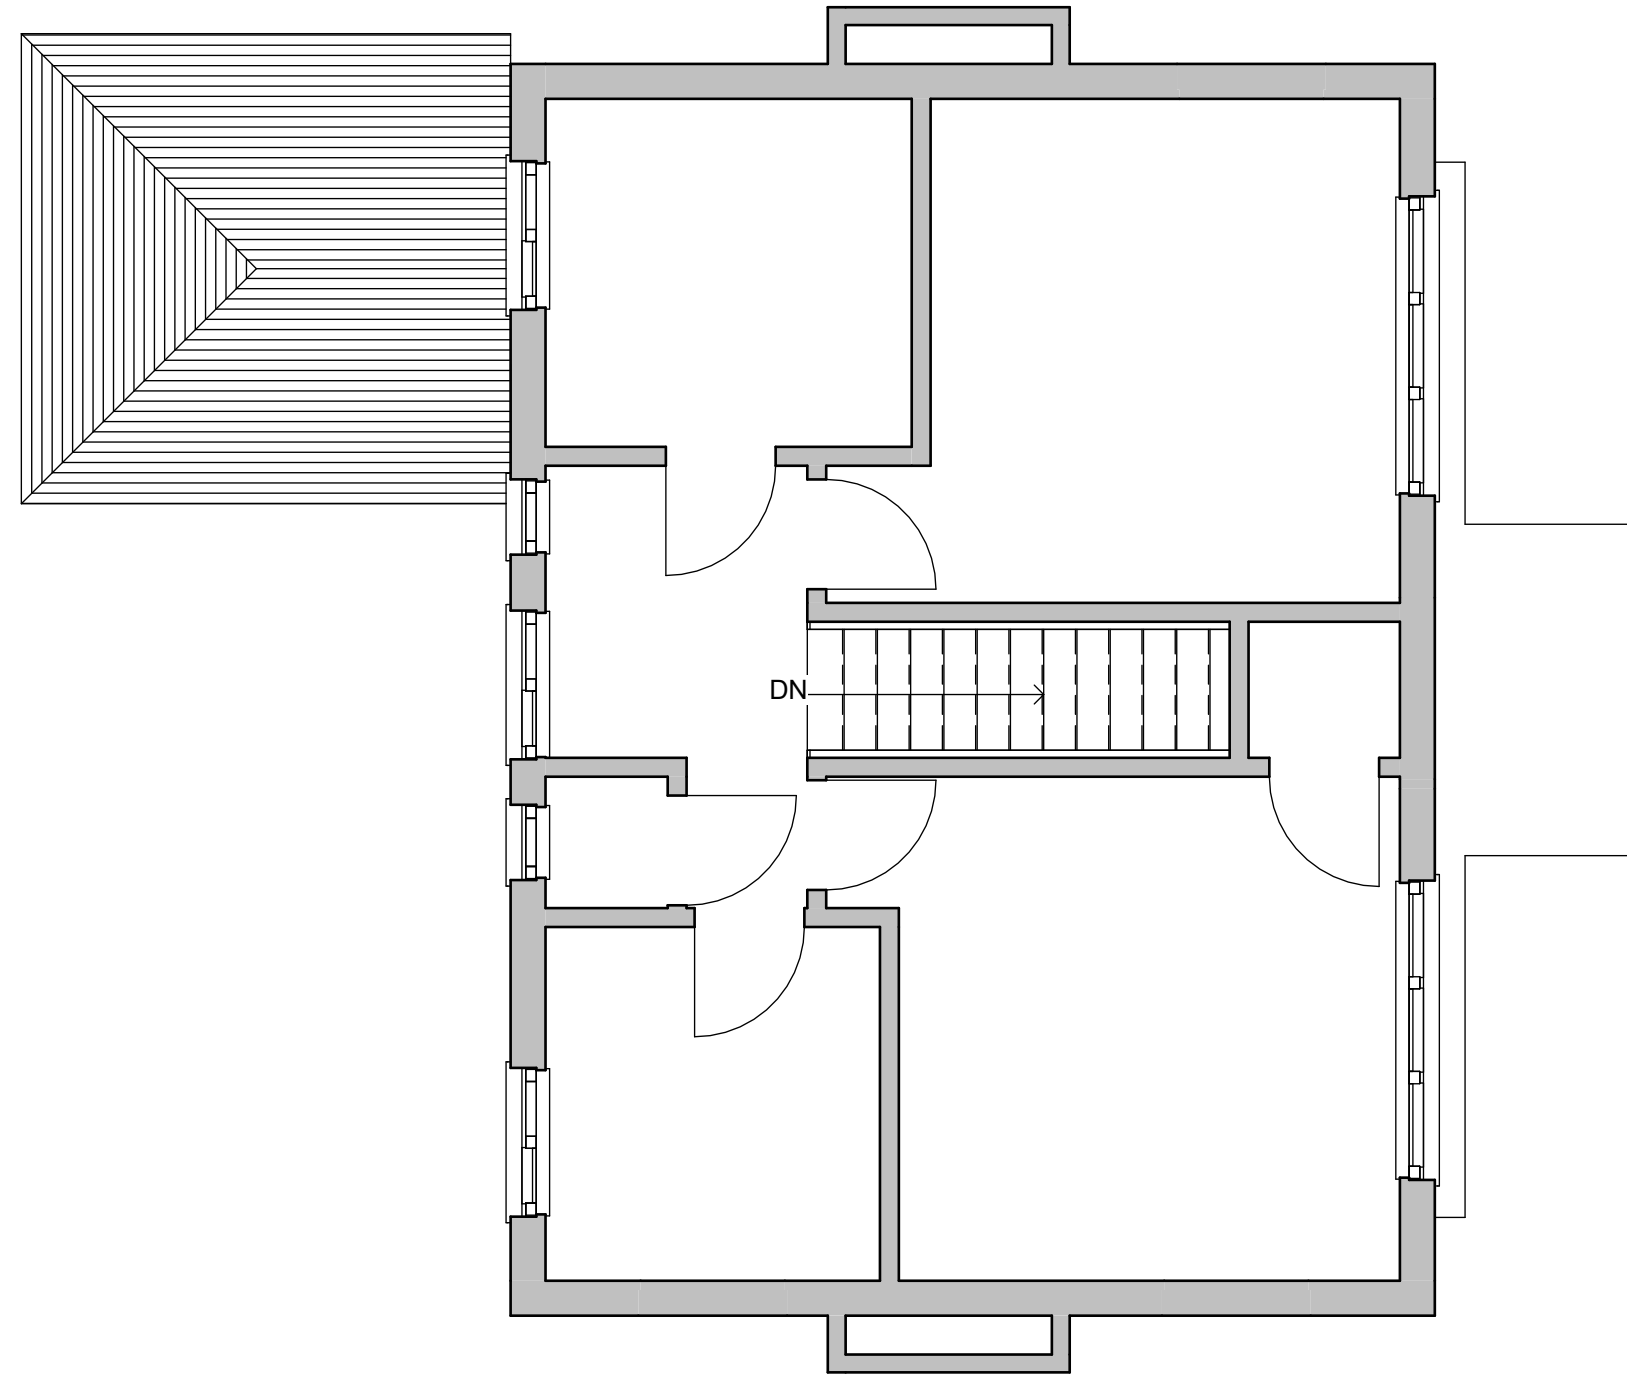


3 First Floor
1 : 50

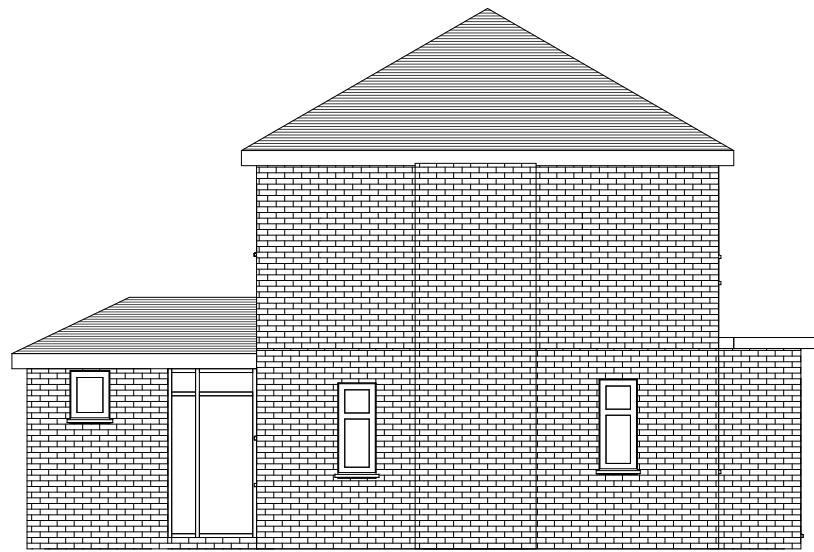

4 Front Elevation
1 : 100

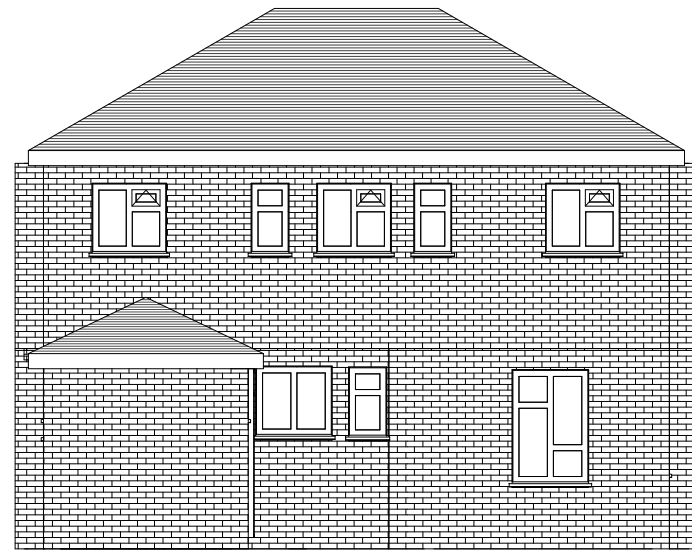

5 Left Elevation
1 : 100

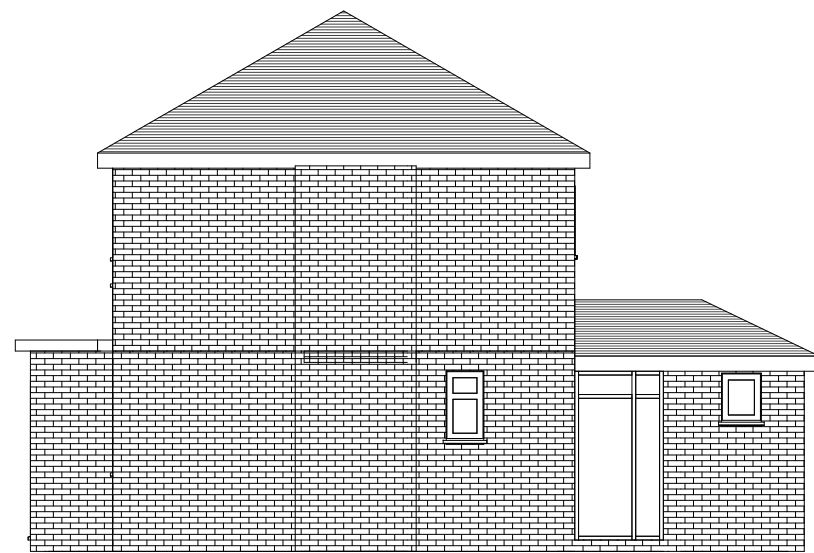

6 Rear Elevation
1 : 100



7 Right Elevation
1 : 100




Design | Project Management | Build

info@origincustomhomes.com


www.origincustomhomes.com

Rajinder	
School House - UB3 4LH	
Existing	
10/06/2021 05:30:34 PM	A101
Scale (iso - A1)	
1:50	0 2.5 5 m
1:100	0 5 10 m
1:200	0 10 20 m


General Notes:
The contractor must check all dimensions on site before commencing work and discrepancies must be immediately brought to the attention of Origin Custom Homes.
All work must conform to current building regulations. All alterations are subject to approval.
These drawings are to be used in conjunction with all other design documents to provide a complete picture of the project.
All dimensions are in millimeters unless otherwise stated. All materials are to be used and finished to meet the requirements of the relevant manufacturer's recommendations and installation guide.
The drawings are not to be reproduced or used in any way without the written consent of Origin Custom Homes. All Intellectual Property remains the property of Origin Custom Homes.

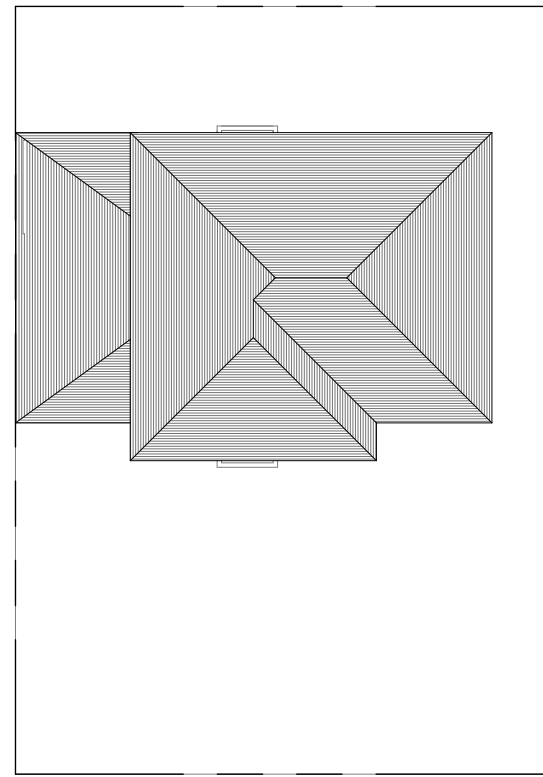


1 Site Plan
1 : 200

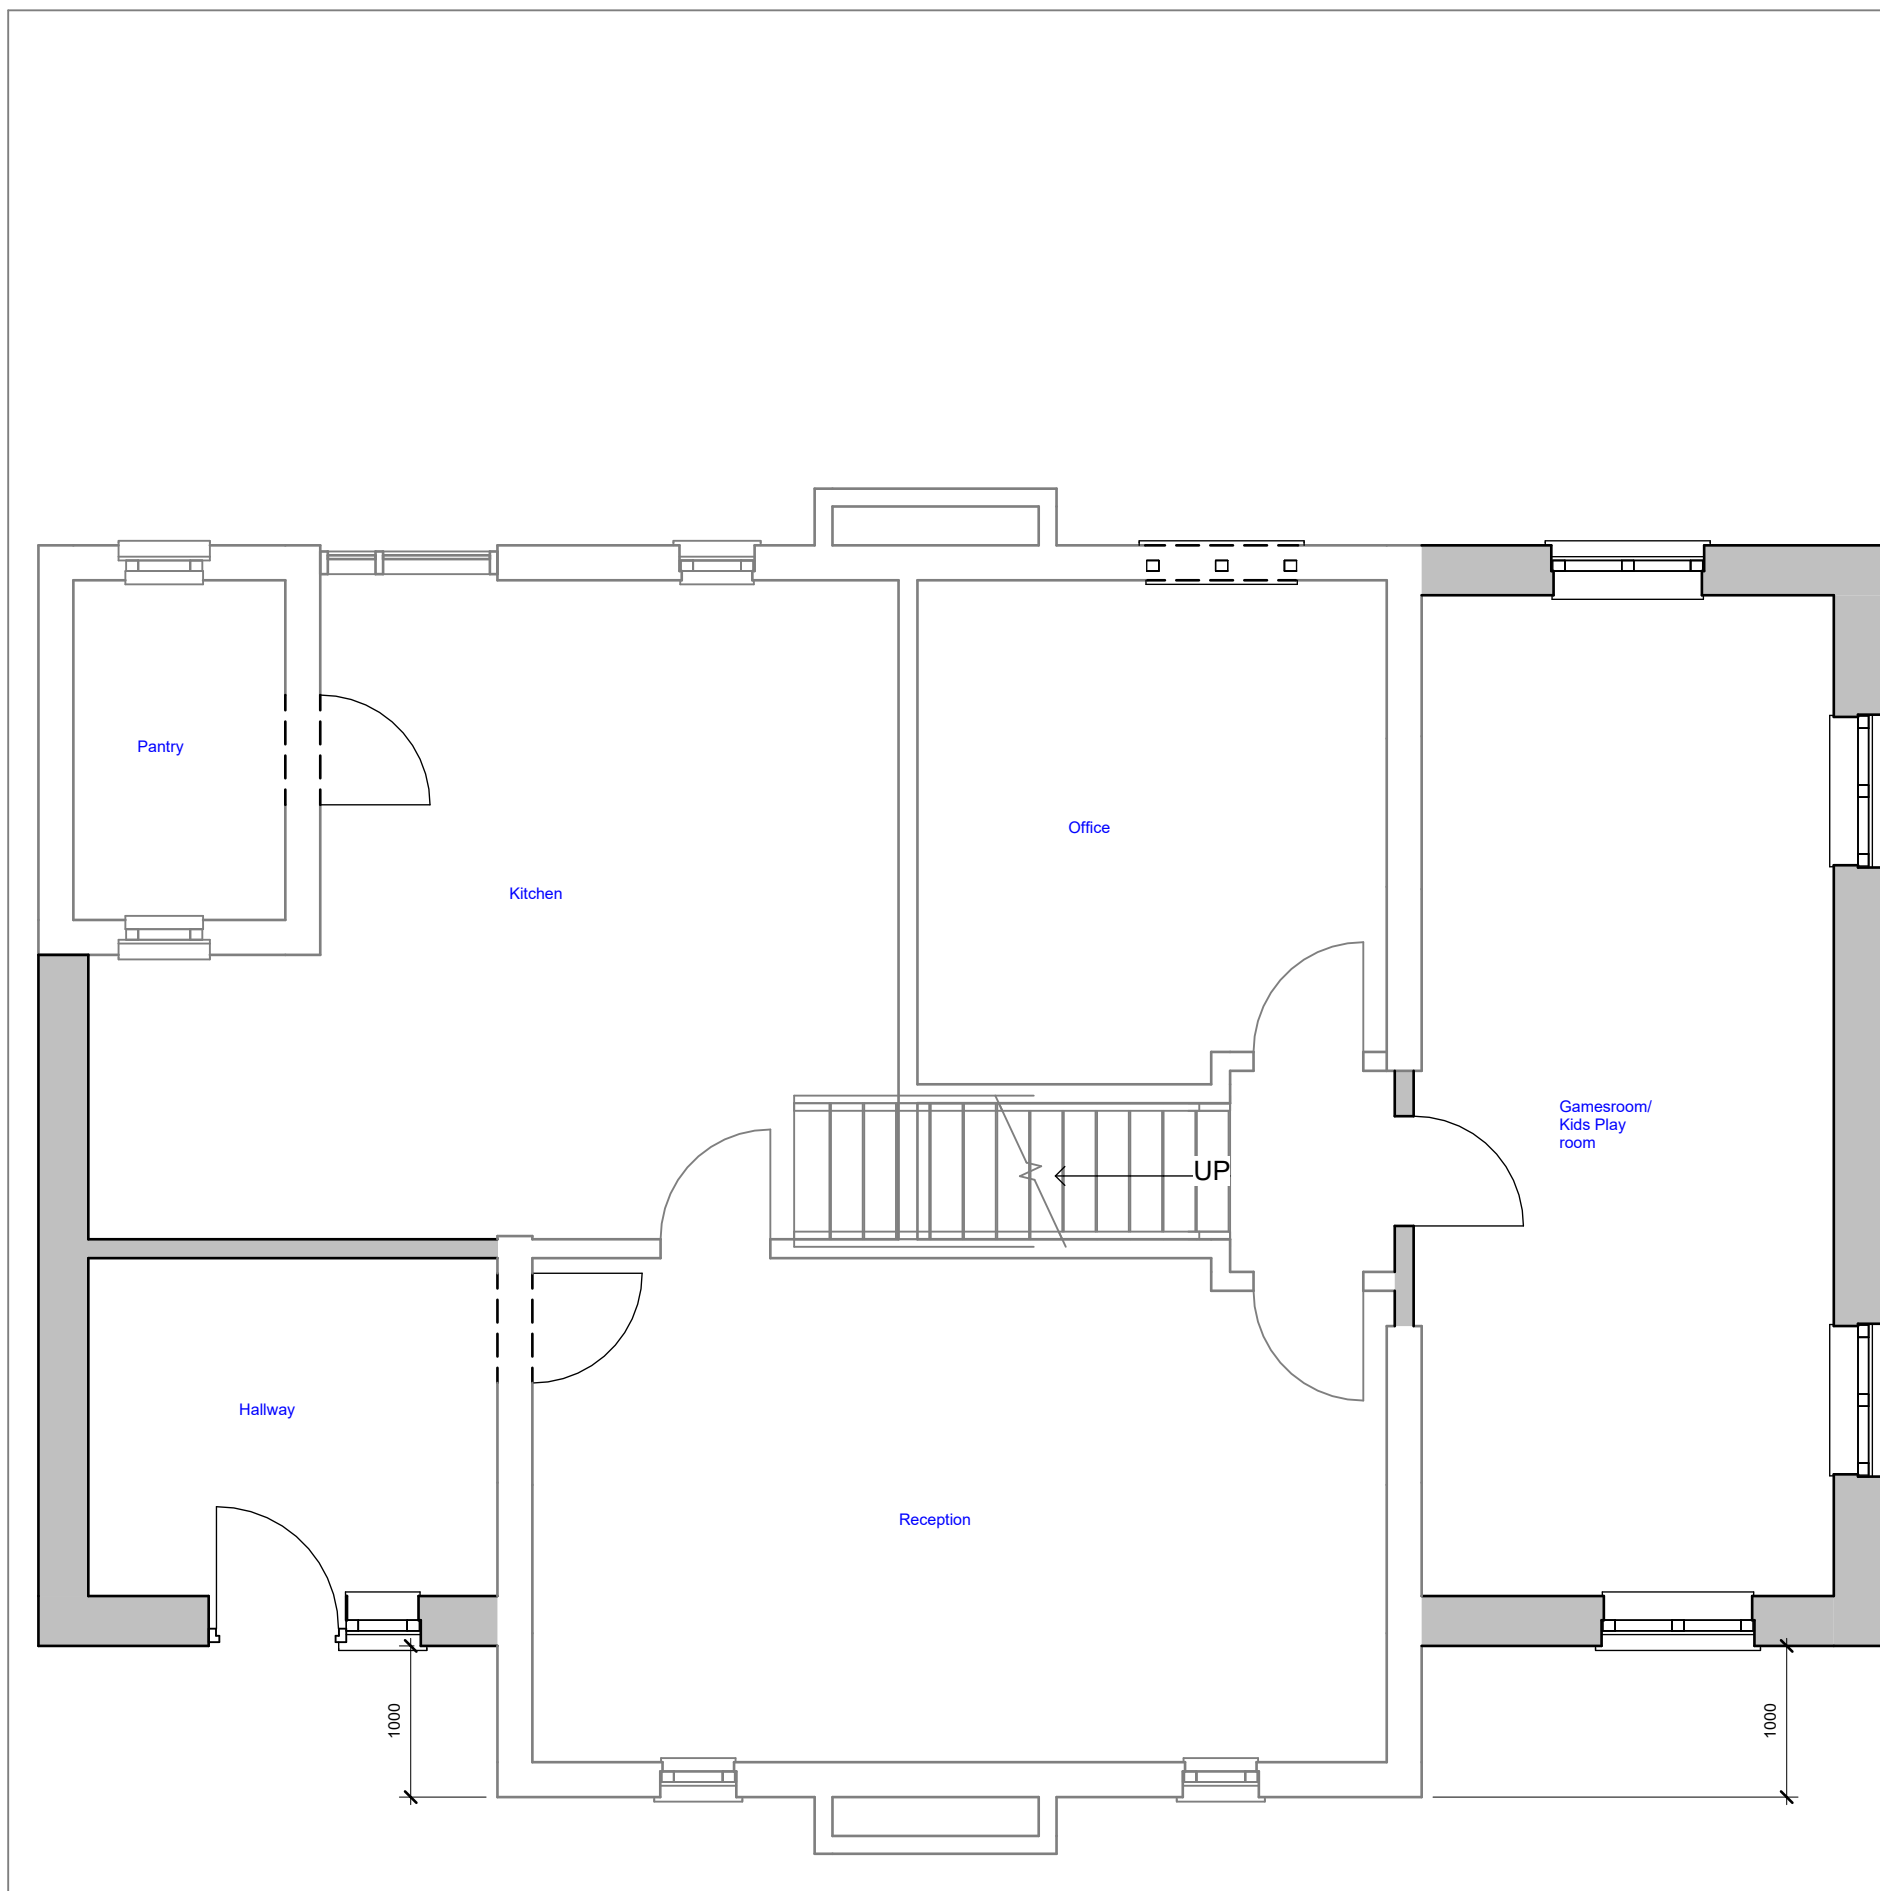


2 Ground Floor
1 : 50

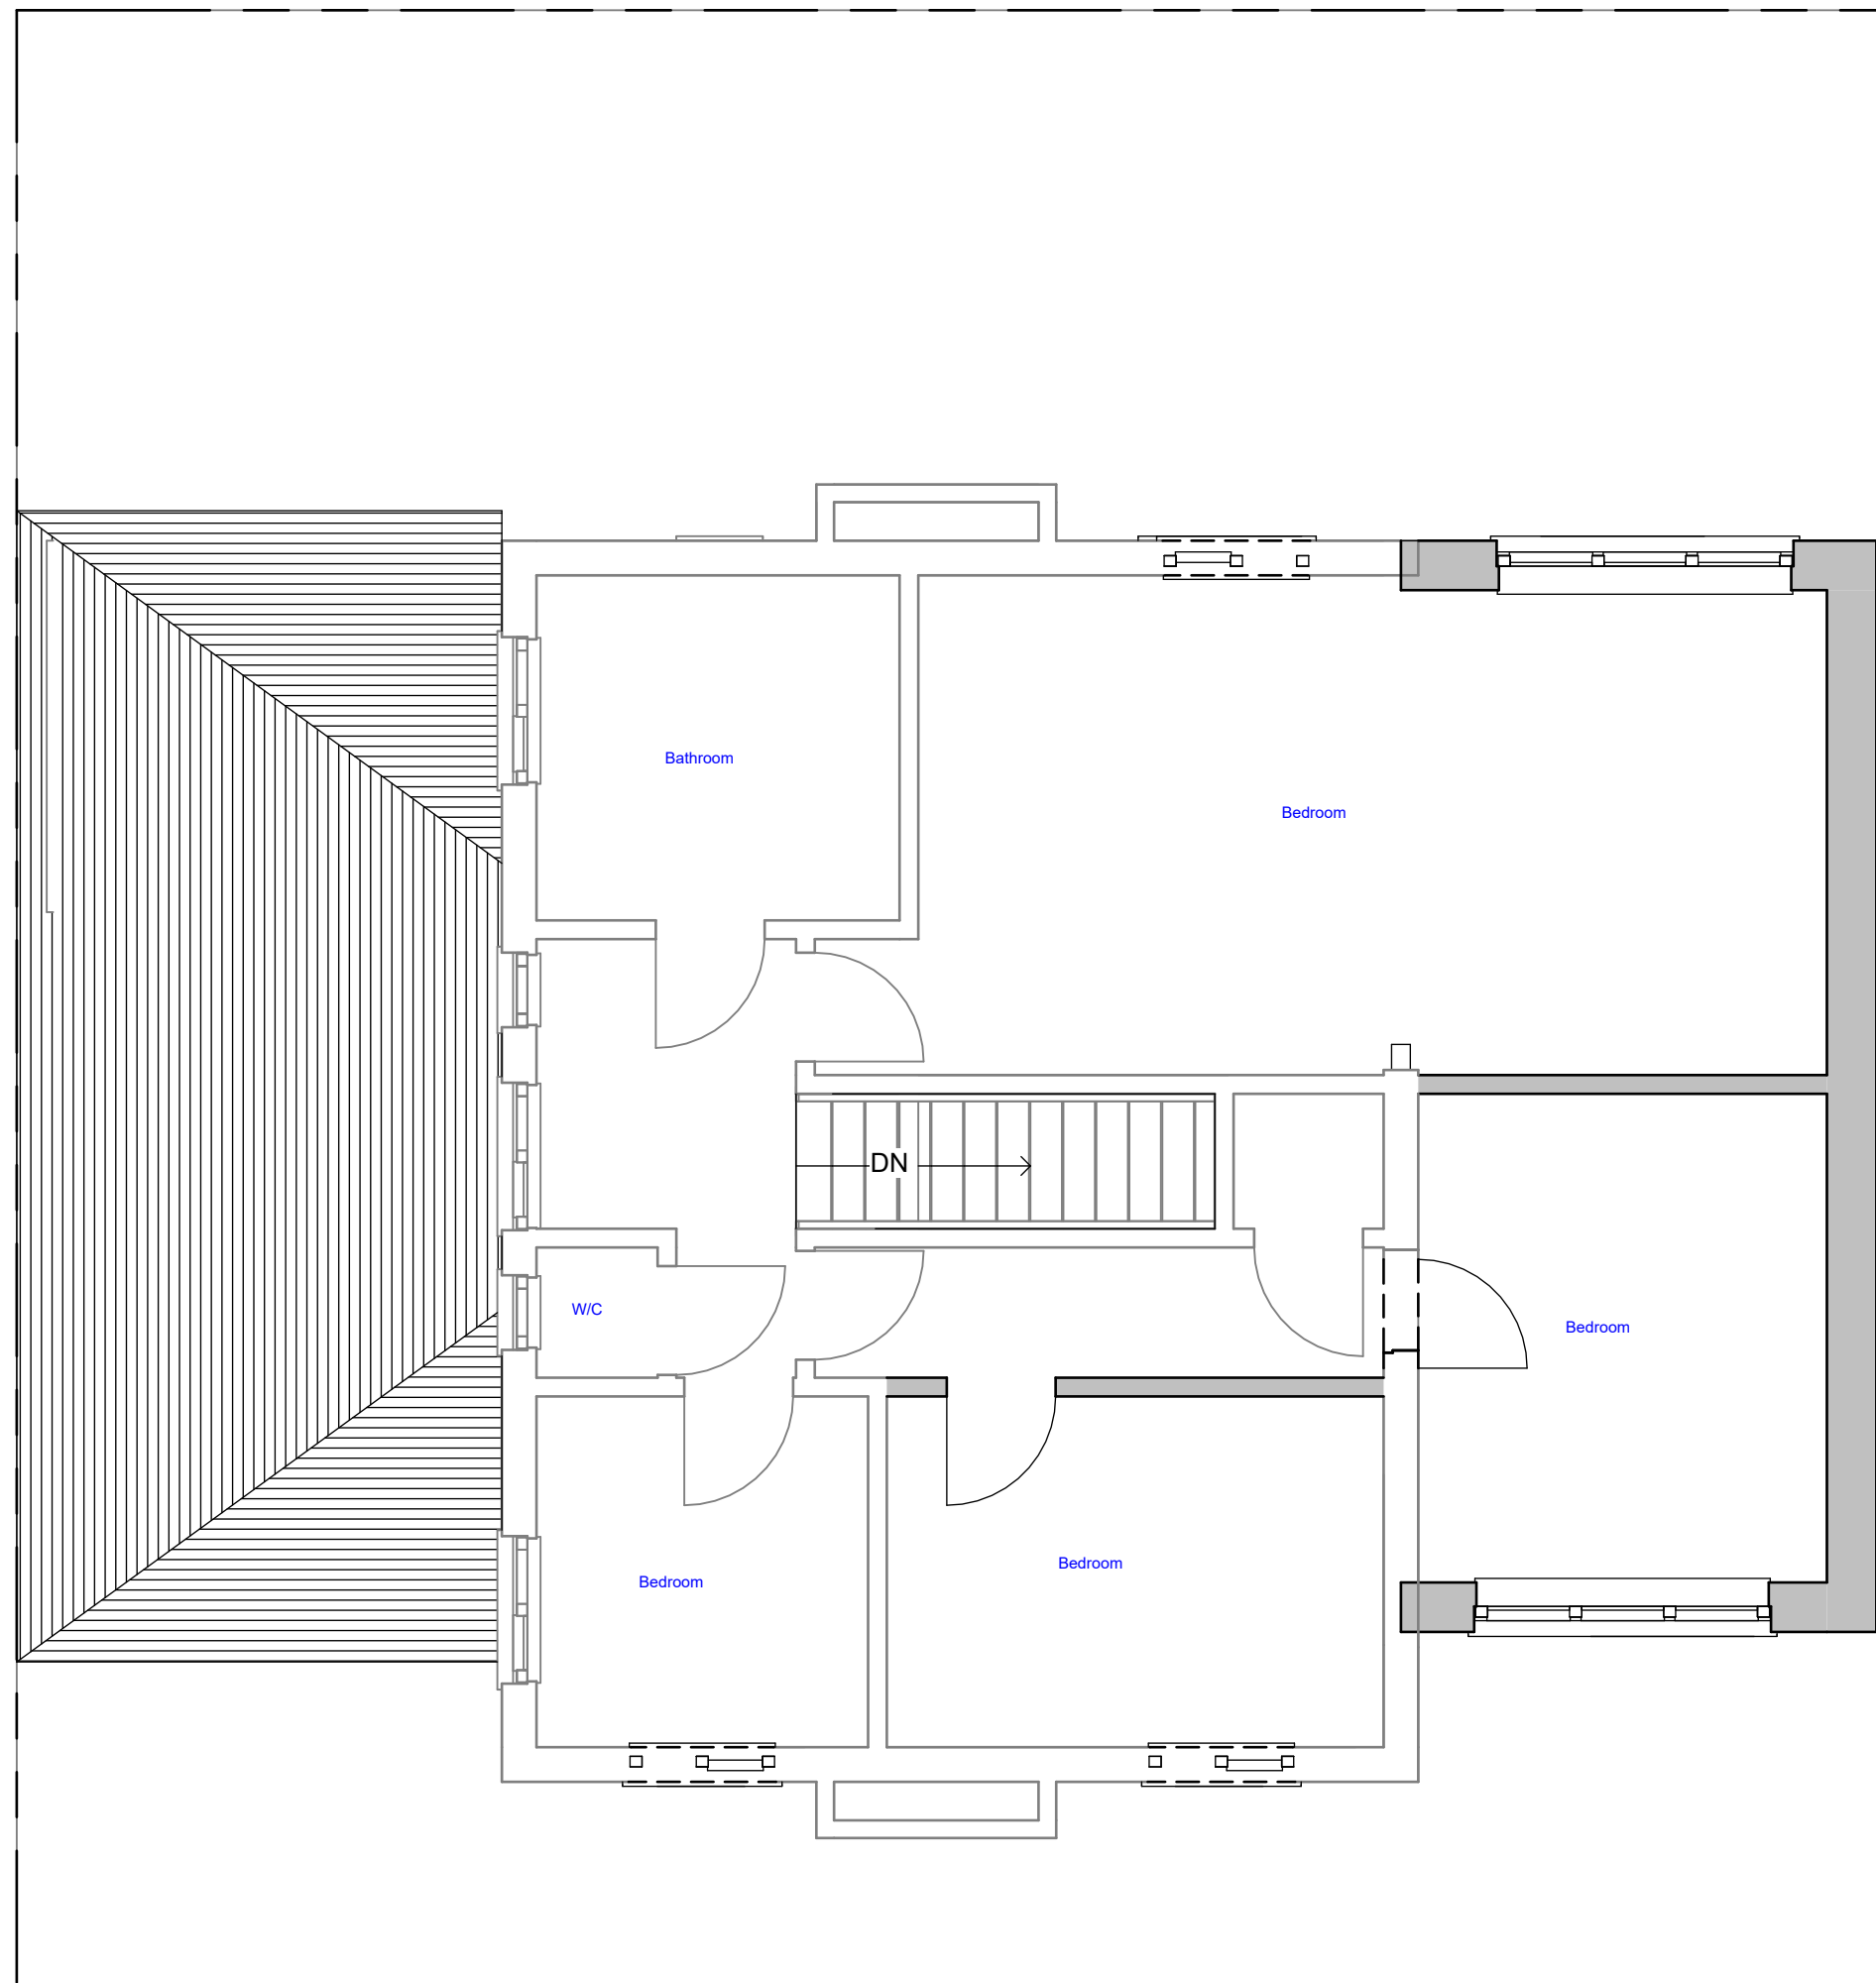


3 First Floor
1 : 50

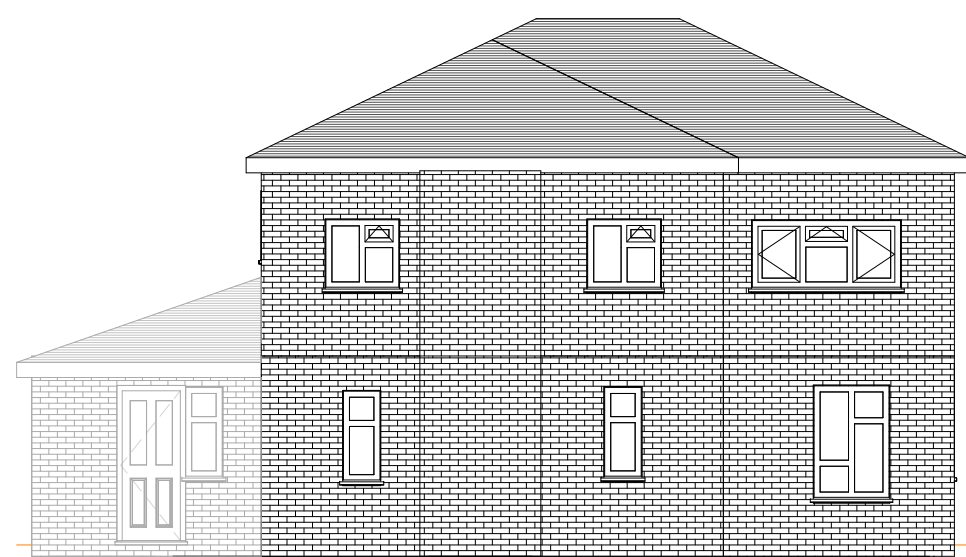


4 Front Elevation
1 : 100

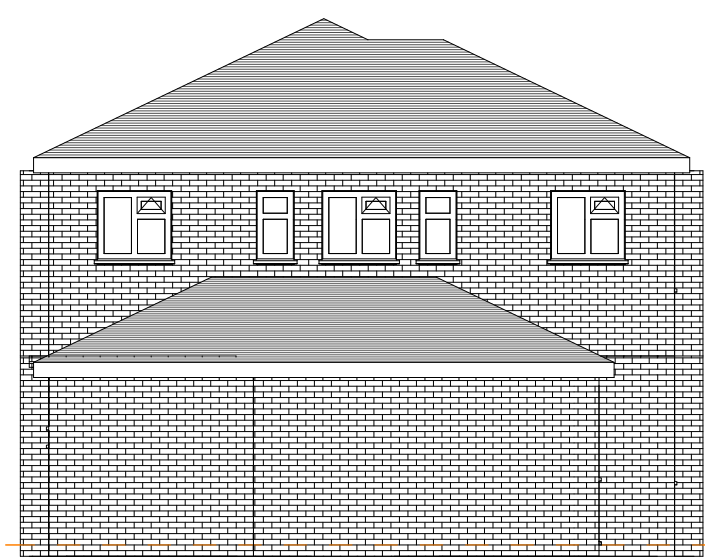

5 Left Elevation
1 : 100

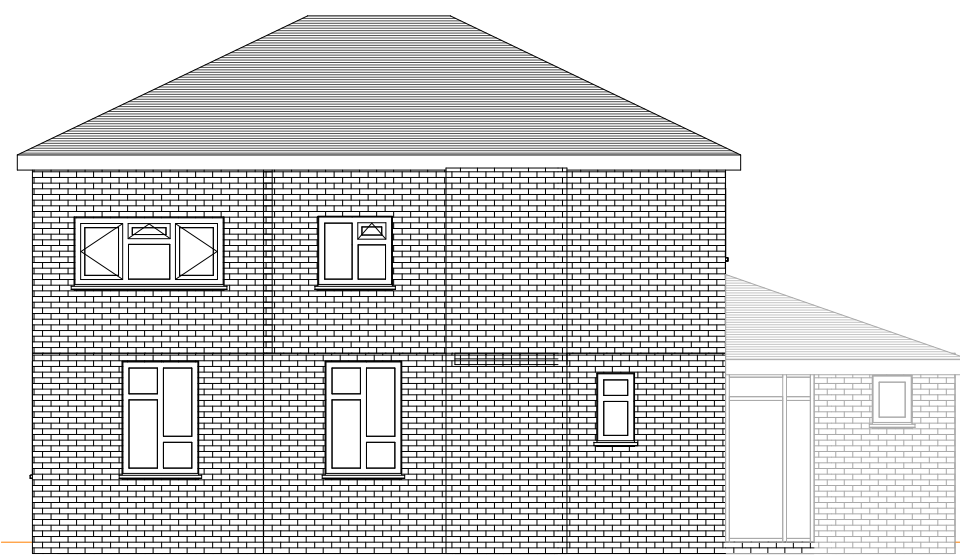

6 Rear Elevation
1 : 100

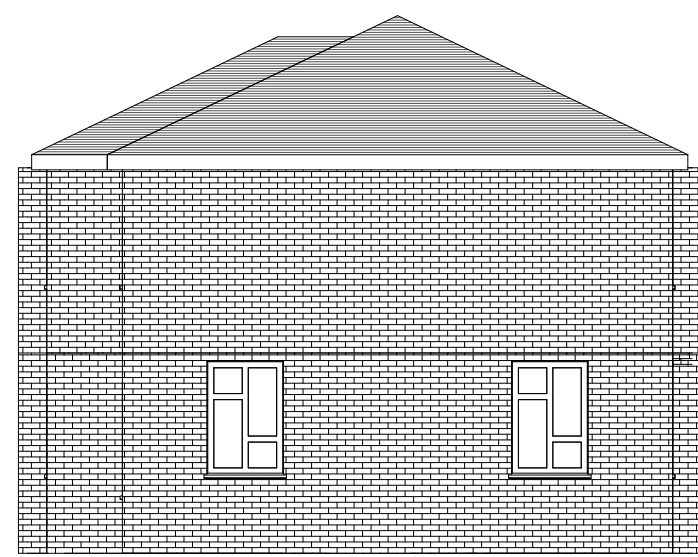

7 Right Elevation
1 : 100



Design | Project Management | Build
info@origincustomhomes.com
www.origincustomhomes.com

Rajinder	
School House - UB3 4LH	
Proposed	
10/06/2021 05:30:35 PM	A102
Scale (iso - A1)	
1:50	0 2.5 5 m
1:100	0 5 10 m
1:200	0 10 20 m

General Notes:
The contractor must check all dimensions on site before commencing work and discrepancies must be immediately brought to the attention of Origin Custom Homes.
All work must conform to current building regulations. All alterations to fabric, structure, etc. must be approved by the relevant authorities. These drawings are to be used in conjunction with all other design information to complete drawings for construction.
All dimensions are in millimeters unless stated otherwise. All materials are to be used in accordance with the relevant manufacturer's recommendations and installation guide.
The drawings are not to be reproduced or used in any way without the written consent of Origin Custom Homes. All intellectual property remains the property of Origin Custom Homes.