
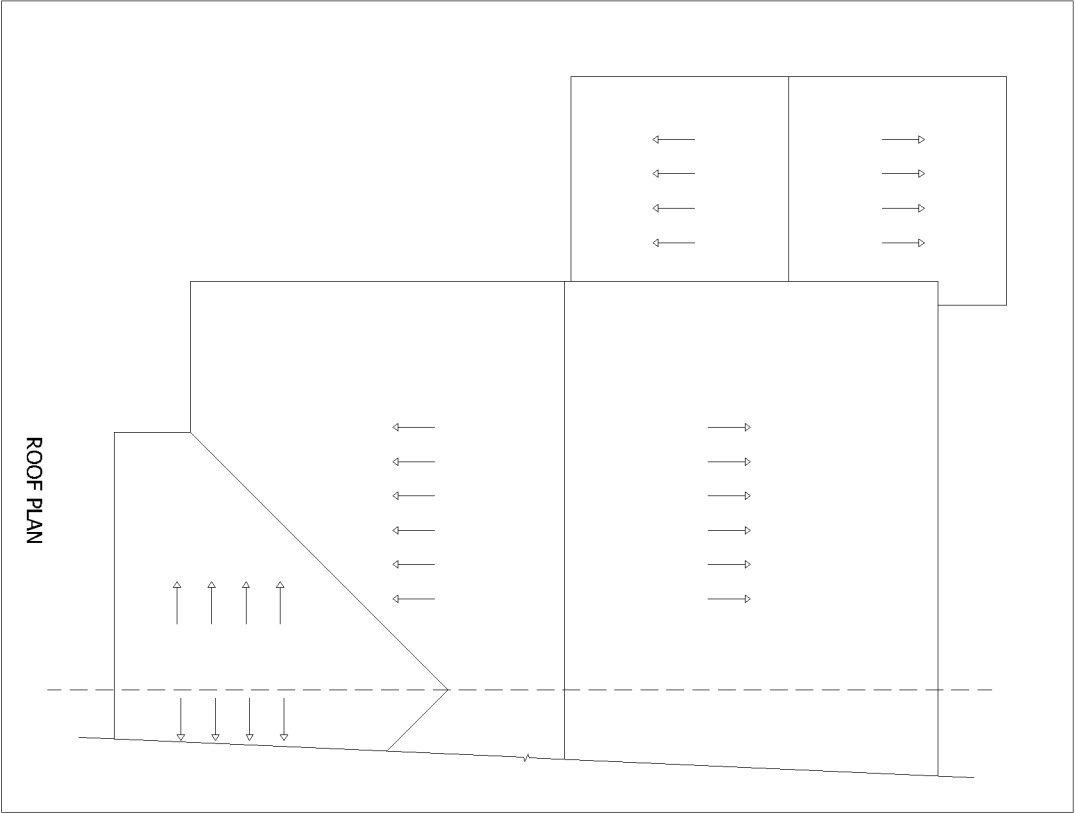
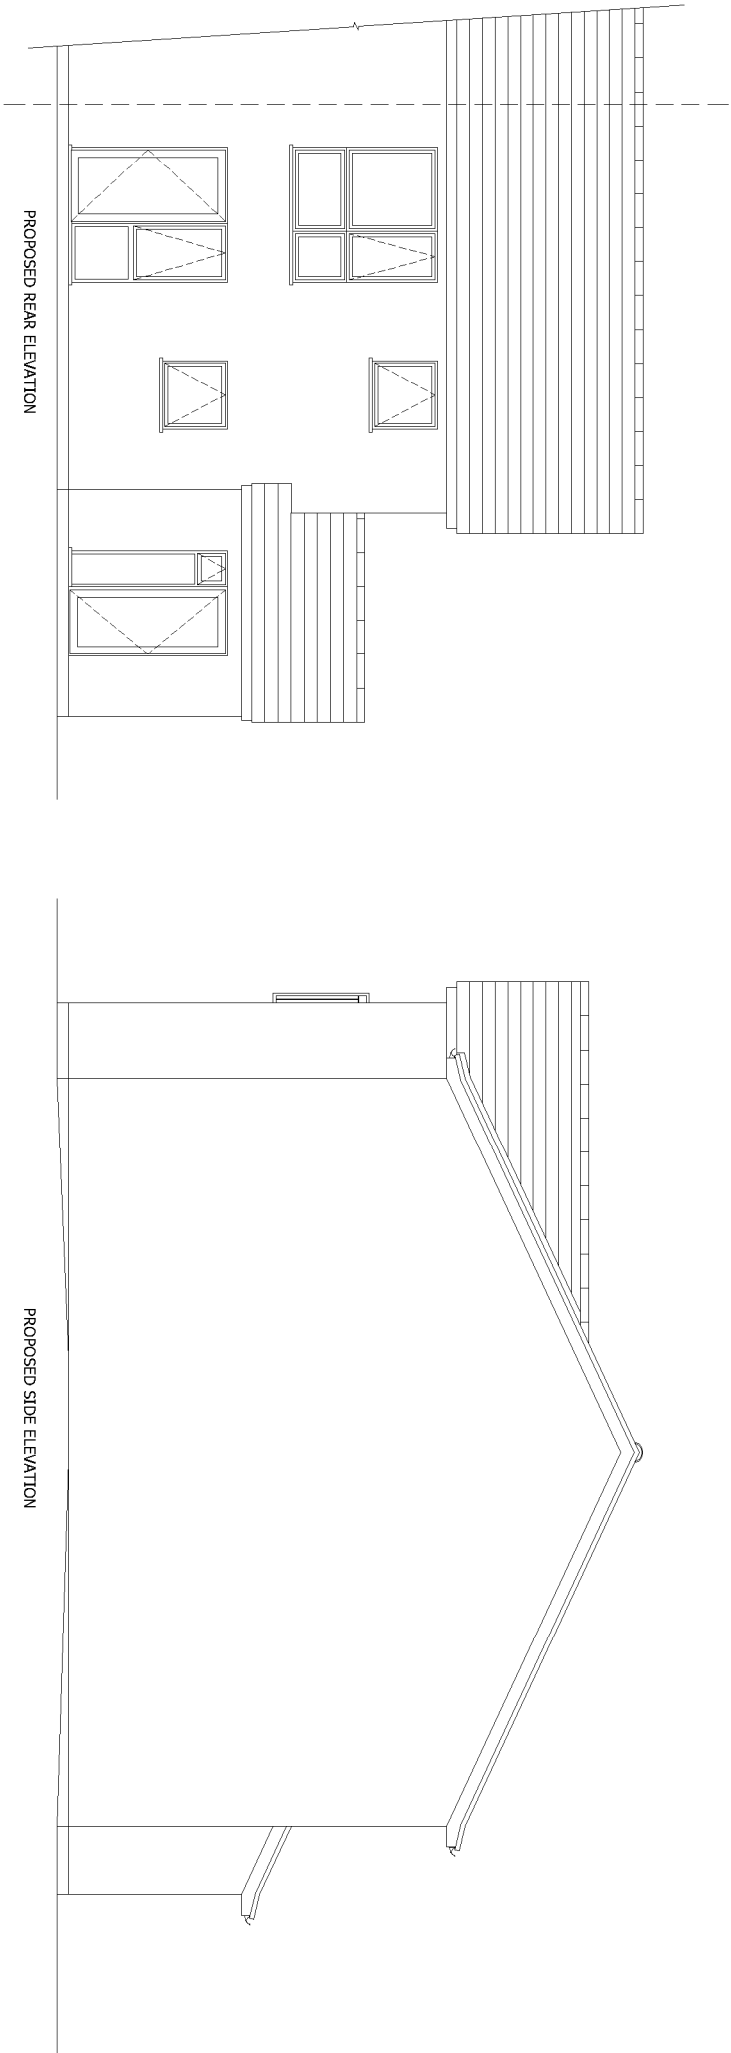
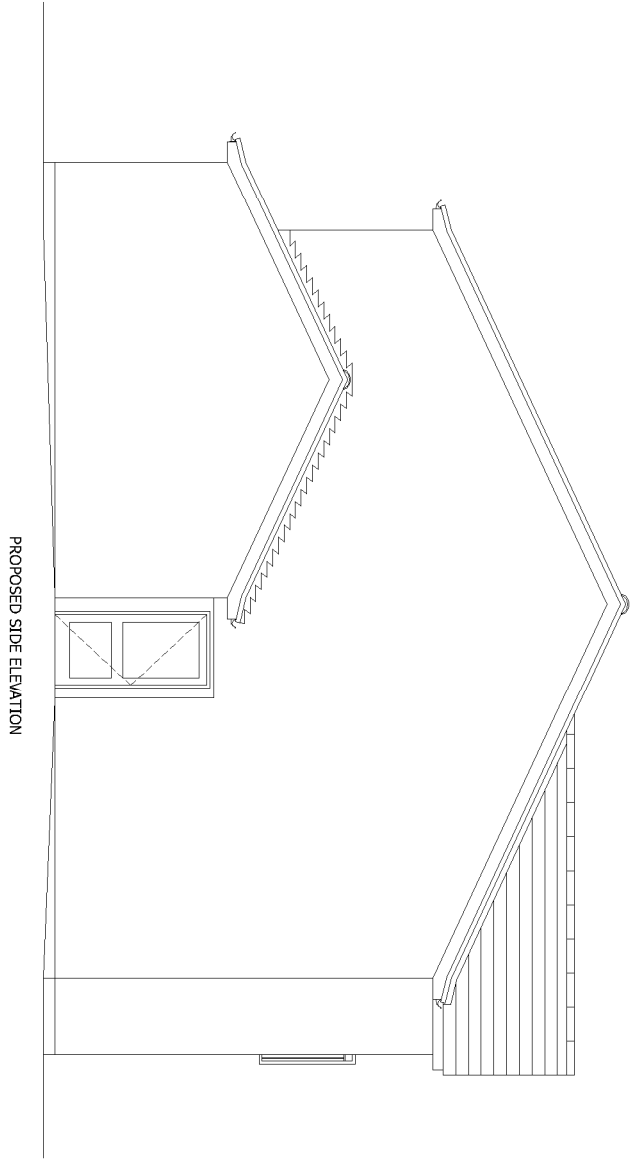


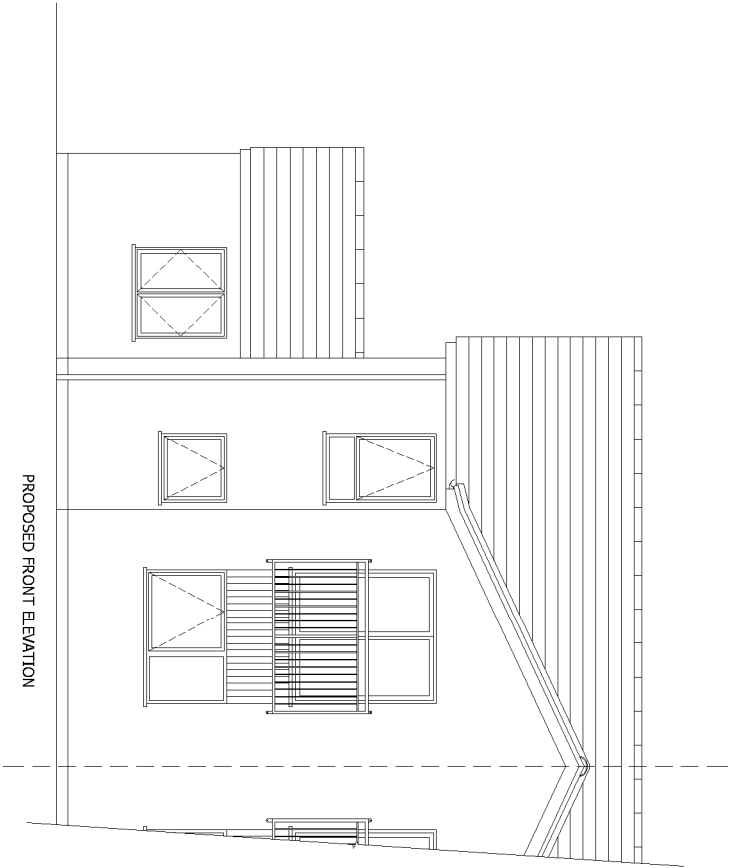

Property Details:
31 BROADMEAD ROAD
NORTHOLT UB5 6FD

Project:
SINGLE STOREY EXTENSION TO SIDE
ELEVATION TO FORM NEW BEDROOM WITH
SHOWER WET ROOM

DWG REF: LBH/170209/4 REV: 2

CLIENT: LB HILLINGDON ----

DWG TITLE: PROPOSED ELEVATIONS
DATE: 19-08-2021

N P WALFORD (Architectural Drawing Services)
T: 01865 423721 M: 07860700318
E: npwalford@npwplanning.com
44 Ash Grove, Headington, Oxford, OX3 9JL

Scale Bar 1 : 100 (A3)

