


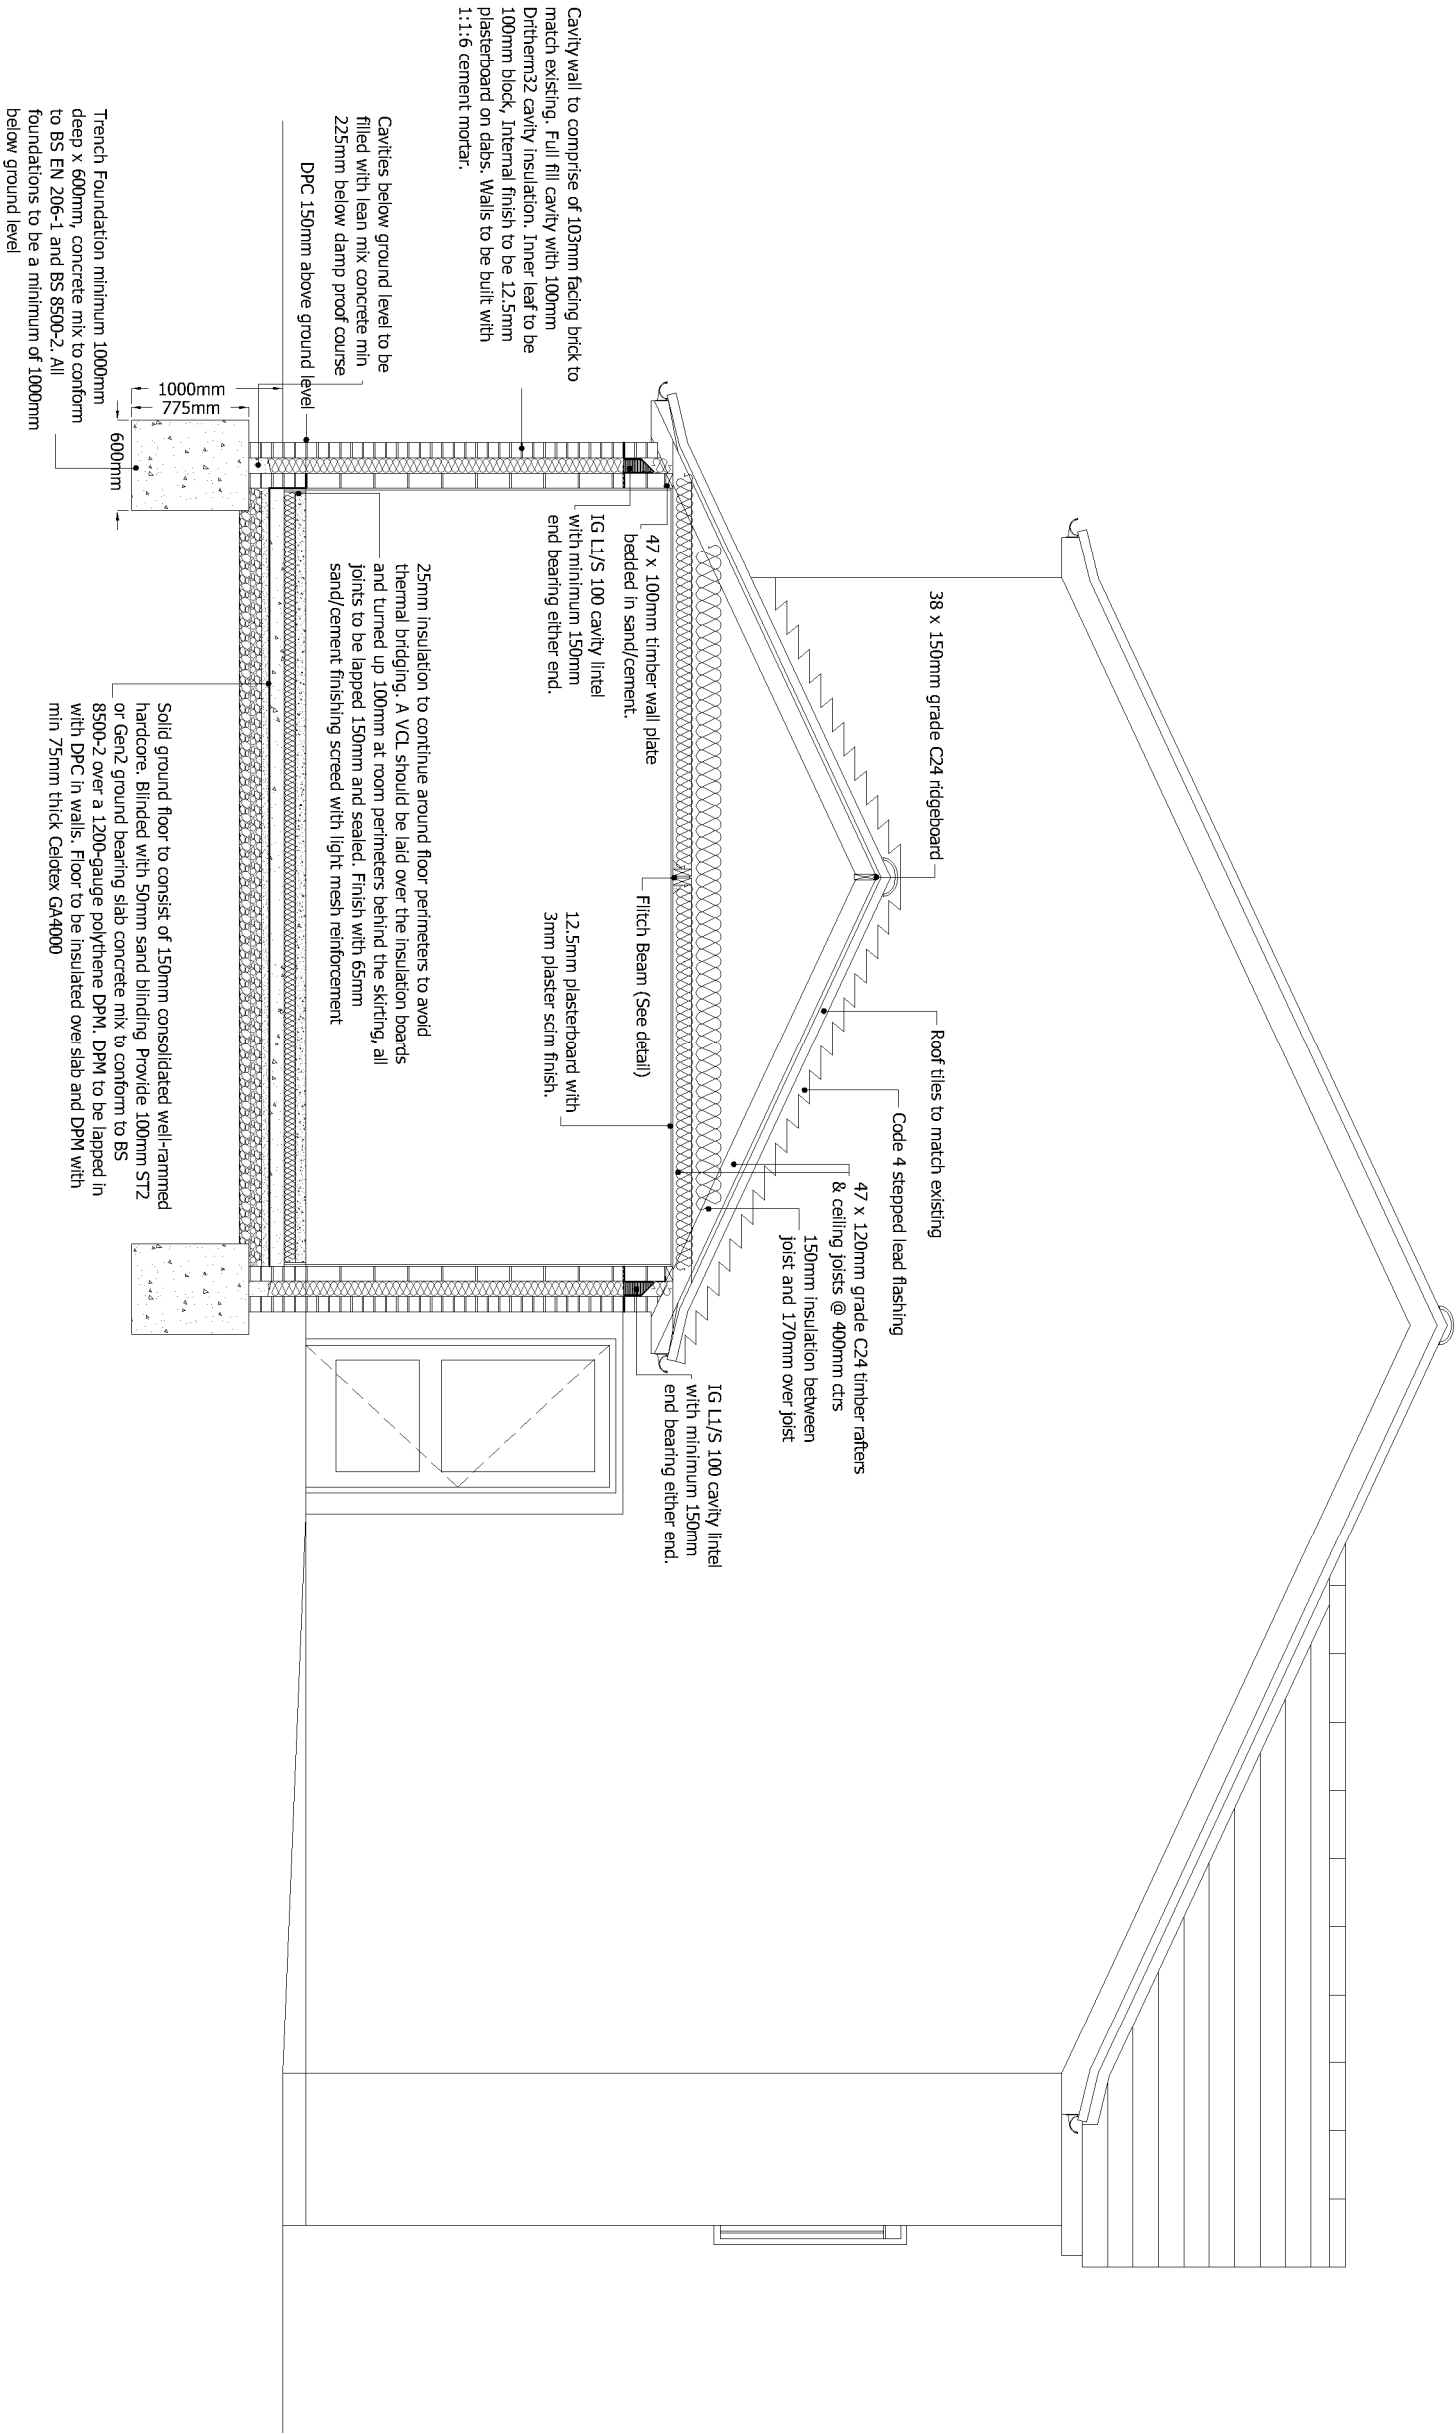

PROPOSED SIDE ELEVATION (Section Through)

Property Details:  
31 BROADMEAD ROAD  
NORTHOLT UB5 6FD

Project:  
SINGLE STOREY EXTENSION TO SIDE  
ELEVATION TO FORM NEW BEDROOM WITH  
SHOWER WET ROOM

DWG REF: LBH/170209/5 REV: 1

CLIENT: LB HILLINGDON

DWG TITLE: EXISTING GROUND FLOOR  
DATE: 31-01-2021

N P WALFORD (Architectural Drawing Services)  
T: 01865 423721 M: 07860700318  
E: nwalford@npwplanning.com  
44 Ash Grove, Headington, Oxford, OX3 9JL

Scale Bar 1 : 50 (A3)

