


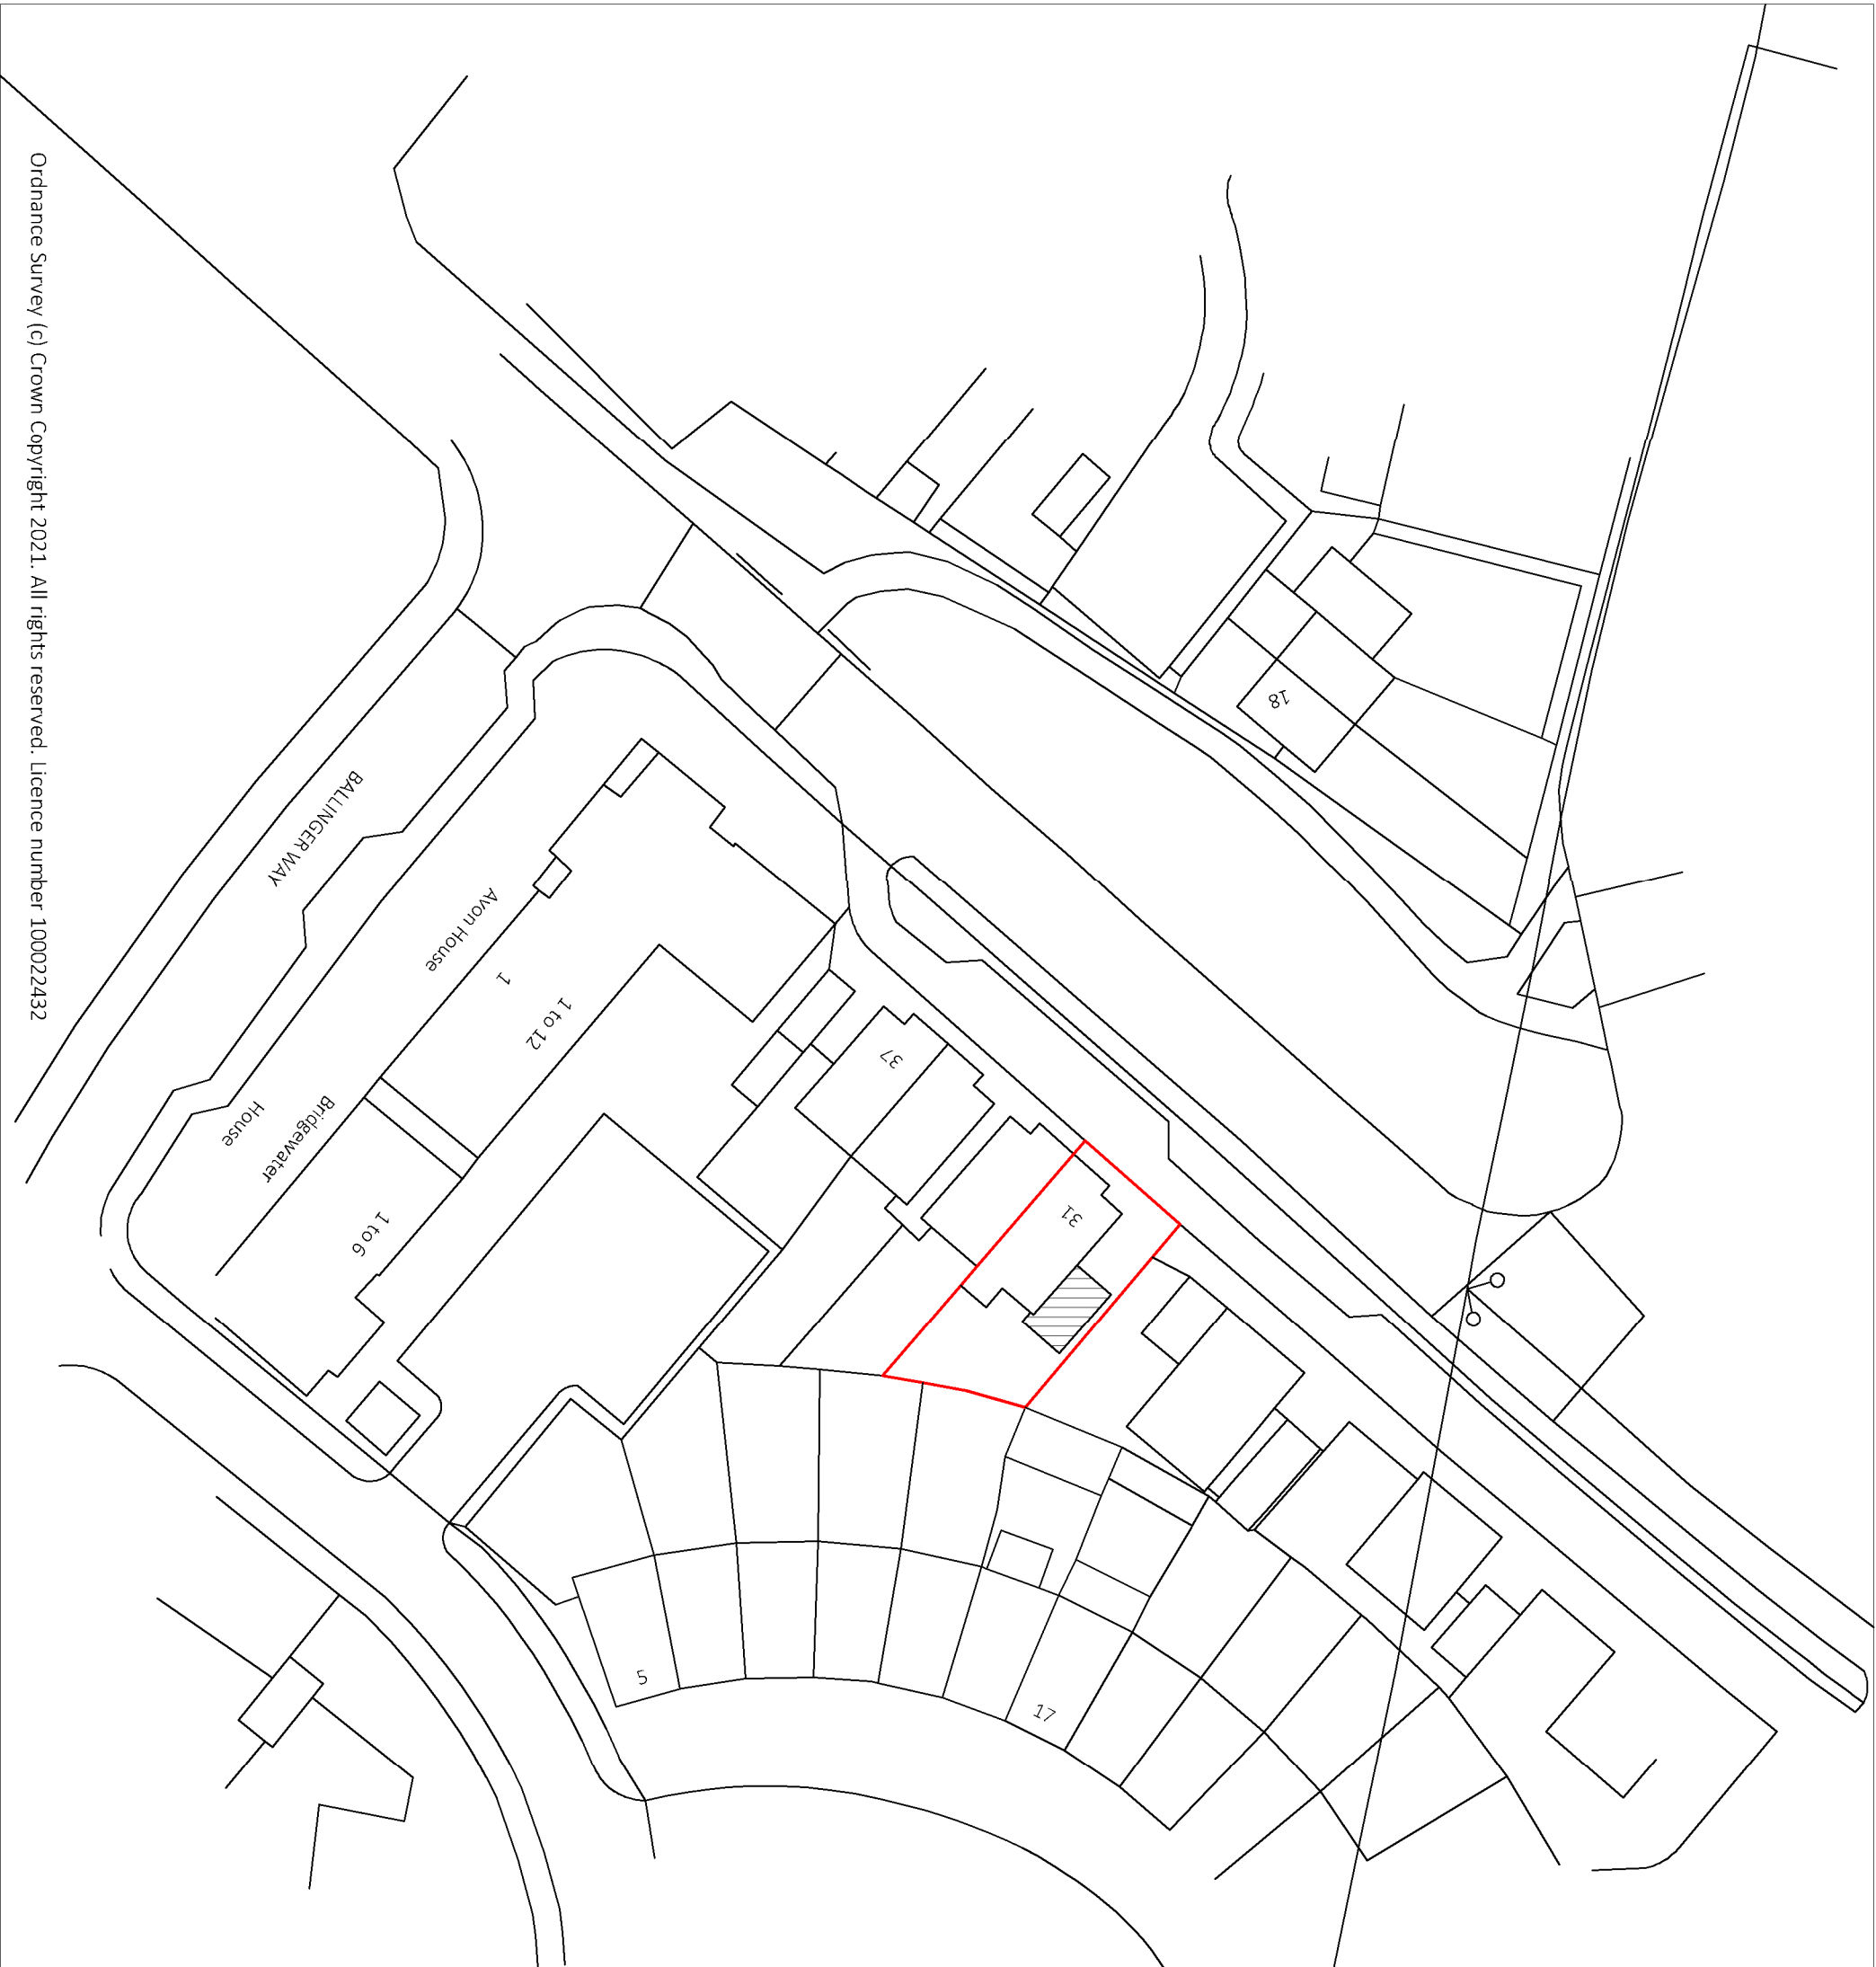

Property Details:
31 BROADMEAD ROAD
NORTHOLT UB8 6FD

Project:
SINGLE STOREY EXTENSION TO SIDE
ELEVATION TO FORM NEW BEDROOM WITH
SHOWER WET ROOM

DWG REF: LBH/170209/7
REV:
CLIENT: **LB HILLINGDON**

DWG TITLE: SITE BLOCK PLAN 1 : 500
DATE: 31-01-2021

N P WALFORD (Architectural Drawing Services)
T: 01865 423721 M: 07860700318
E: nwalford@npwplanning.com
44 Ash Grove, Headington, Oxford, OX3 9JL

