
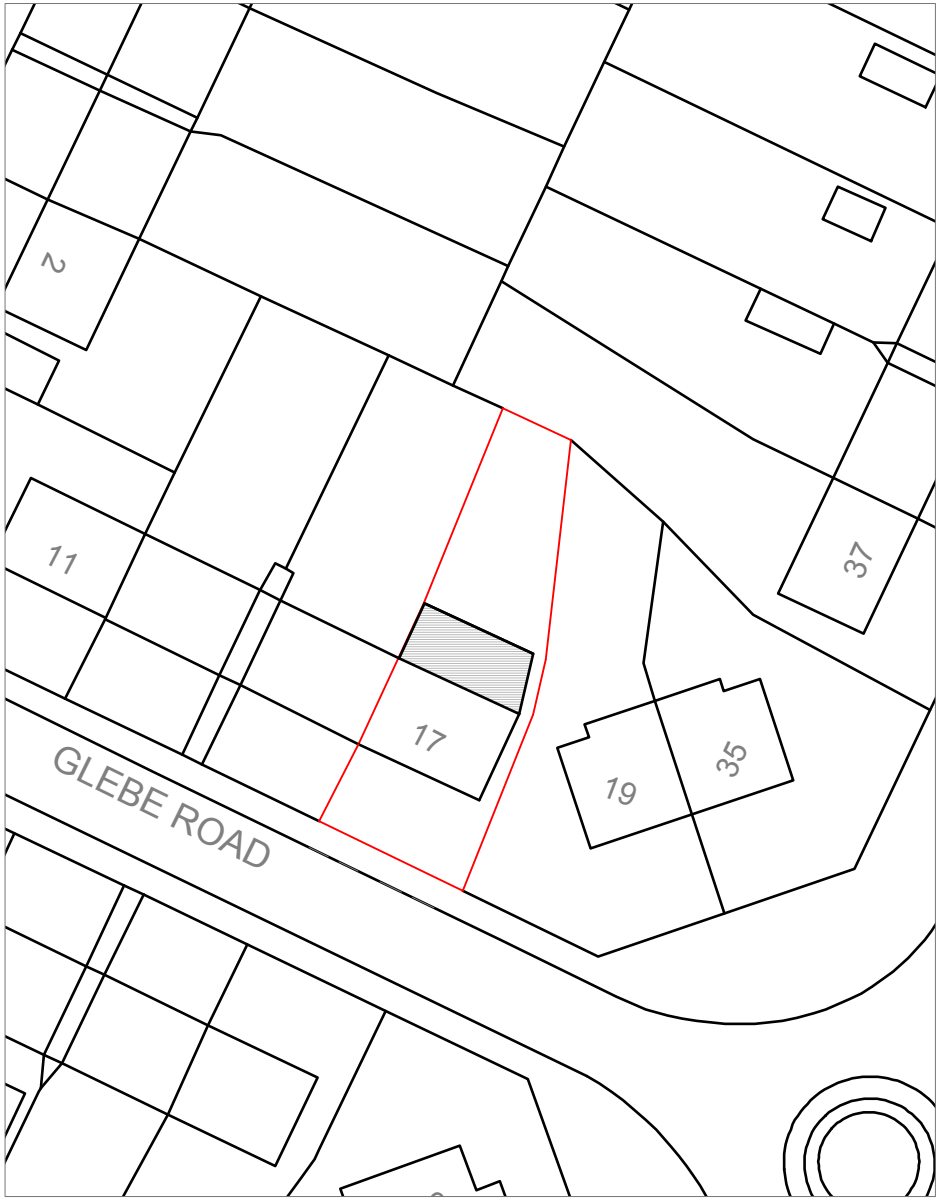


Block Plan

Scale:1:500

10 50 Meter

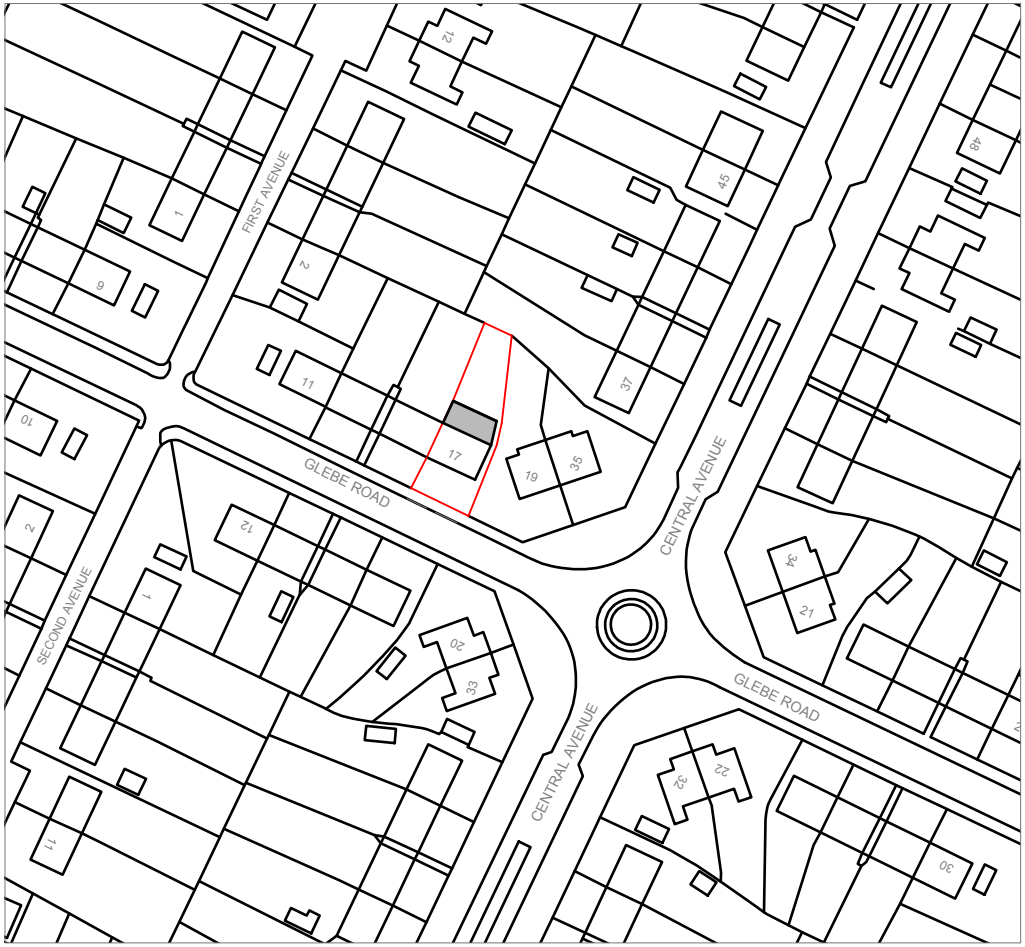

Location plan

Scale:1:1250

1:1250 5 20 0 10 50

N

Multi Creation	Project: 17 Glebe Road Hayes UB3 2EA	Title: Location Plan	Scale:1:1250/500@A4 Date: July 2021 Drawing No.: 3493/EXT-05/SP Revision

239 Western Road, Southall, Middx, UB2 5HS Tel: 020 8571 1369 Fax: 020 8843 2008