

Key Principles for design of Abbotswood Way




Building designed to break up massing (Pentonville Road, PTE)



Articulation of roofs with set-backs (Kleefleder Hofgarten, Gruppeomp)



Articulation of roofs with pitches (Vissershaven, BdB Architecten)

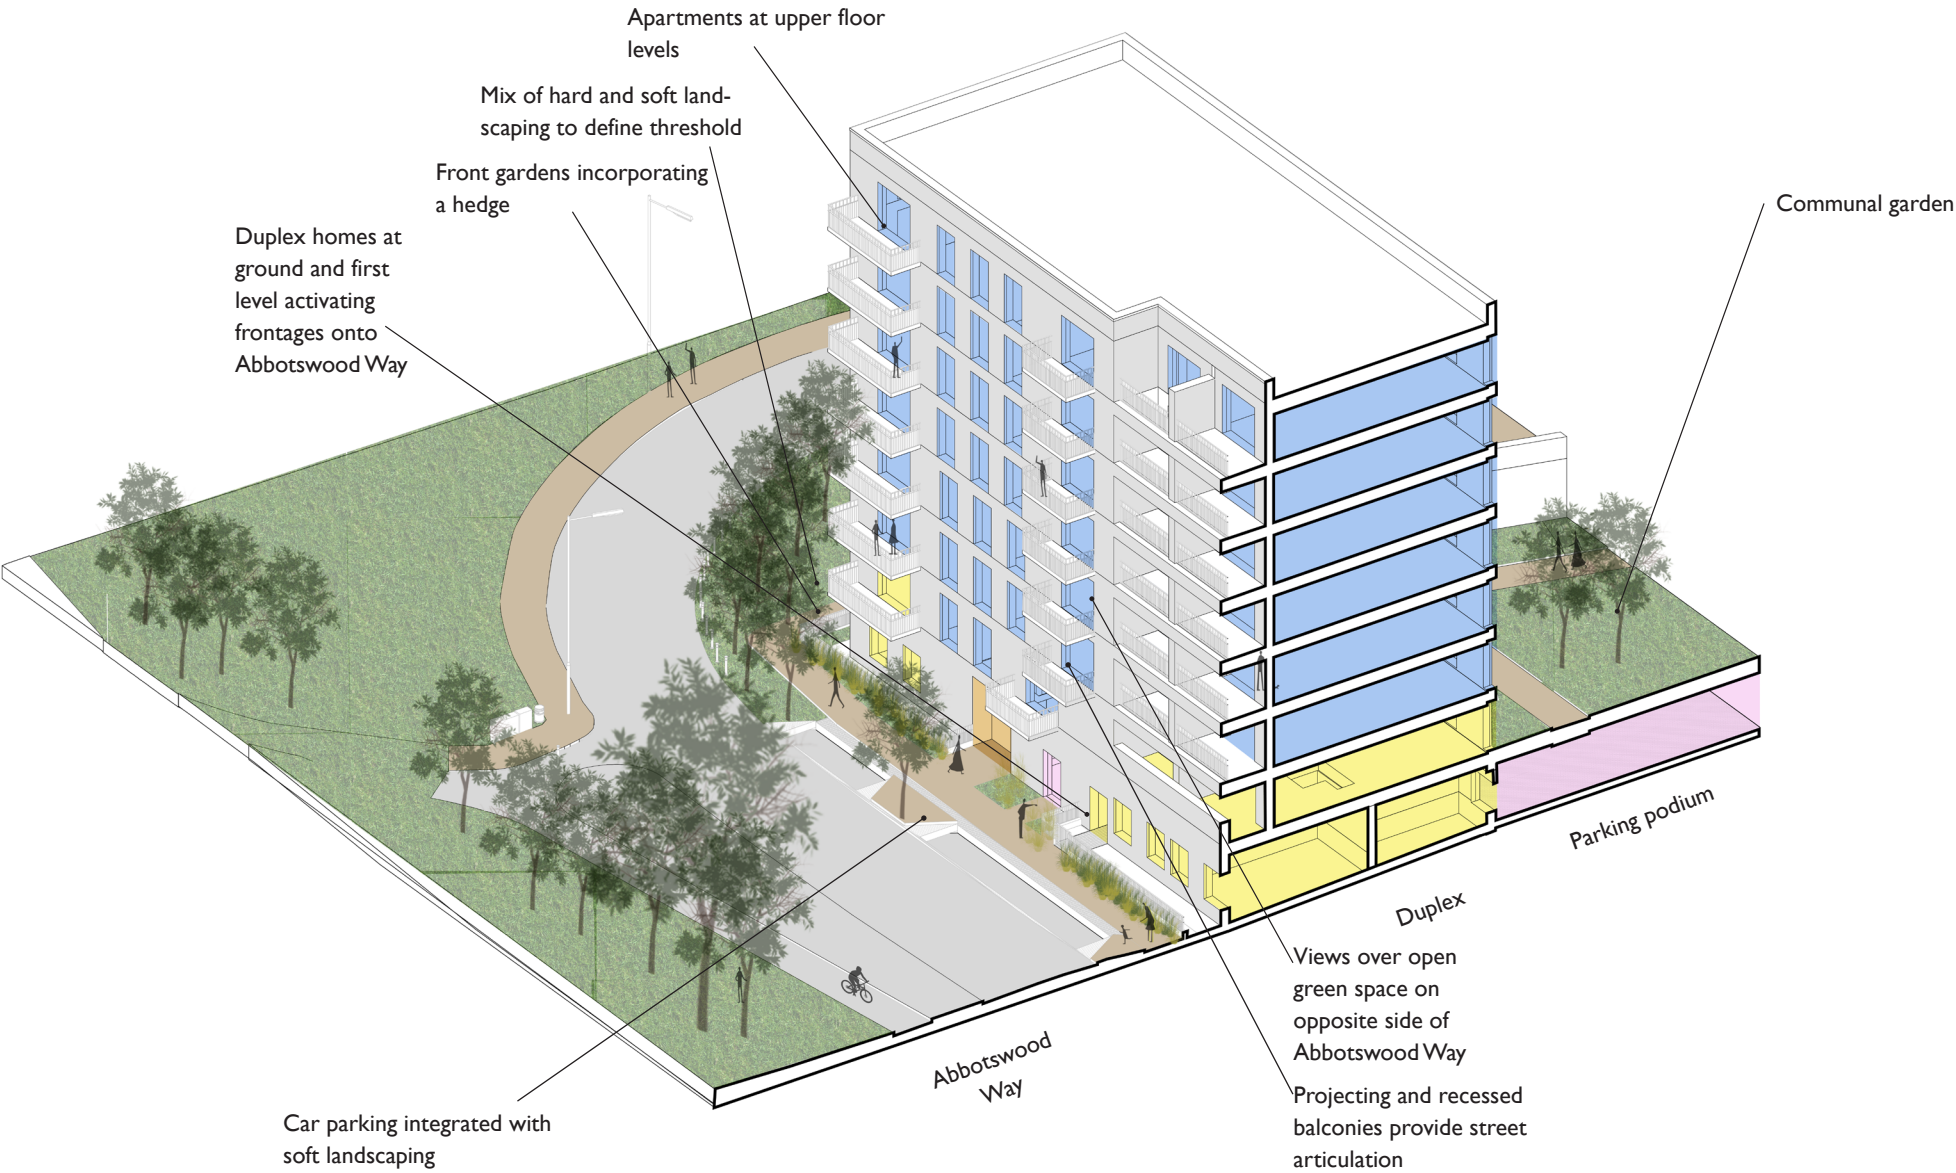

Street section



Illustrative massing showing articulation of roof
Option 1 with set-backs on the top floor



Illustrative massing showing articulation of roof
Option 2 with pitched roofs