


Key Principles for design of Park Street

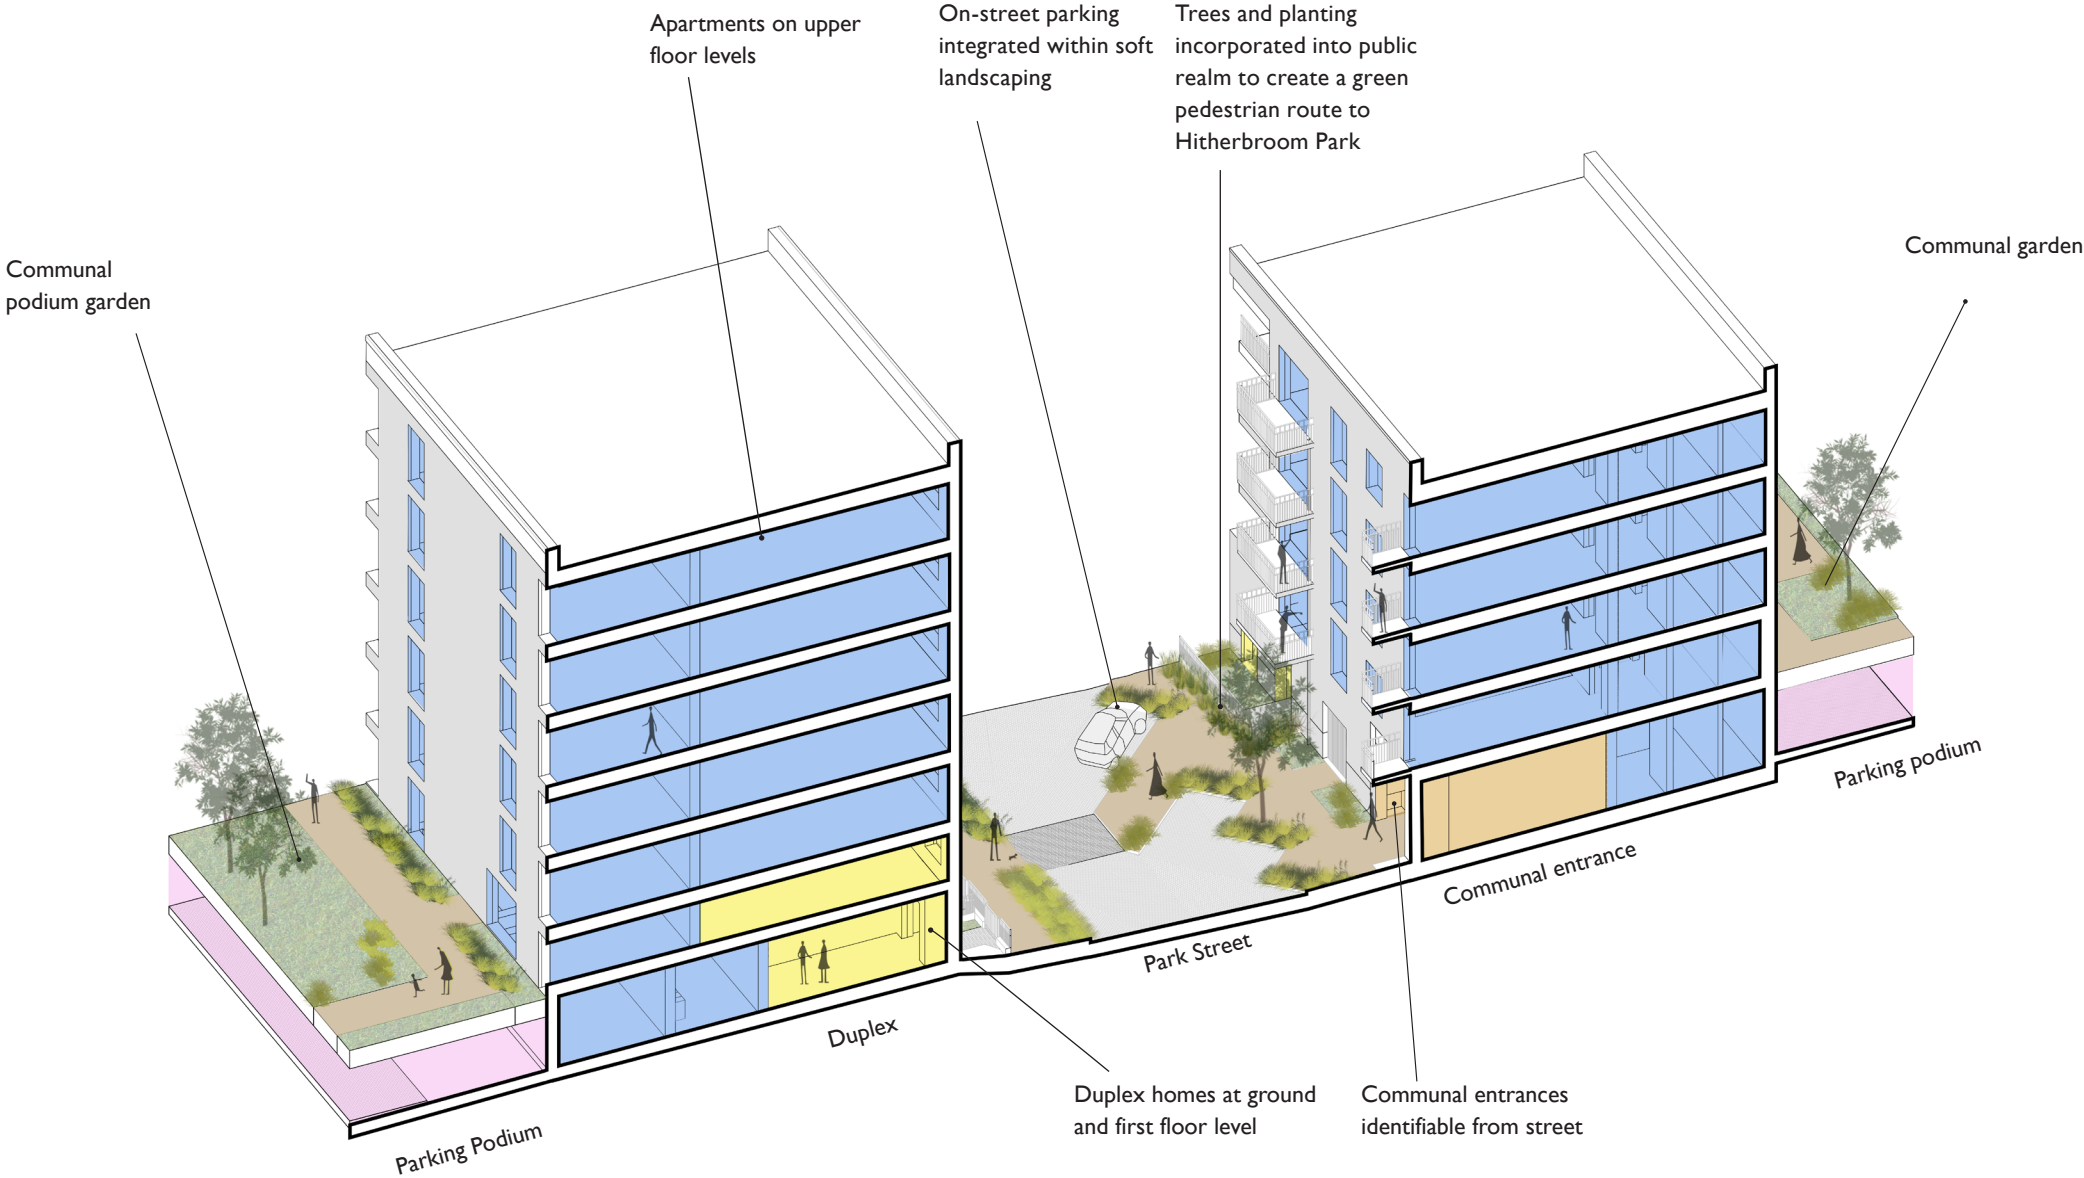

Park Street section



Integration of car parking and landscaping (St Andrews, Bromley-by-Bow, Townsend)  
AVONDALE DRIVE ESTATE, Design & Access Statement, December 2021



Landscaped through-road and fronting homes (South Kilburn Regeneration, PTE)



Green pedestrian route to Hitherbroom Park (North West Cambridge, PTE)