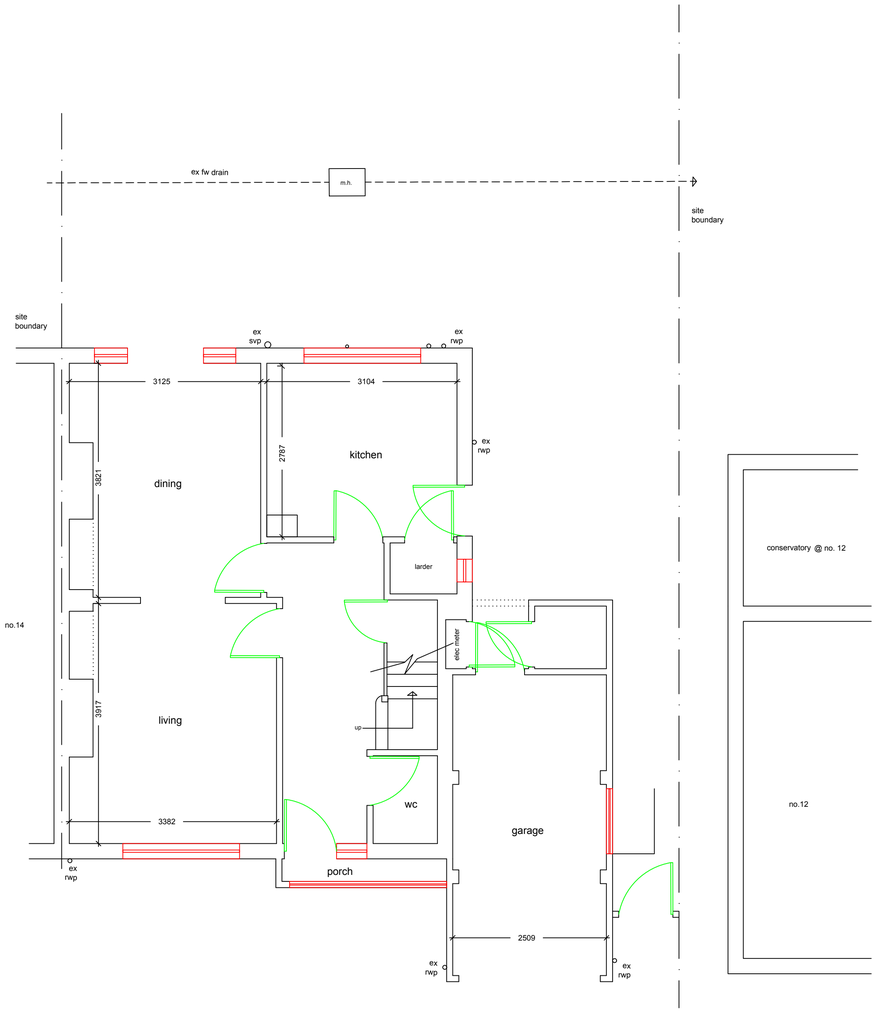

existing ground floor plan

1:50

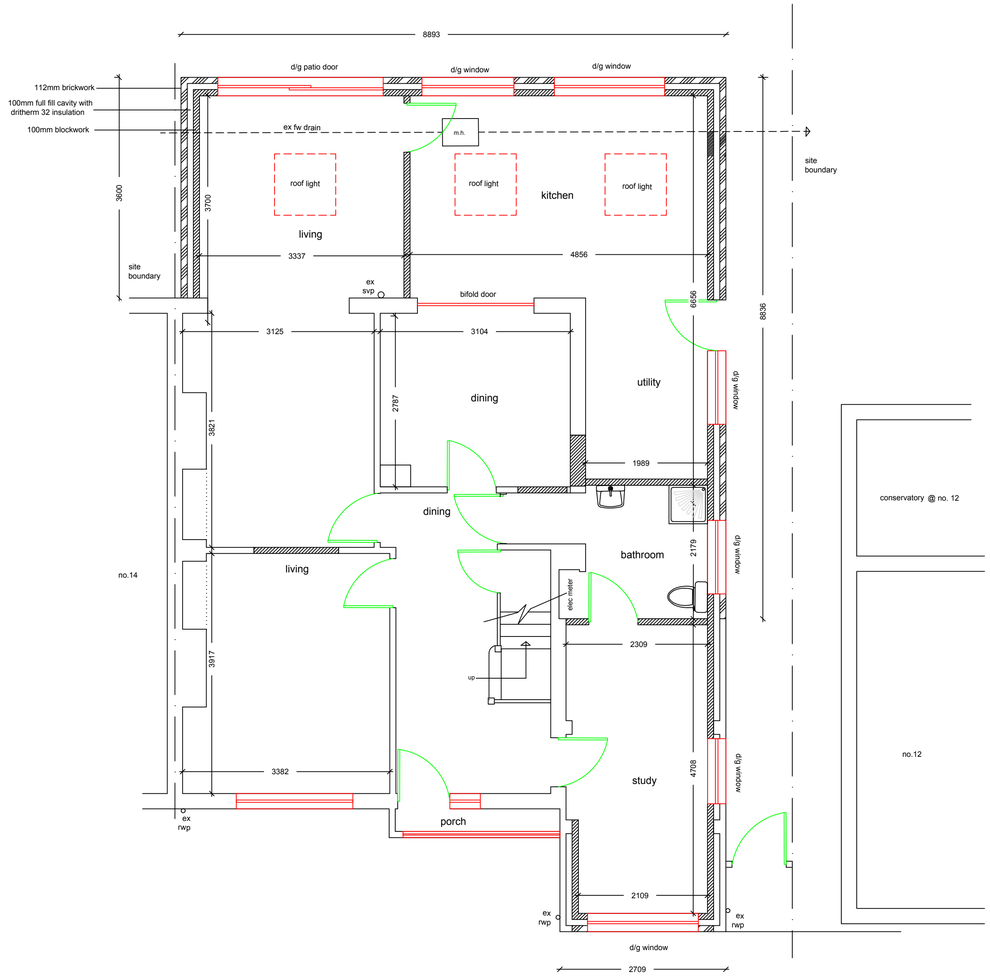

proposed ground floor plan

1:50

m.h.

0m 5m 10m

General Notes

No.	Revision/Issue	Date
	Drg. No.SFZ/2306/A	
	PLANNING REV A	09/09/21

Firm Name and Address

Middlesex & Herts

7 Elgin Drive
Northwood
Middlesex
HA6 2YR

01923 826280

Project Name and Address

Mr Malik
14 Cedars Drive
Uxbridge
Middlesex
UB10 0JT

Project	Sheet
ss extension	01
Date: 03-07-21	
Scale: 1:50	