


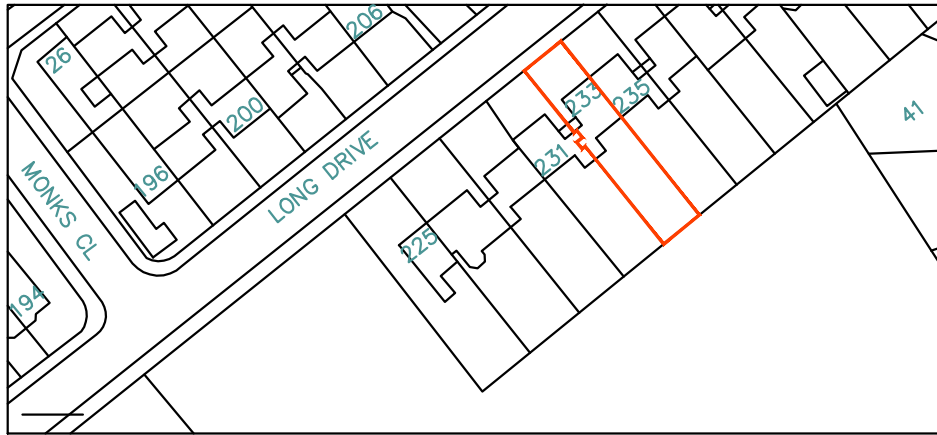

LOCATION PLAN

233 Long Drive
Ruislip HA4 0HS

DWG NO: A538-SK1
SCALE: 1:1250

