




SCALE BAR (m)

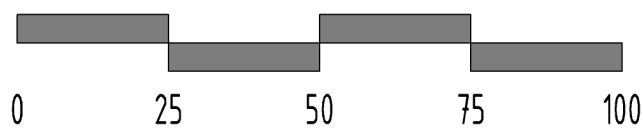

APPLICATION SITE
EDGED IN RED

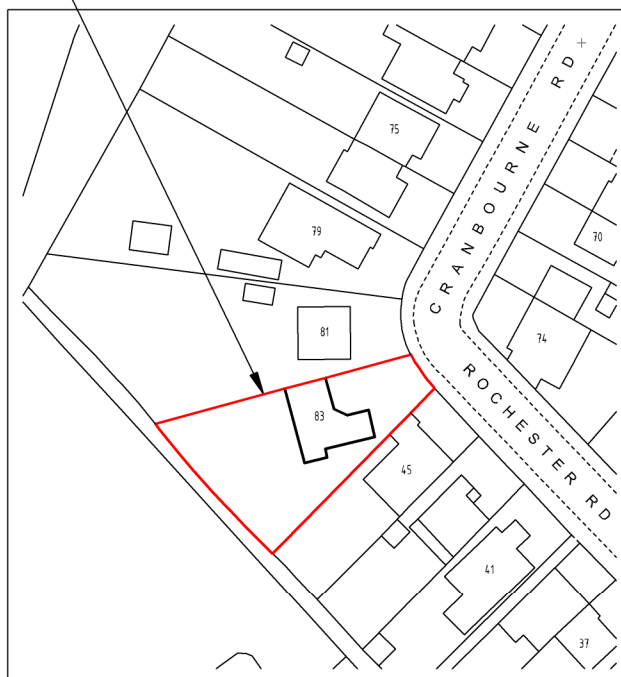

Ordnance Survey (c) Crown Copyright 2019. All rights reserved. Licence number 100053143

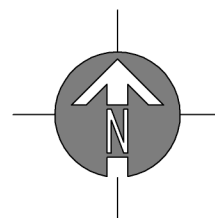

S I T E L O C A T I O N P L A N

S C A L E 1 : 1 2 5 0

© Copyright Dusek Ltd

drawing:	SITE LOCATION PLAN	scale:1 : 1250 A4		date: 10-03-22		J A C K D U Š E K	
		drawing no: 504-P4-3		drawn: SC			
project:	83 CRANBOURNE ROAD NORTHWOOD, HA6 1JZ	client: MR C. DEMEESTER					