
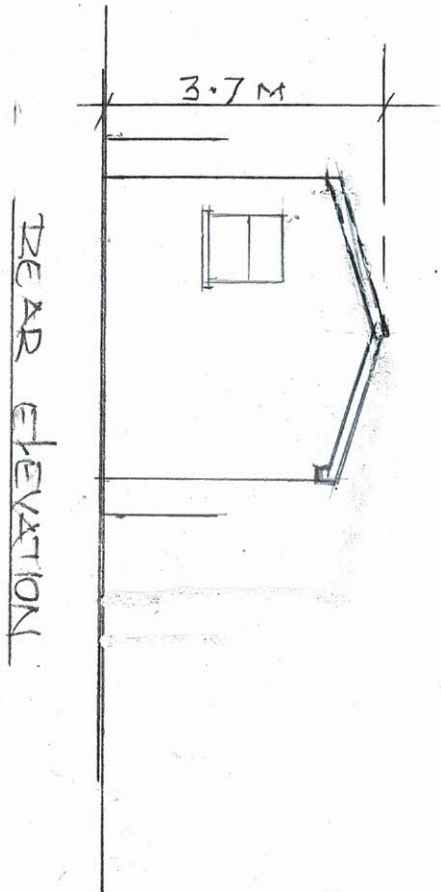
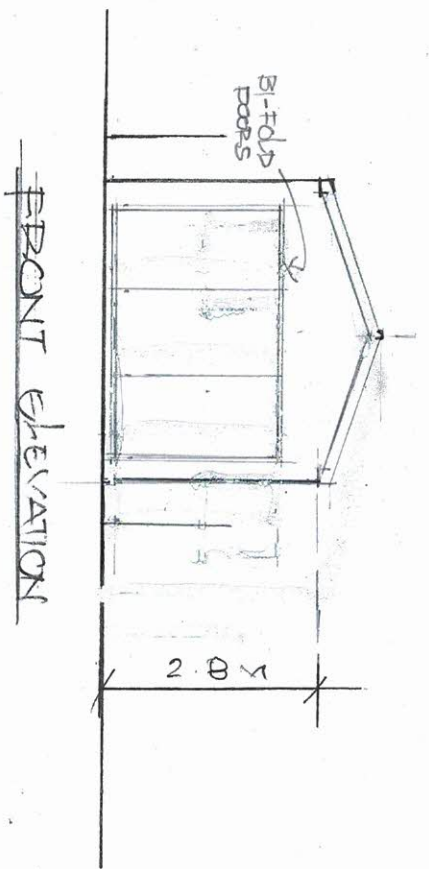
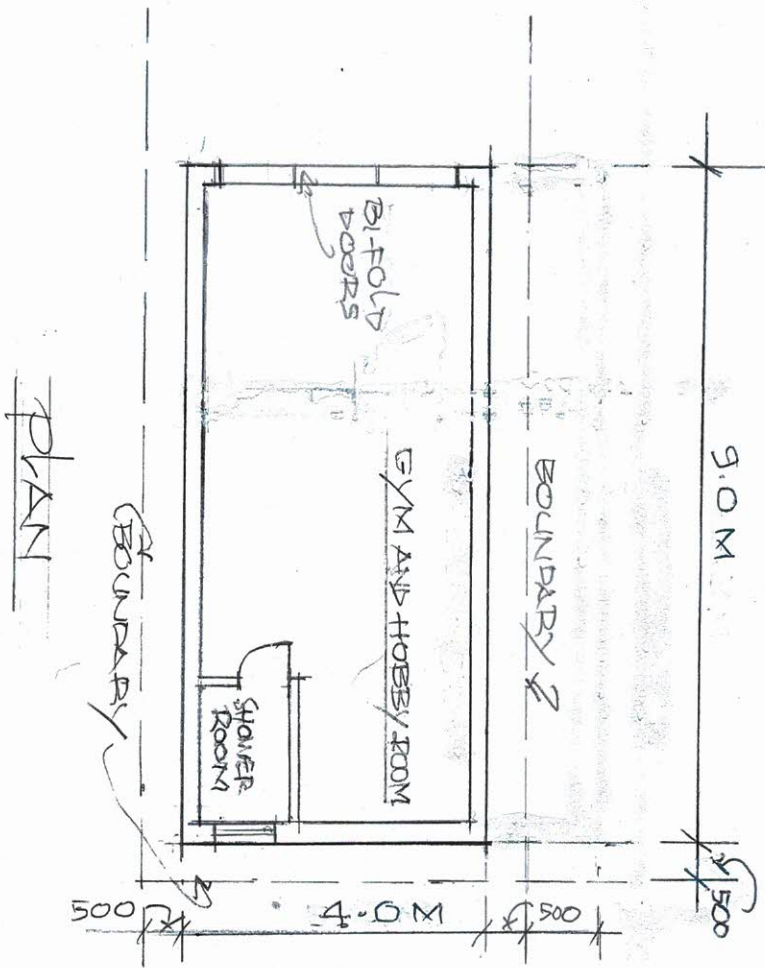
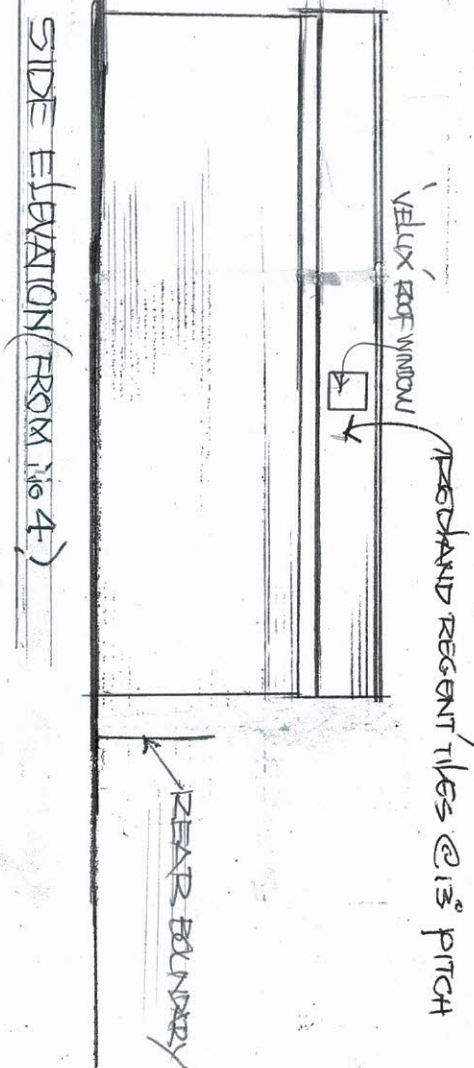


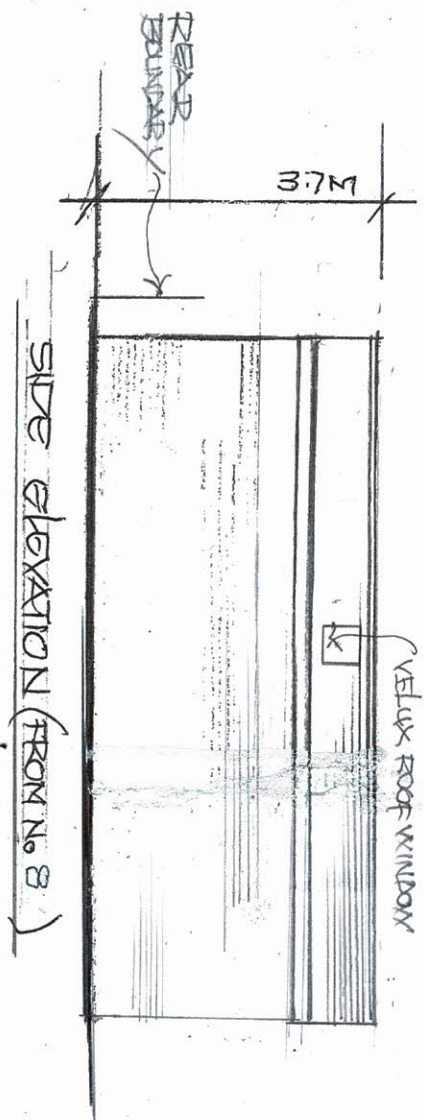

1 2 3 4 5
1100 @ A3

PROPOSED OUT-BUILDING IN REAR GARDEN AT 6 CLEAVE AVENUE, HAYES

Chen Shi
Building Designs
Mob: 07930146391

SCALE: 1:100 DATE: 11/11/21
DWG NO: HS/920/01