


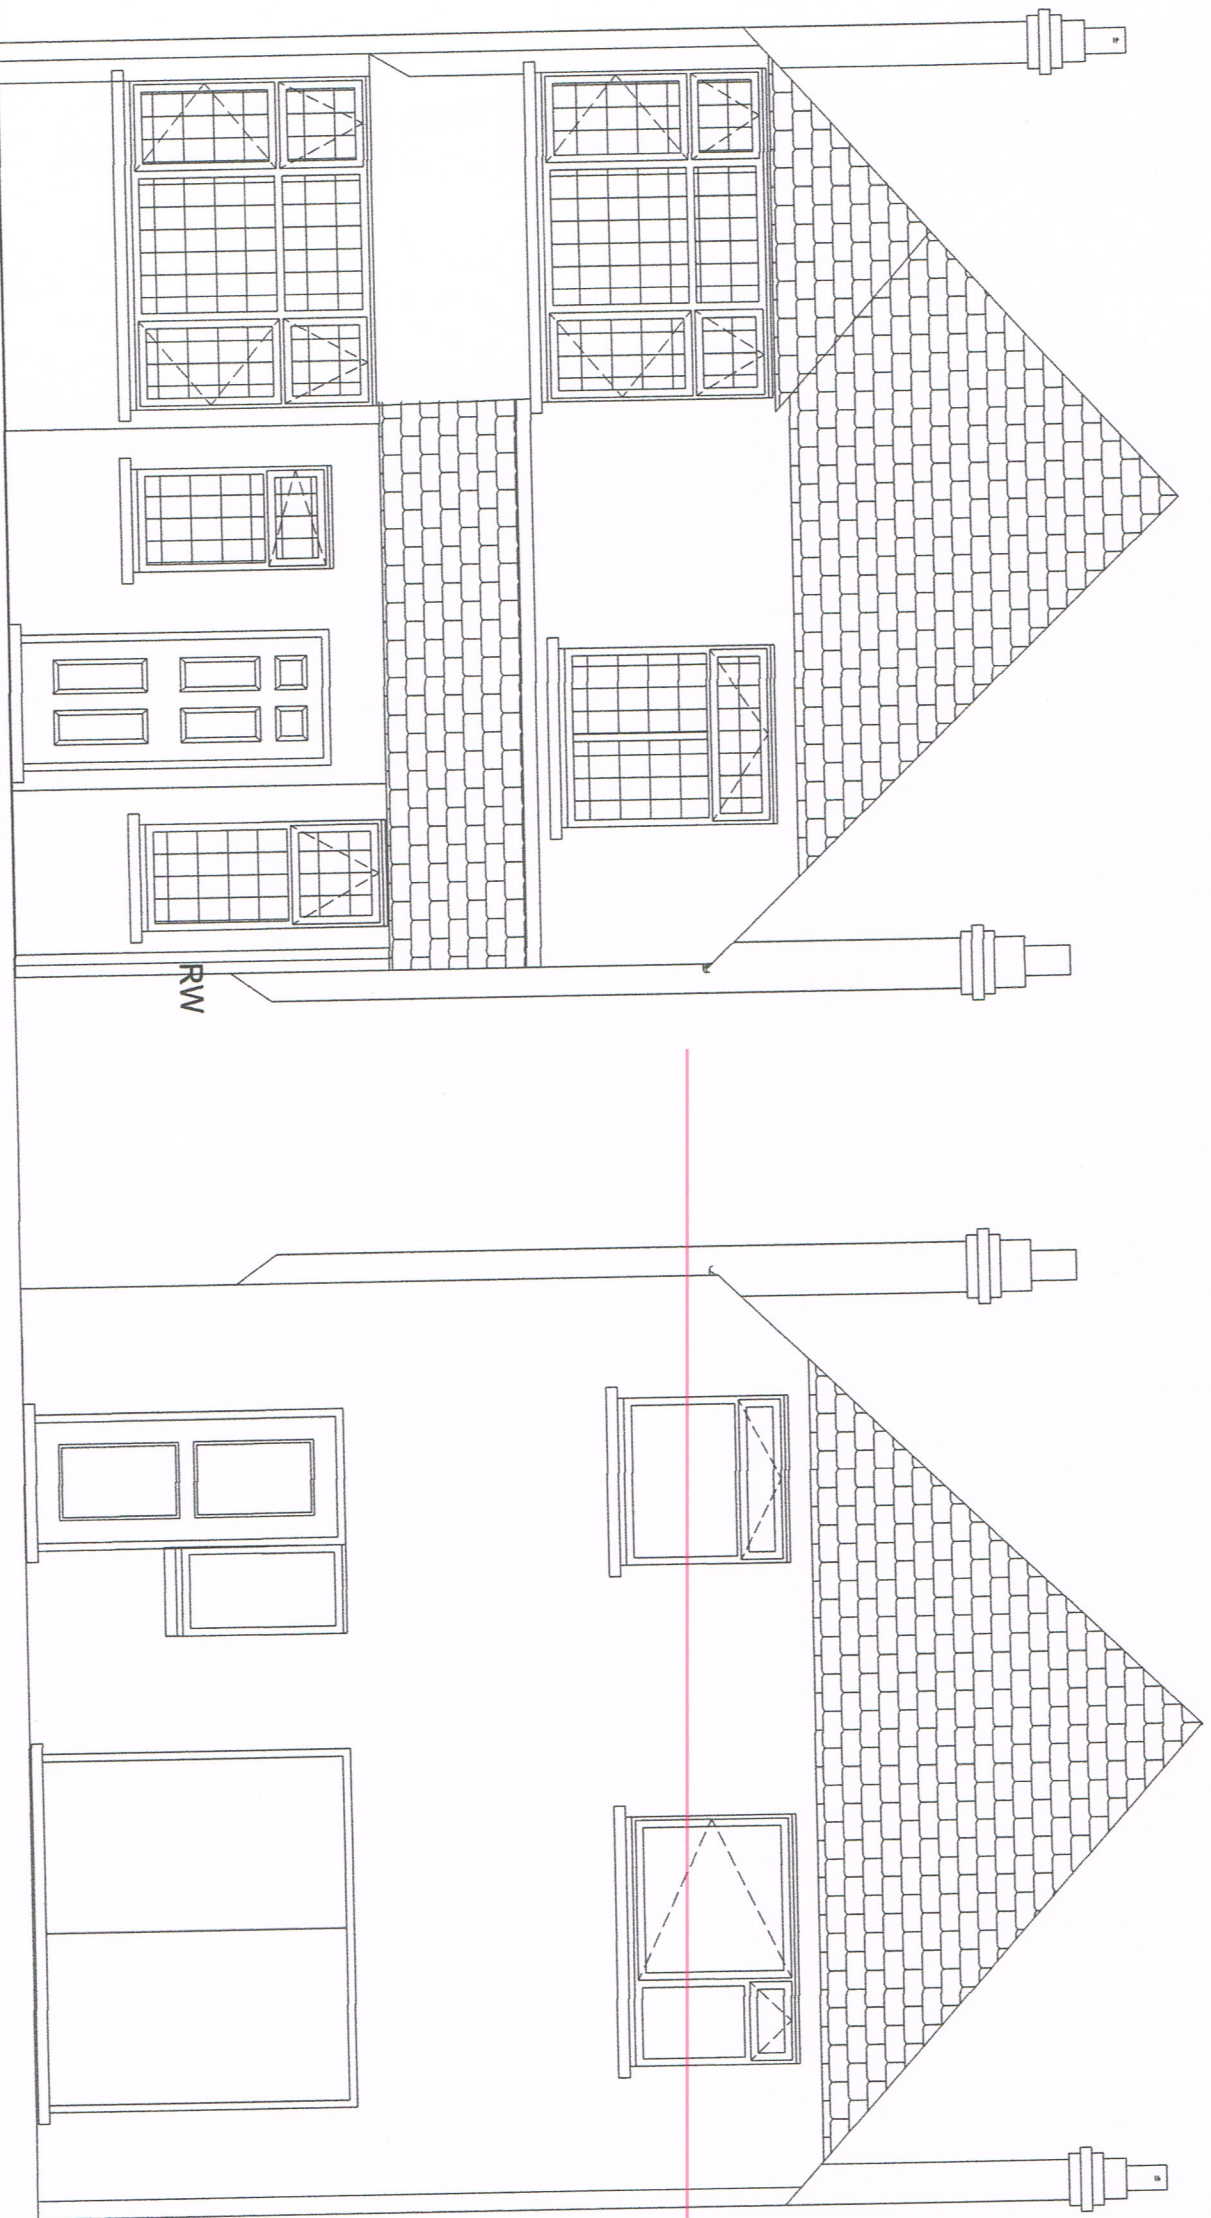

EXISTING FRONT

EXISTING REAR

Peter Milburn Peter Hewlins Designs 128 Duke Road London W4 2DF Mobile: 07973 814 108 Email: phewlins@aol.com		Project: 136 The Fairway Ruislip HA4 0SH	Description: EXISTING FRONT AND EXISTING REAR		Drawing: ELERVATION	Rev: XXX	Date: JULY 2021
					Scale: 1:50 on A3	Drg. No: 136EFERE	Drawn by: PM