


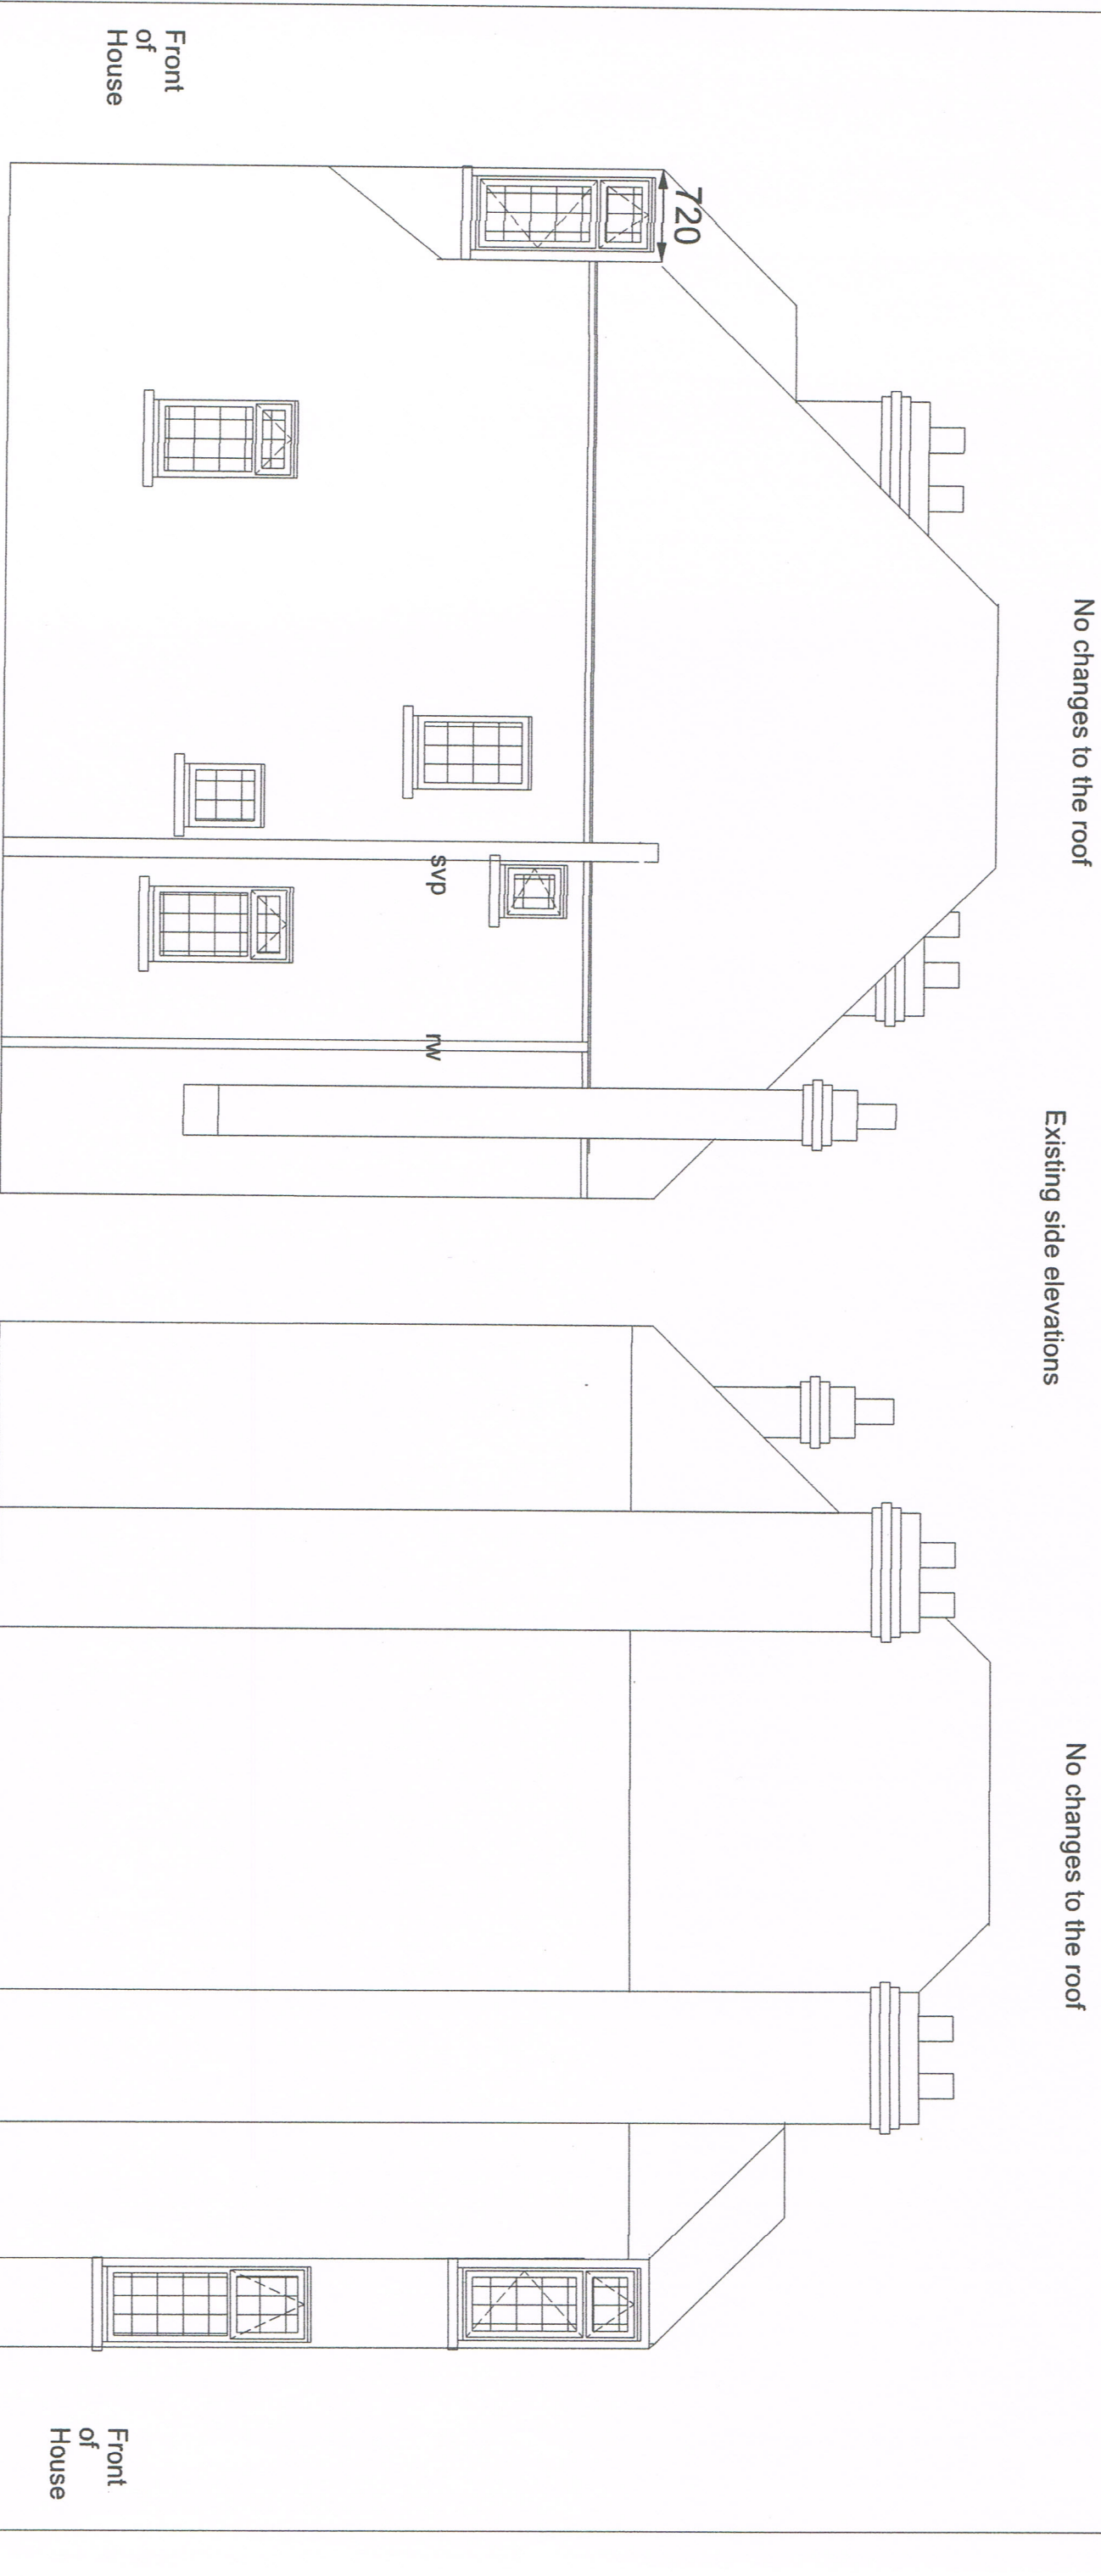

Front
of
House

Front
of
House

Existing Right side from the front

Existing Left side from the front

Peter Milburn Peter Hewlins Designs 128 Duke Road London W4 2DF Mobile: 07973 814 108	Project: 136 The Fairway Ruislip HA4 0SH	Description: Existing side elevations		Drawing: Existing side elevations Scale: 1:50 on A3	Rev: XXX Drg. No: 136ESE	Date: July 2021 Drawn by: PM
--	--	---	--	--	---------------------------------------	---

Peter Milburn
Peter Hewlins Designs
128 Duke Road
London
W4 2DF
Mobile: 07973 814 108

Project:

136 The Fairway
Ruislip
HA4 0SH

Description:

Existing side elevations

Drawing:
Existing side elevations
Scale: 1:50 on A3

Rev:
XXX
Drg. No: 136ESE

Date:
July 2021
Drawn by: PM