


No changes to the roof

once weathered coping stone on top of parapet wall

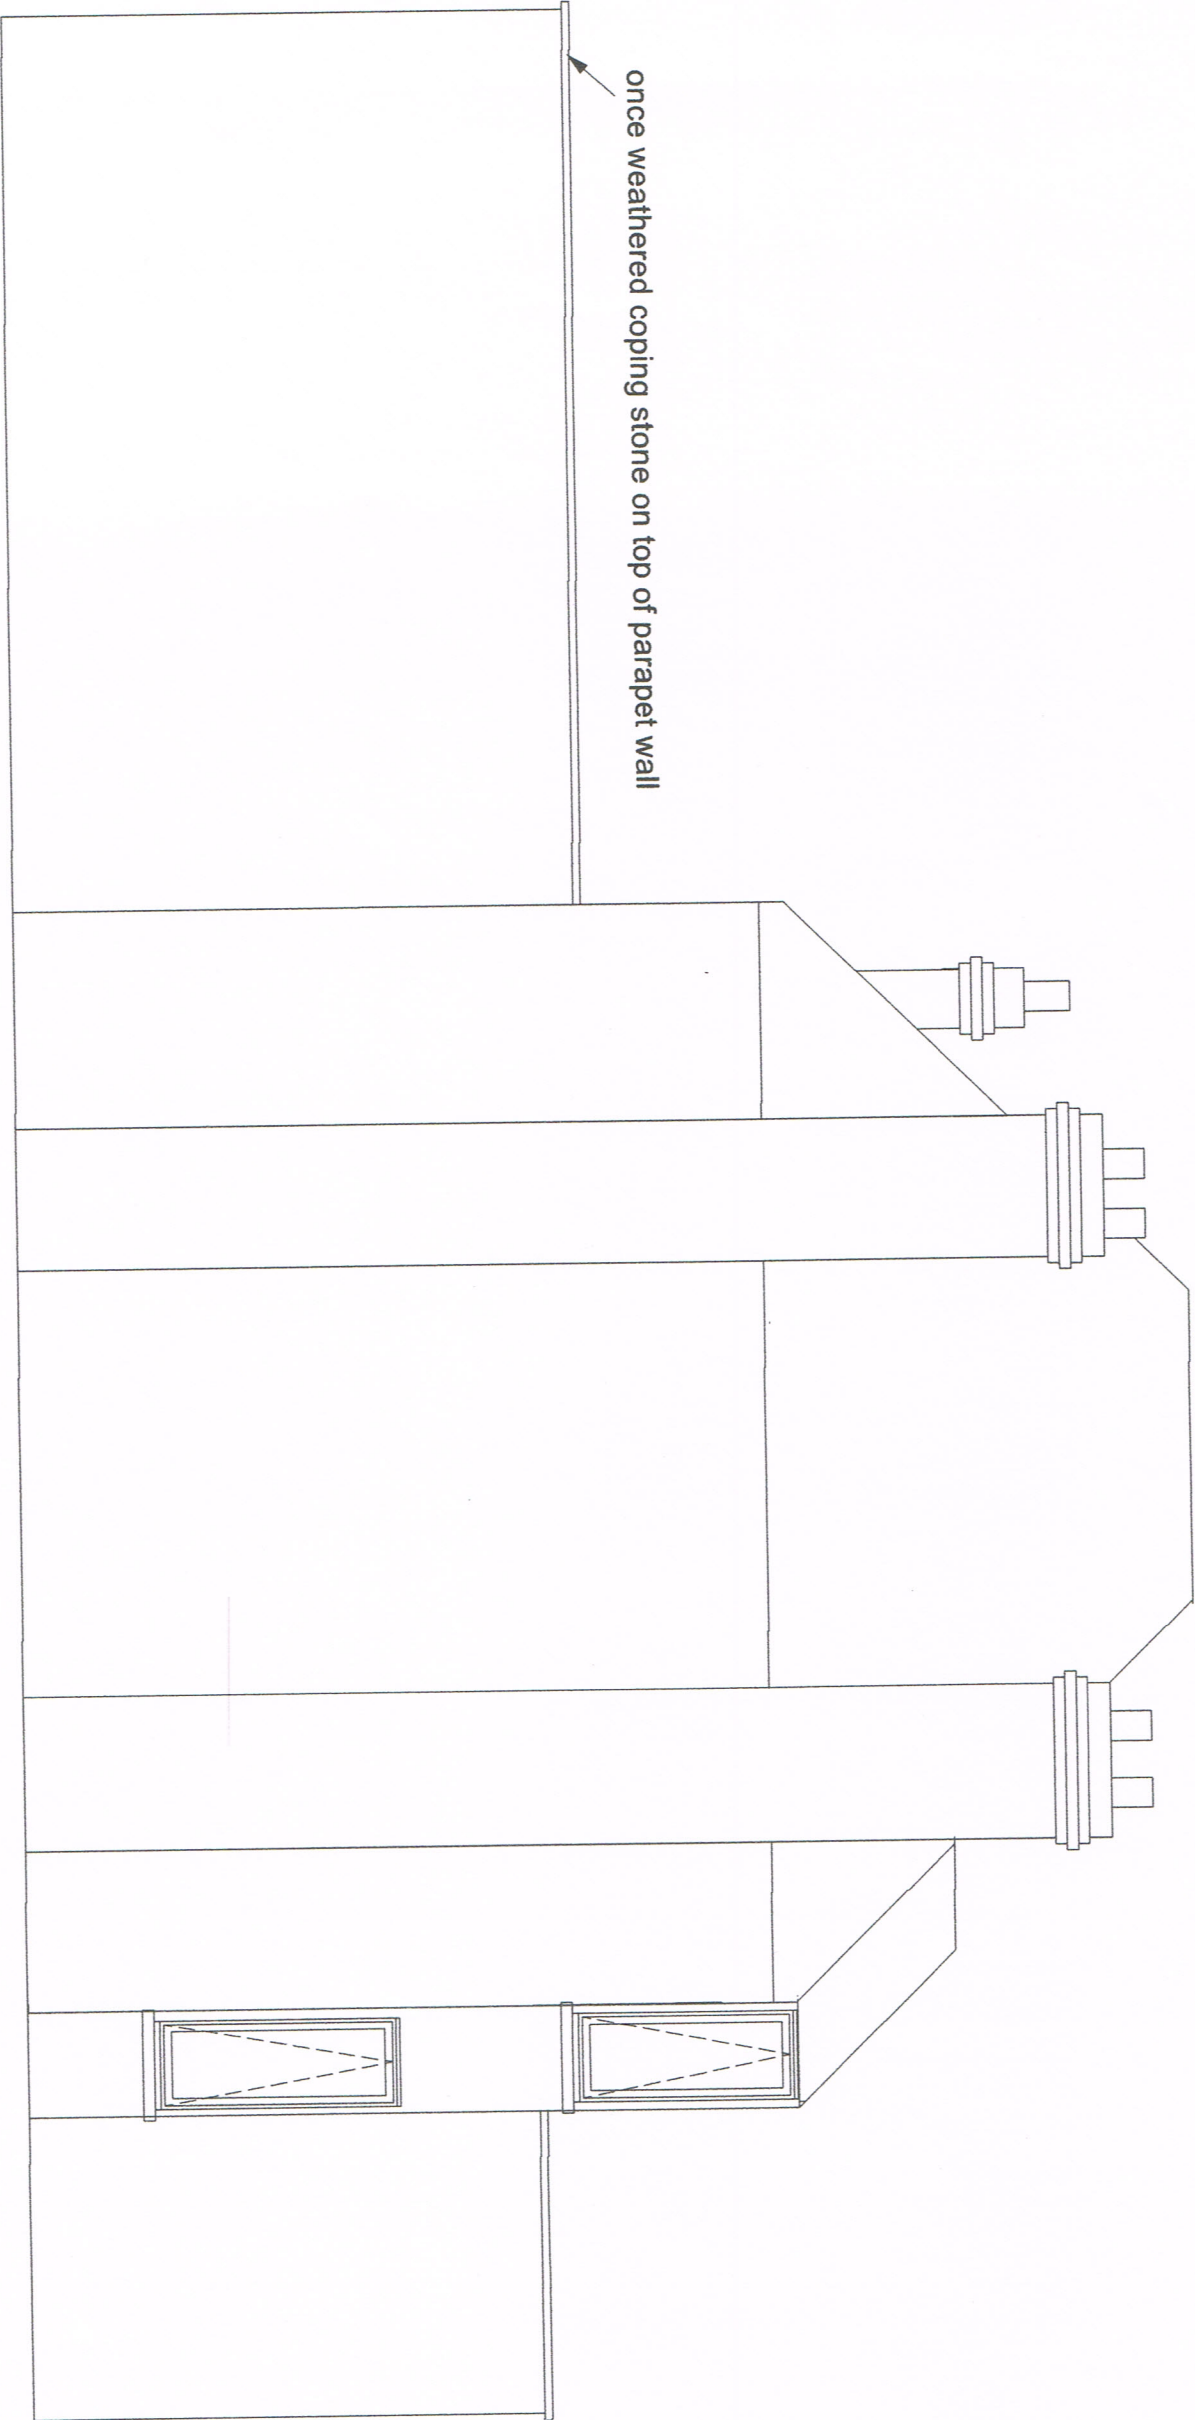

smooth render finish on top of 75mm insulation all around the building

Proposed Left side from the front

Peter Milburn Peter Hewlins Designs 128 Duke Road London W4 2DF Mobile: 07973 814 108 Email: phewlins@aol.com	Project: 136 The Fairway Ruislip HA4 0SH	Description: Proposed left side elevation	Drawing:	Rev:	Date:
			elevation Scale: 1:50 on A3	XXX Drg. No: 136PLE	July2021 Drawn by: PM