


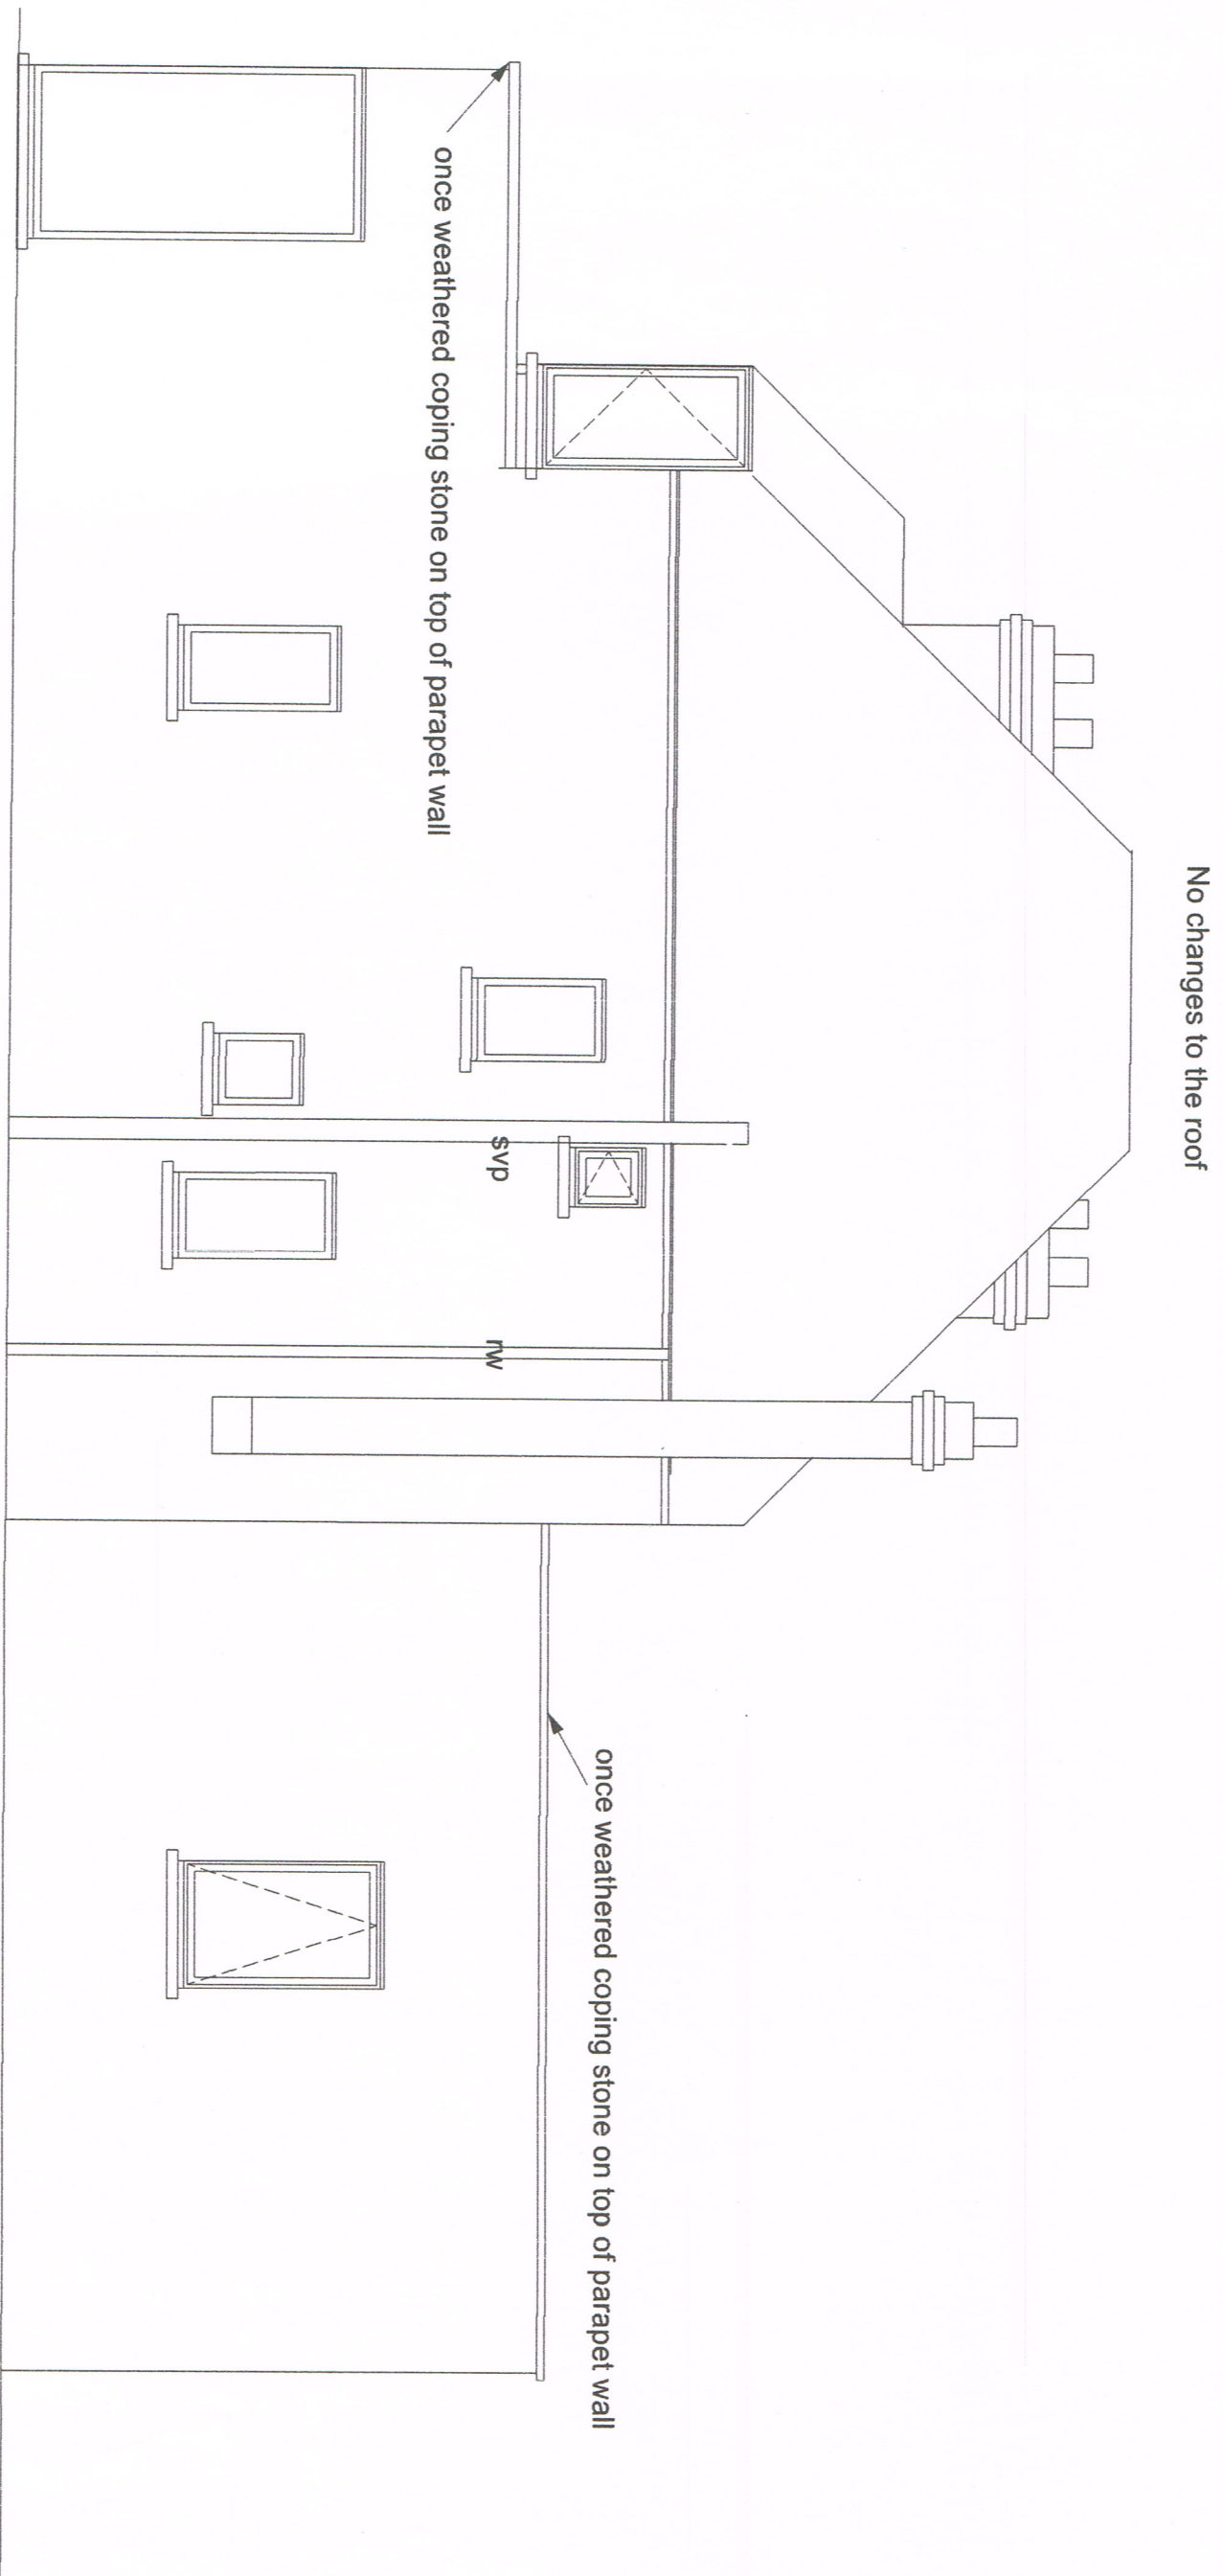

Proposed Right side from the front

smooth render finish on top of 75mm insulation all around the building

All new All windows on this side to have obscure glass

Peter Milburn Peter Hewlins Designs 128 Duke Road London W4 2DF Mobile: 07973 814 108	Project: 136 The Fairway Ruislip HA4 0SH	Description: Proposed right hand side		Drawing: elevation	Rev: XXX	Date: July 2021
Email: phewlins@aol.com			Scale: 1:50 on A3	Drg. No: 136PRE	Drawn by: PM	