


DISCLAIMER NOTE:
This drawing is issued for tender and is not to be used for construction. It is not to be used for construction without the written consent of the architect. 

LEGEND:


CONSTRUCTION NOTES:

New skylights shall not project more than 150mm above the existing roof


The hanging to the walls of the dormer window shall be of similar style and colour to those of the main roof

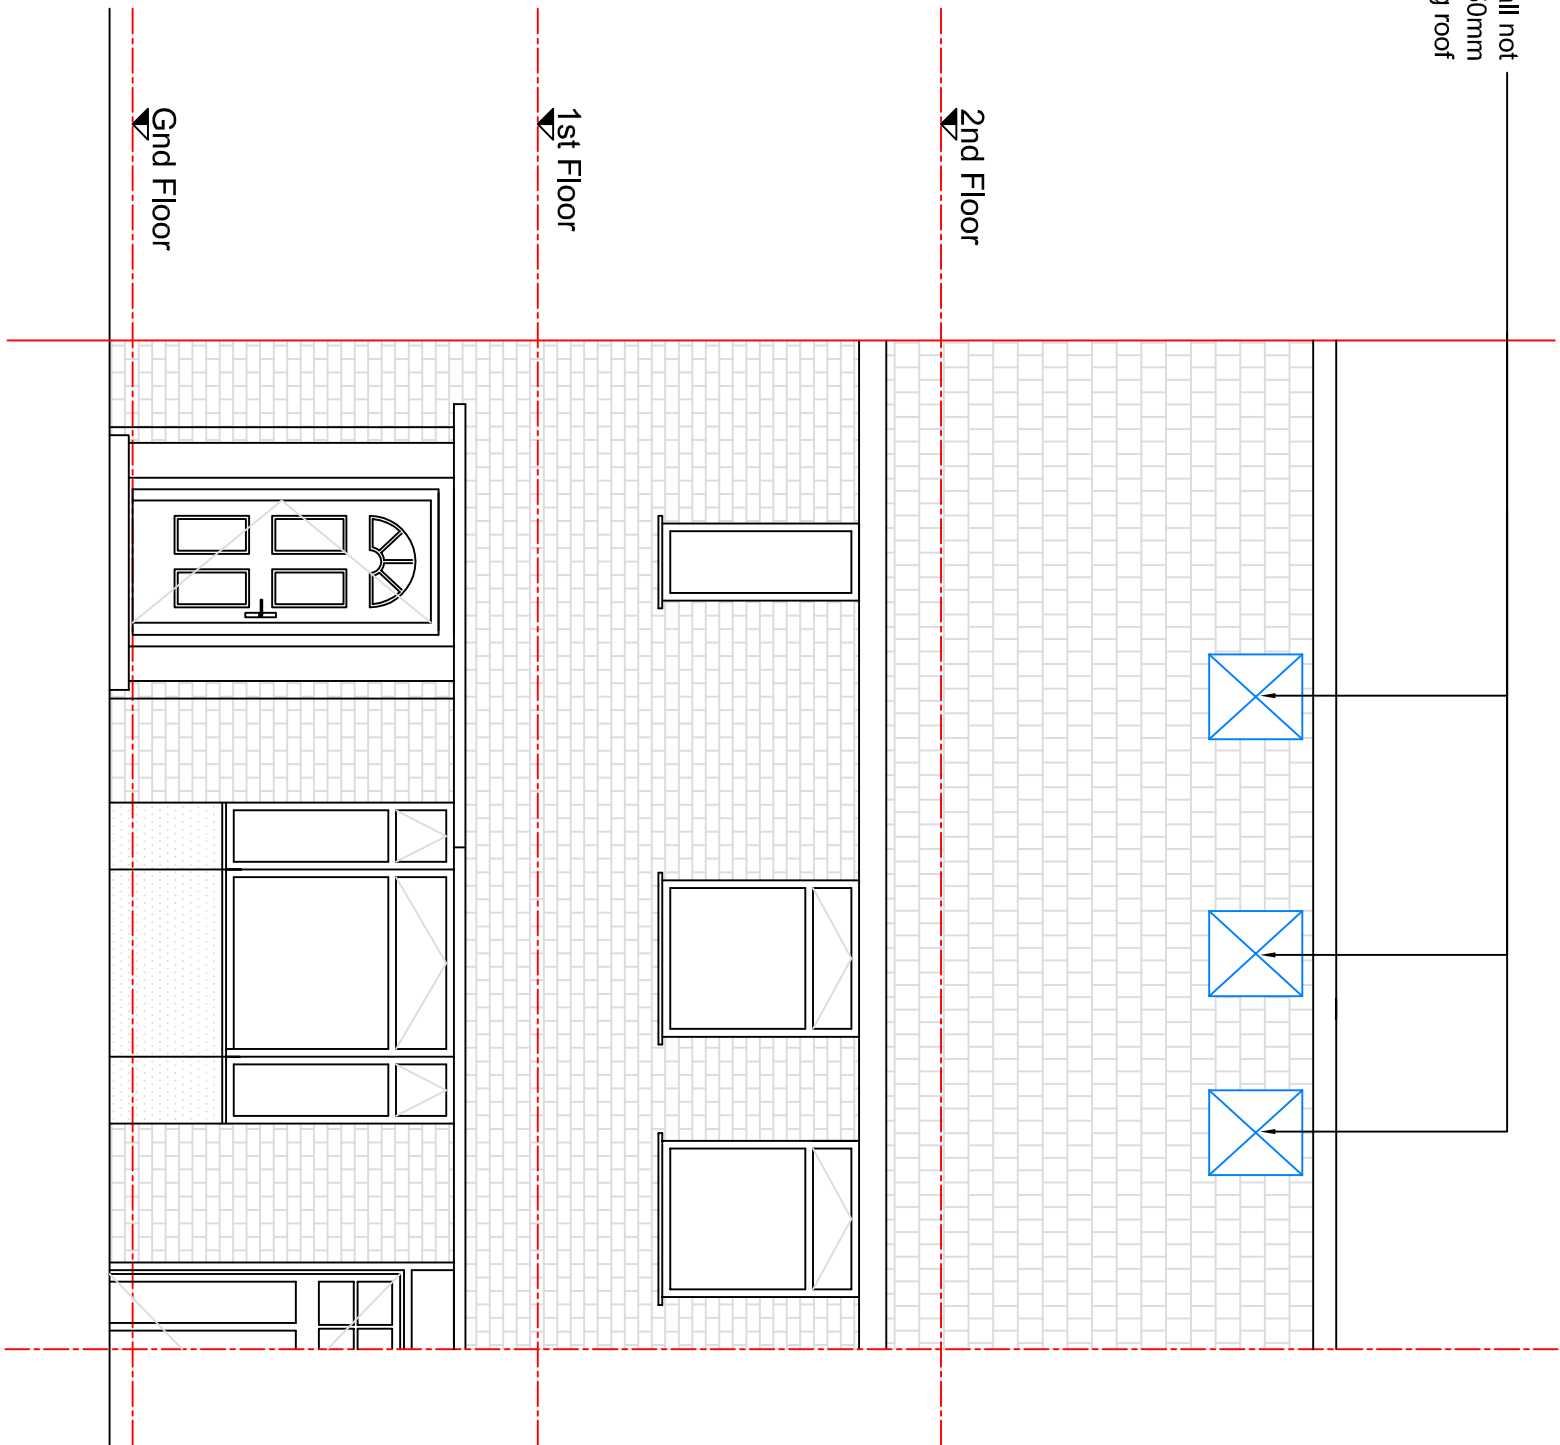

PROPOSED FRONT ELEVATION
1:50

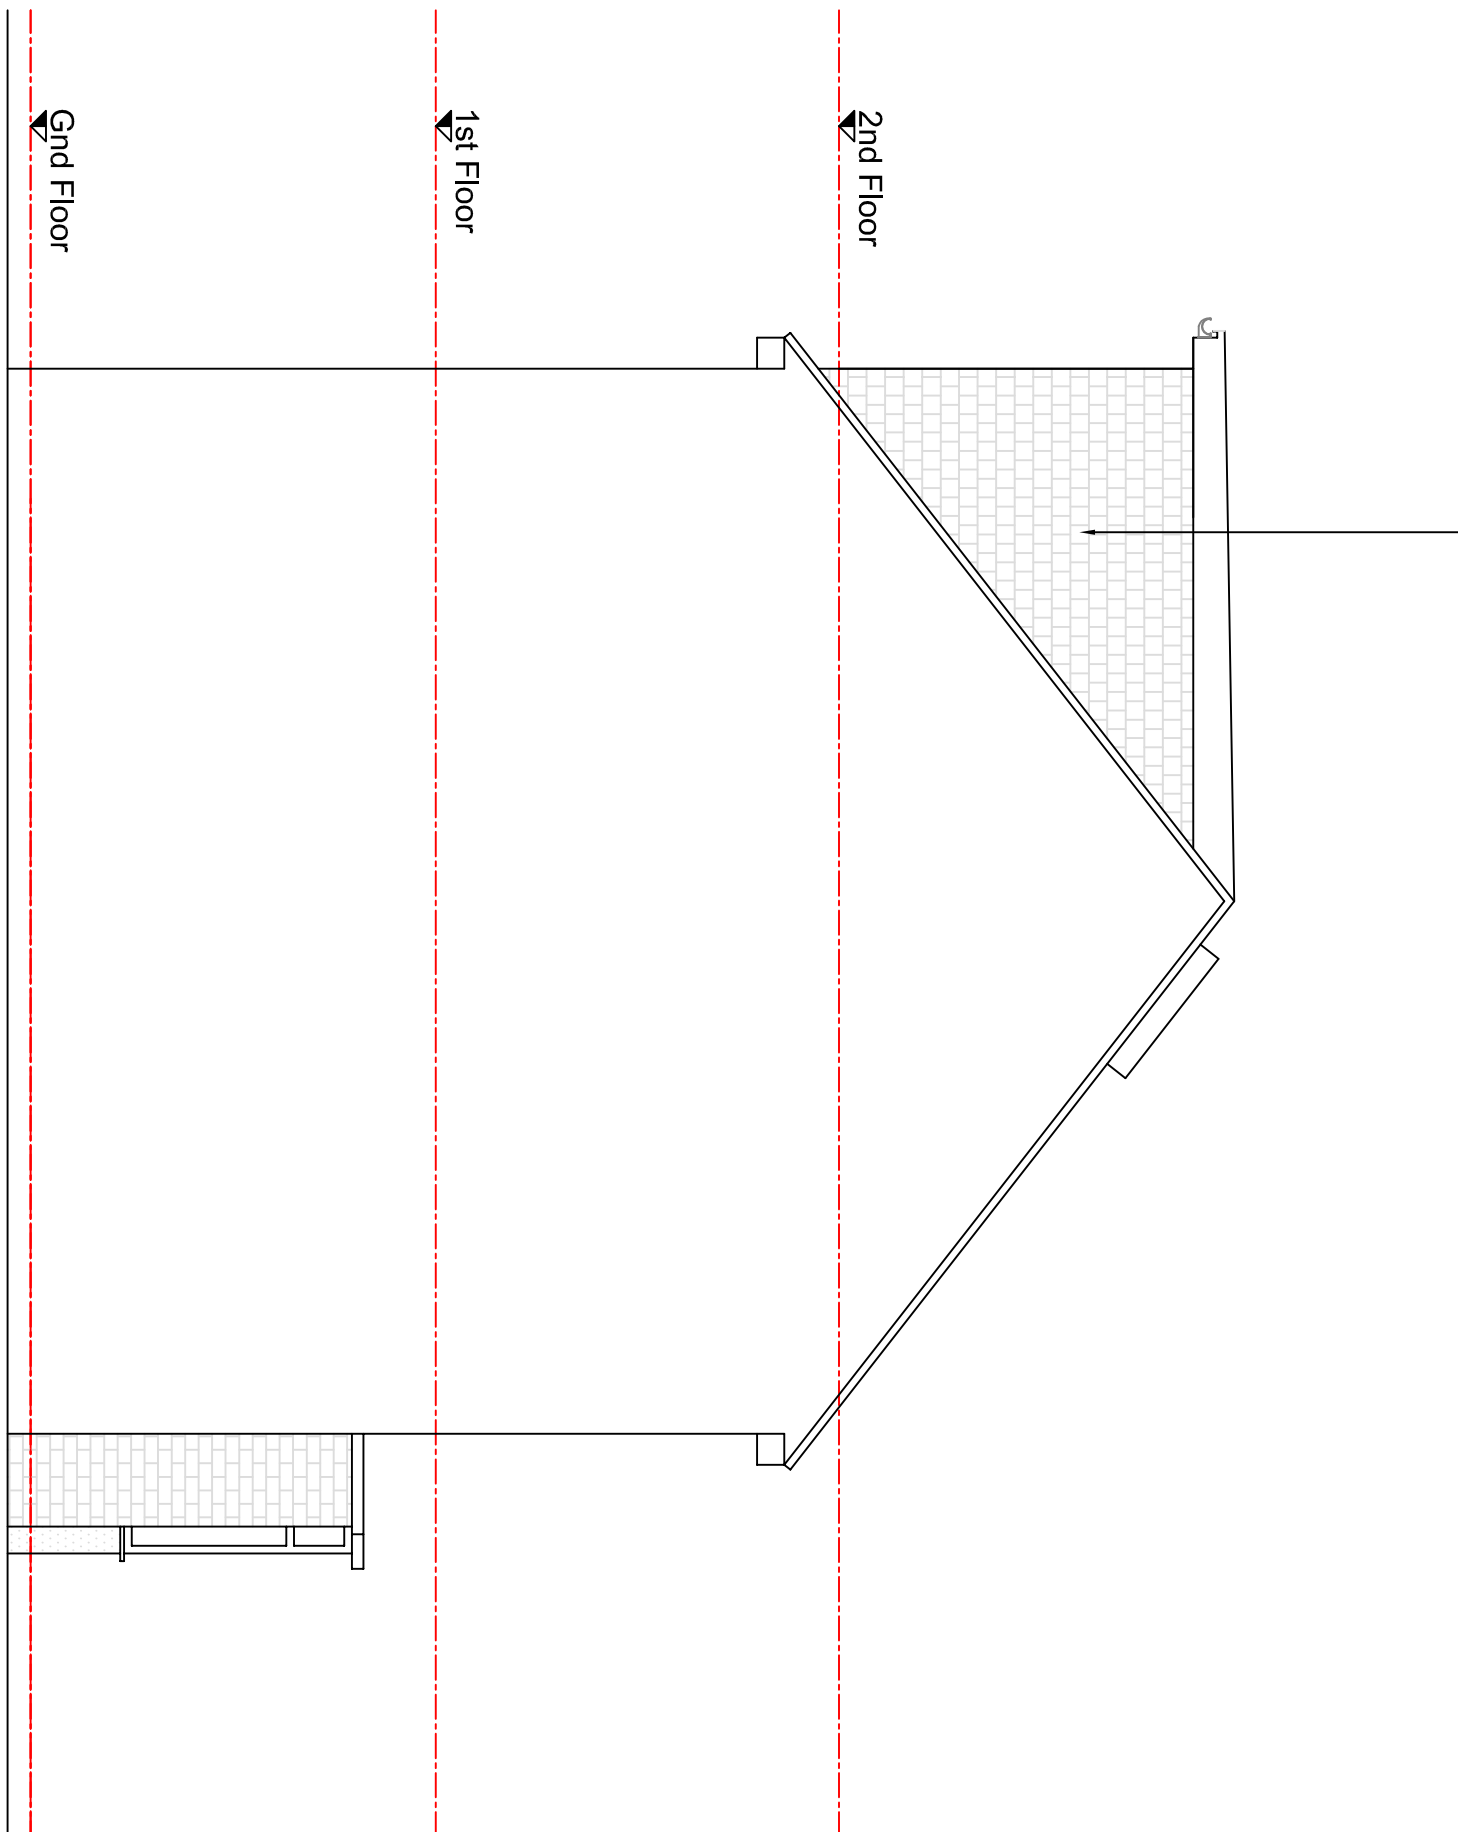


PROPOSED SIDE ELEVATION
1:50

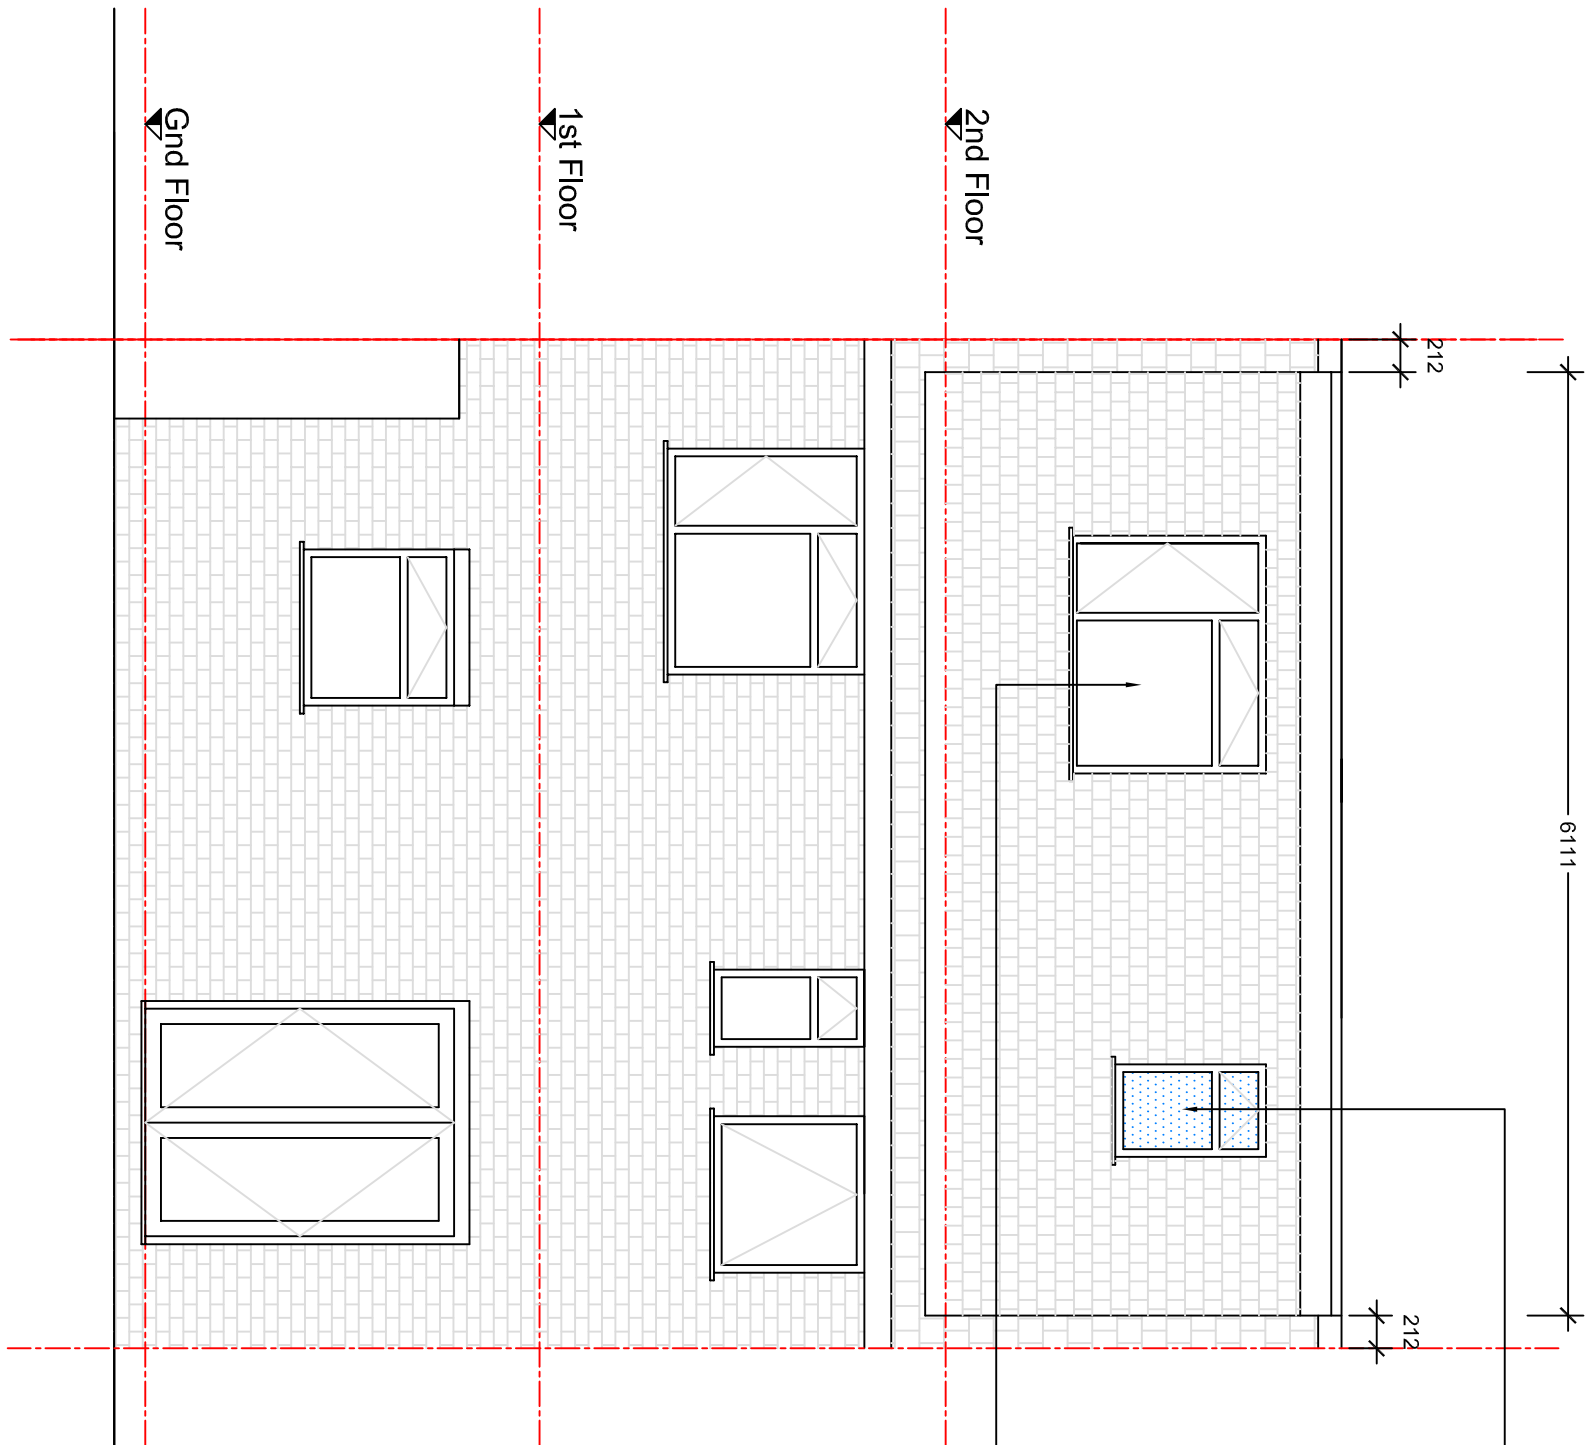

PROPOSED REAR ELEVATION
1:50

New white colour double glazed bathroom window shall be fitted with obscure glass

New white colour double glazed window

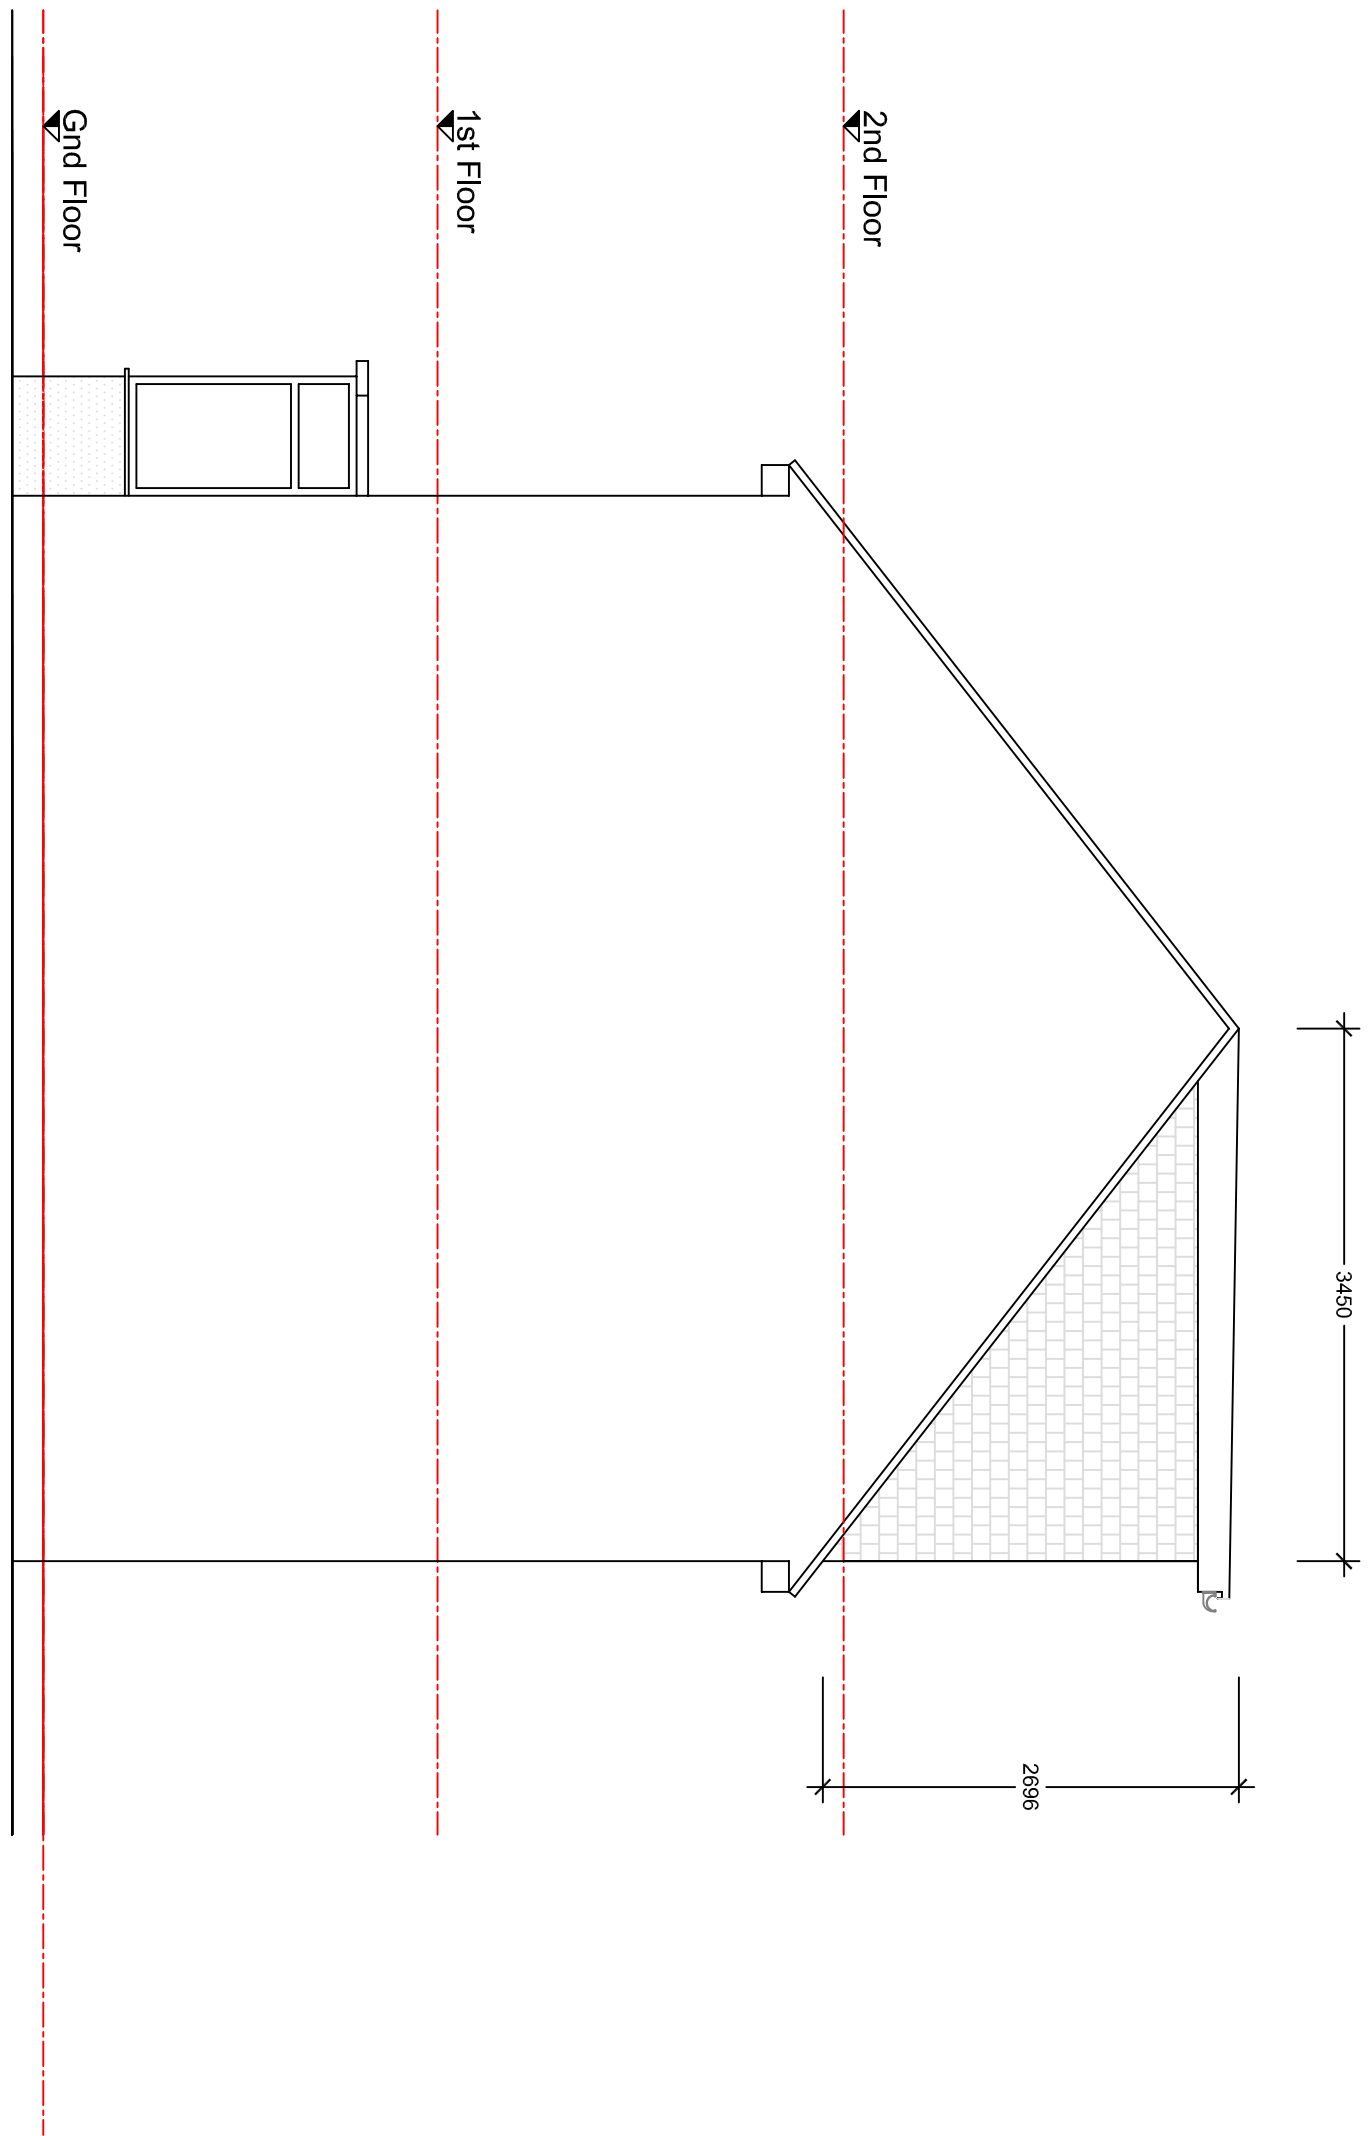

PROPOSED SIDE ELEVATION
1:50



rev.	description	date
------	-------------	------

1		

project	363 HARLINGTON ROAD, HILLINGDON, MIDDX. UB8 3JE
---------	--

title	PROPOSED ELEVATIONS
-------	---------------------

client	Mr. & Mrs. Penil
--------	------------------

scale	1	50	27	07	21
-------	---	----	----	----	----

draw no.	1244	A1	P02	-
----------	------	----	-----	---

REN	81 HAMILTON ROAD, COMLEY, HILLINGDON, MIDDX. UB8 3JL	T: 01895 464 888 F: 01895 464 871 E: studio@ren.co.uk
-----	--	---