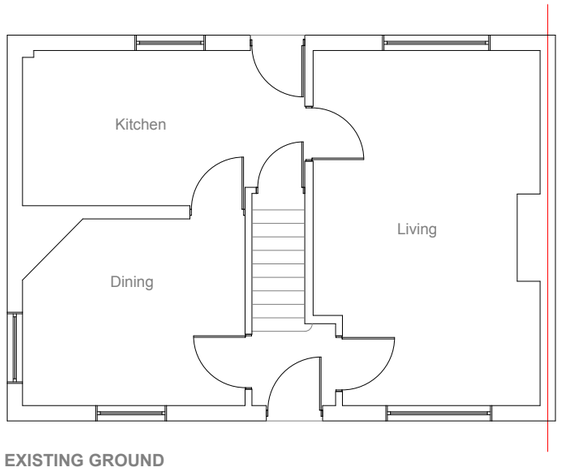

EXISTING GROUND FLOOR PLAN 1:100

EXISTING
FRONT ELEVATION 1:100

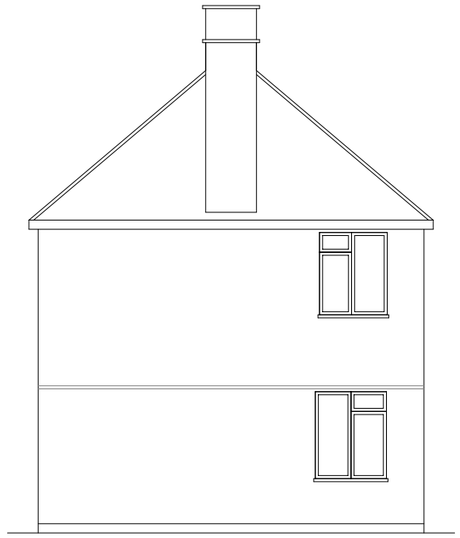

EXISTING
SIDE ELEVATION 1:100

EXISTING
REAR ELEVATION 1:100

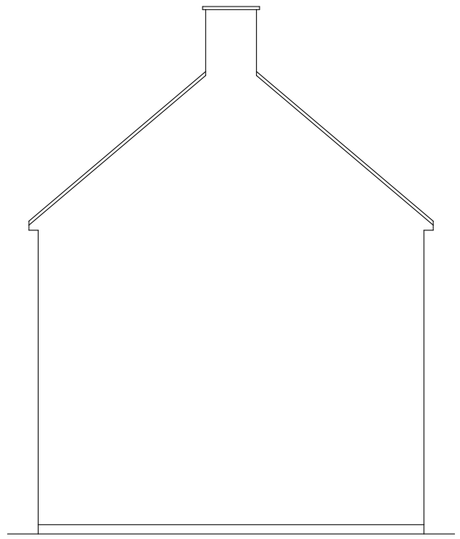

EXISTING
SIDE ELEVATION 1:100

All work to comply with current building regulations and codes of practice

Do not scale from drawings all dimensions to be checked on site before the start of any work

1:100

0 1 2 5 10 Meter

ulti creation	Project: 41 East Avenue Hayes UB3 2HP	Title: Existing Floor Plans Existing Elevations	Scale:1:100@ A3 Date: 08. 2021 Drawing No.: 3467- 01/BK Revision

239 Western Road, Southall, Middx, UB2 5HS Tel: 020 8571 1369 Fax: 020 8843 2008

All work to comply with
current building regulations
and codes of practice

Do not scale from drawings
all dimensions to be checked
on site before the start of
any work

Proposed External Finish Materials to
Match Existing External Finish
Materials

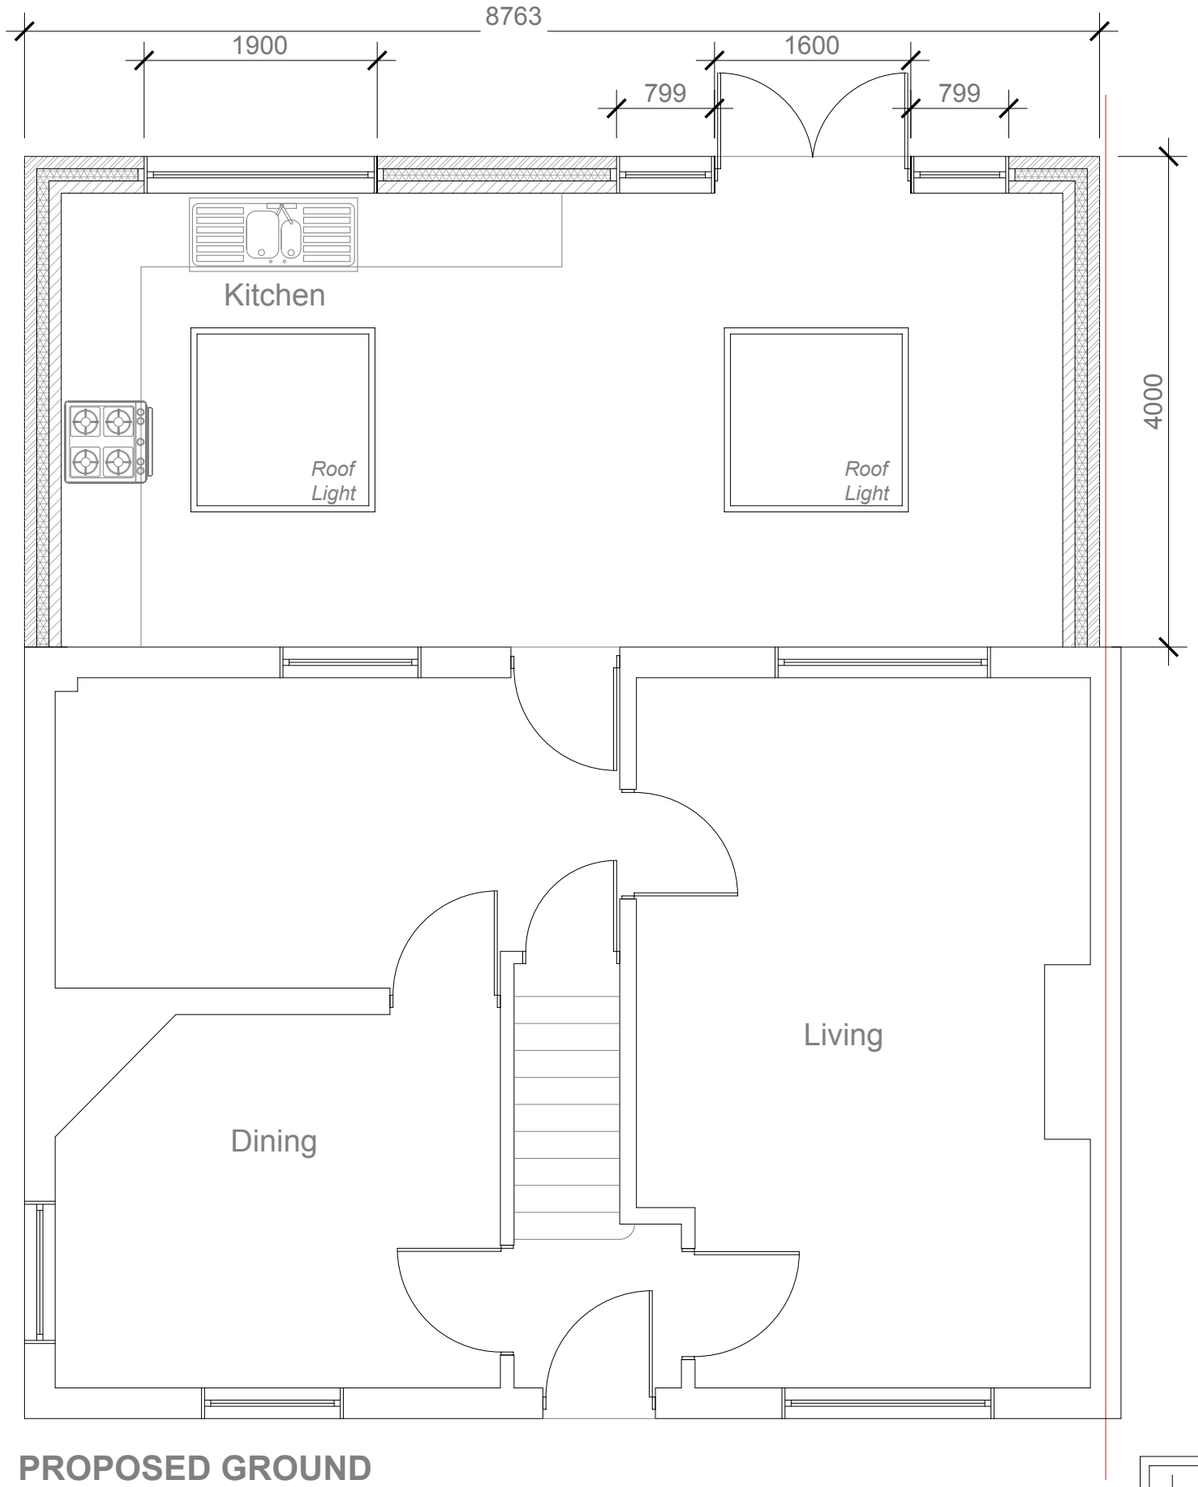

PROPOSED GROUND FLOOR PLAN 1:50

1:50

0 1 2 5 10 Meter

ulti creation	Project: 41 East Avenue Hayes UB3 2HP	Title: Proposed Ground Floor Plan	Scale: 1:50@ A3 Date: 08. 2021 Drawing No.: 3467- 02/BK Revision

239 Western Road, Southall, Middx, UB2 5HS Tel: 020 8571 1369 Fax: 020 8843 2008

EXISTING
FRONT ELEVATION 1:100

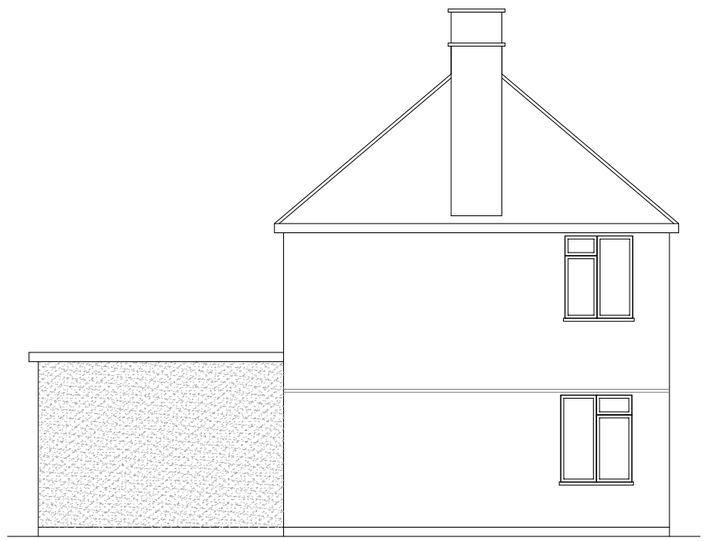

PROPOSED
SIDE ELEVATION 1:100

PROPOSED
REAR ELEVATION 1:100

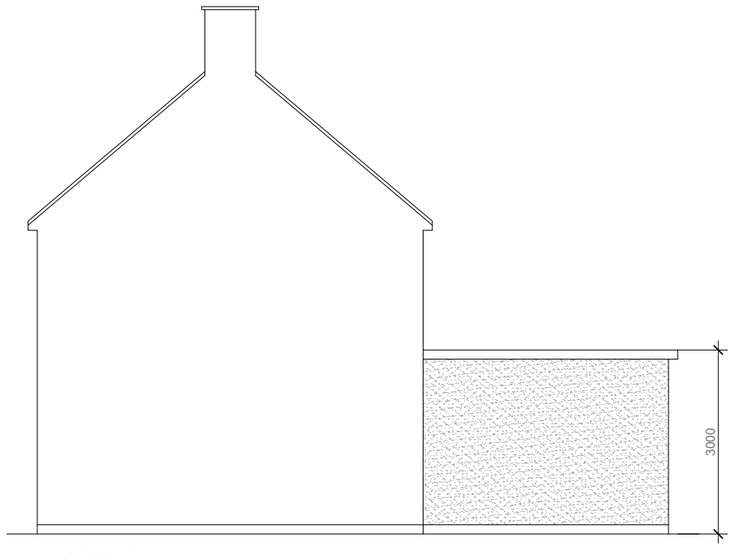

PROPOSED
SIDE ELEVATION 1:100

All work to comply with
current building regulations
and codes of practice

Do not scale from drawings
all dimensions to be checked
on site before the start of
any work

1:100

0 1 2 5 10 Meter

ulti
reation

Project:
41 East Avenue
Hayes
UB3 2HP

Title:
Proposed Elevations

Scale:1:100@ A3
Date: 08. 2021
Drawing No.:
3467- 03/BK
Revision

239 Western Road, Southall, Middx, UB2 5HS Tel: 020 8571 1369 Fax: 020 8843 2008