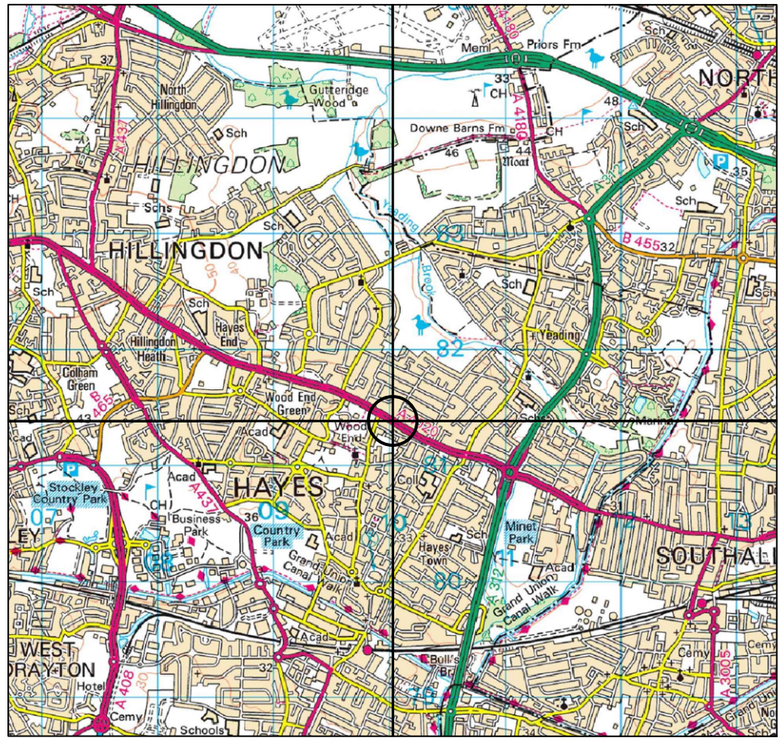

0 500m 1000m 2000m

SITE LOCATION

SCALE 1:50000

Ordnance Survey map extract based upon Landranger map series with the permission of the controller of Her Majesty's Stationery Office. Solutions30 licence no. ES100017753. Crown copyright.

E510047 **N**181367

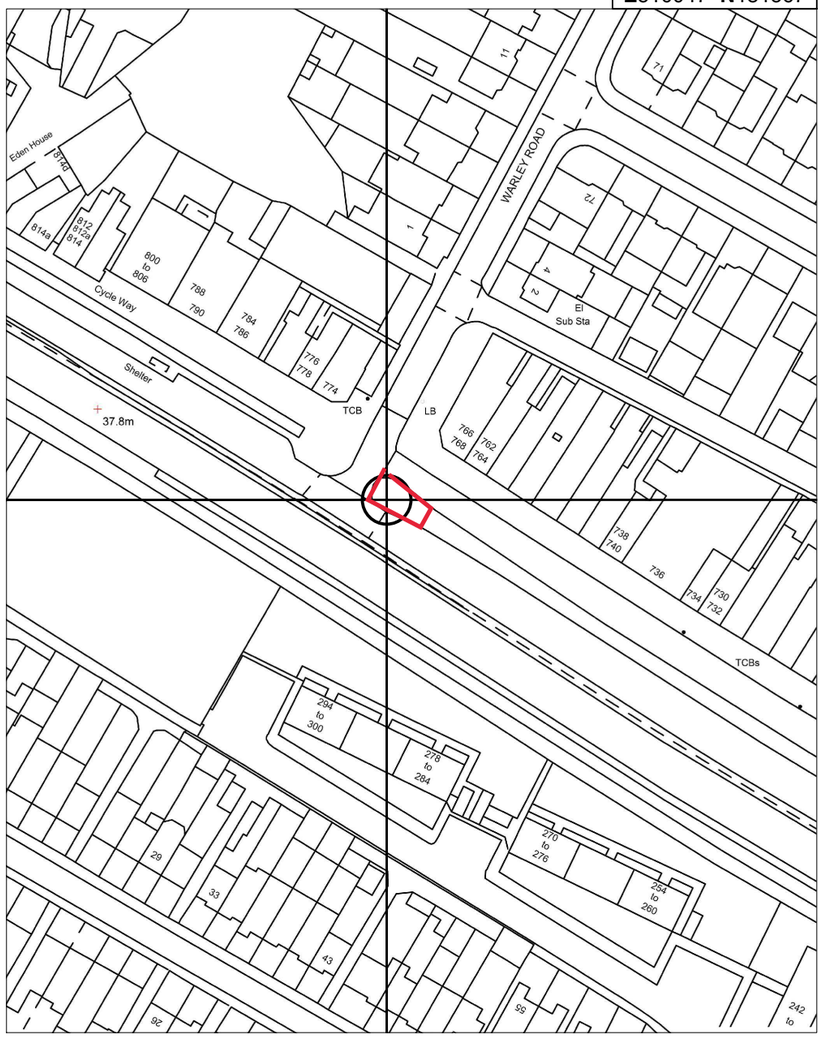

0 10m 20m 30m 40m 50m

5m

DETAILED SITE LOCATION

SCALE 1:1250

Ordnance Survey map extract based upon Landranger map series with the permission of the controller of Her Majesty's Stationery Office. Solutions30 licence no. ES100017753. Crown copyright.

GENERAL NOTES

Use written dimensions only, do not scale from drawing. Use latest revision of all referenced information.

LAT 51.52051	LONG −0.41528

Rev	Date	Description	Drawn	Chkd
A	02.05.22	New BT Streethub Structure	MD	JE

Solutions30
Solutions for New Technologies

Drg Status
PLANNING

Cell No. & Name
HILL016

Site Name & Address
Pavement o/s 756 Uxbridge Road, Hayes, UB4 0RU

Drawing Title
SITE LOCATION MAPS

Scale	As Shown	Date	02.05.2022
Drawn By	MD	Checked By	JE

Drawing Number	Revision
001	A

ORIGINAL DRAWING SIZE A3