

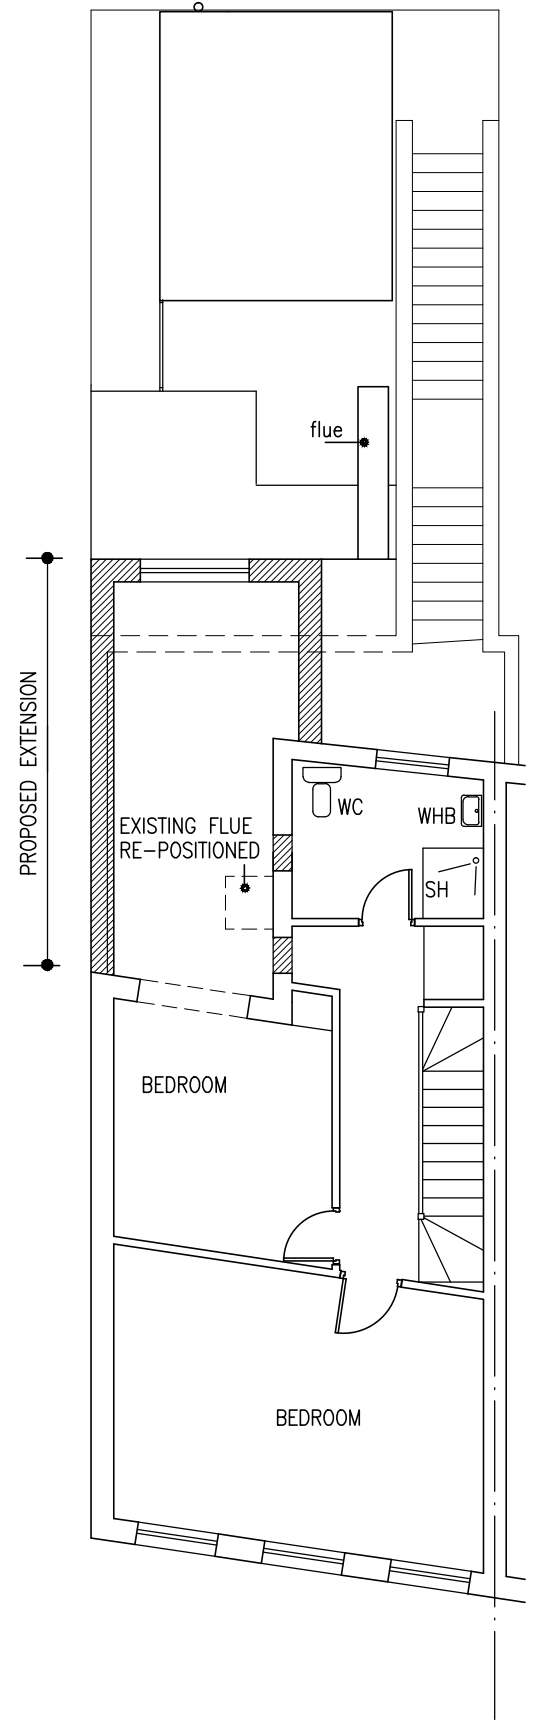
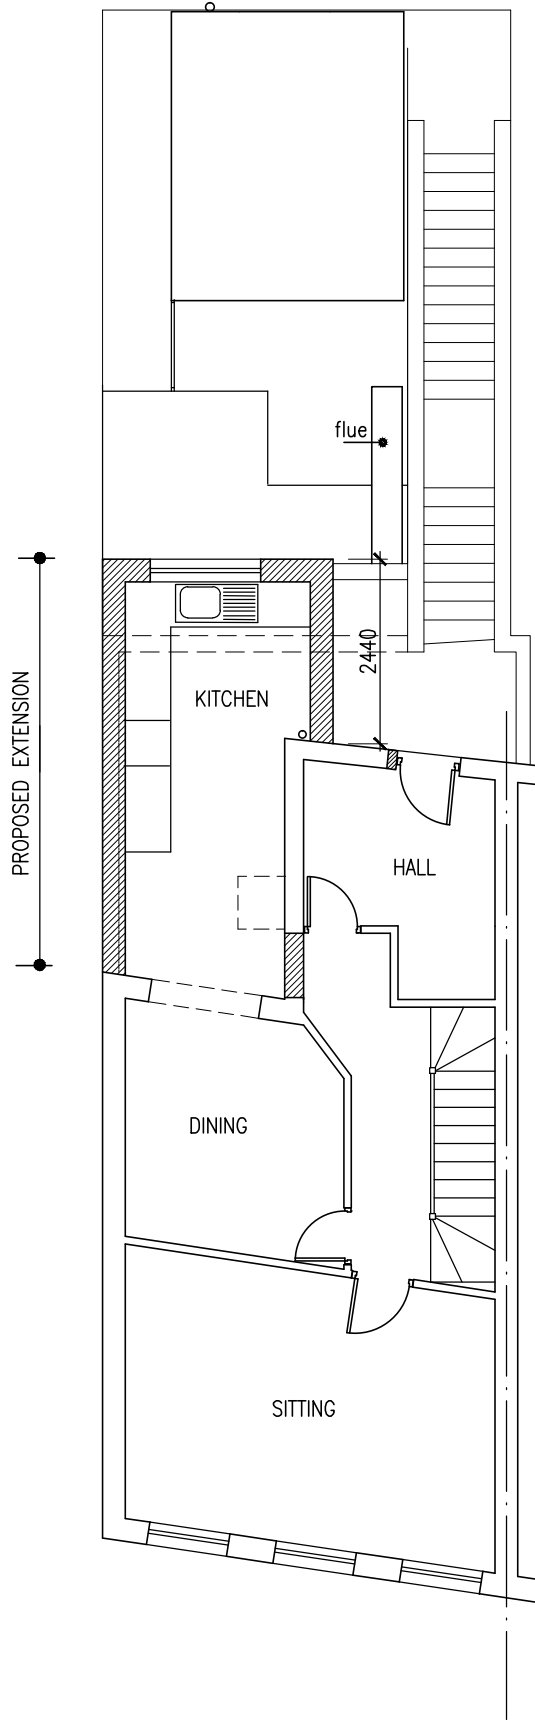


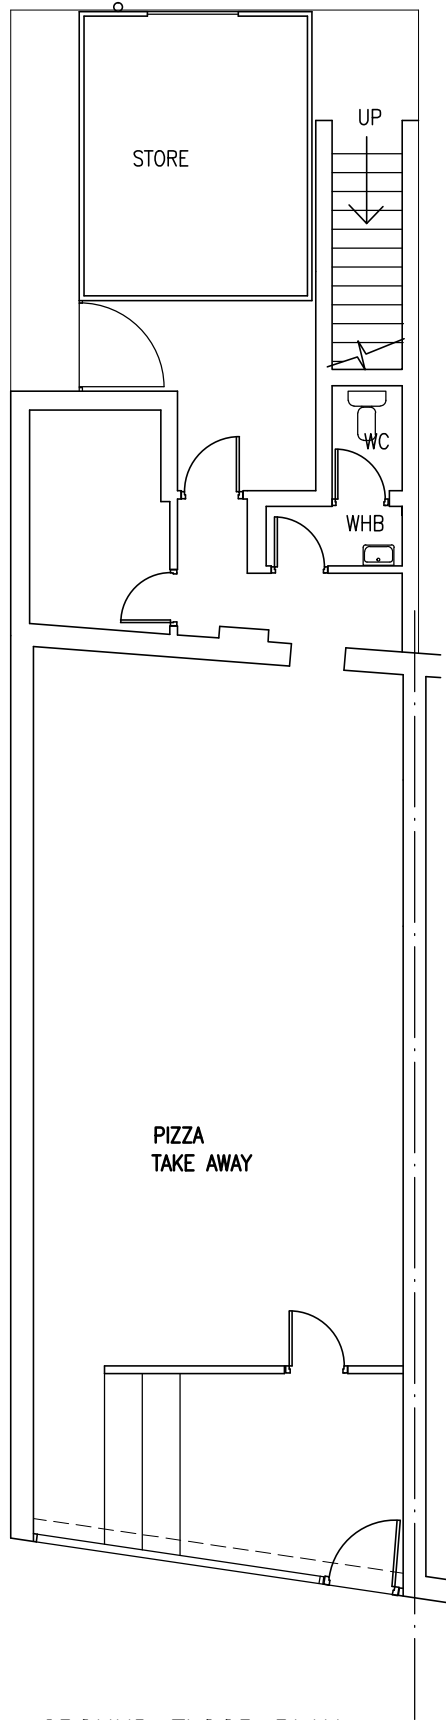

PROPOSED

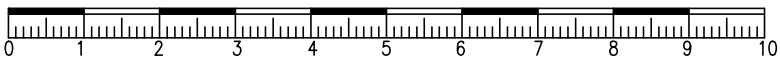

Project		Drawing		
PROPOSED EXTENSION TO EXISTING FLAT AT 134 HIGH STREET YIEWSLEY UB7 7BD AND 13 PARKVIEW HIGH STREET YIEWSLEY UB7 7BG		PLANS		
Scale 1/100@A3		Date JULY 2021 Drawn	Drawing No. S/605/01	