

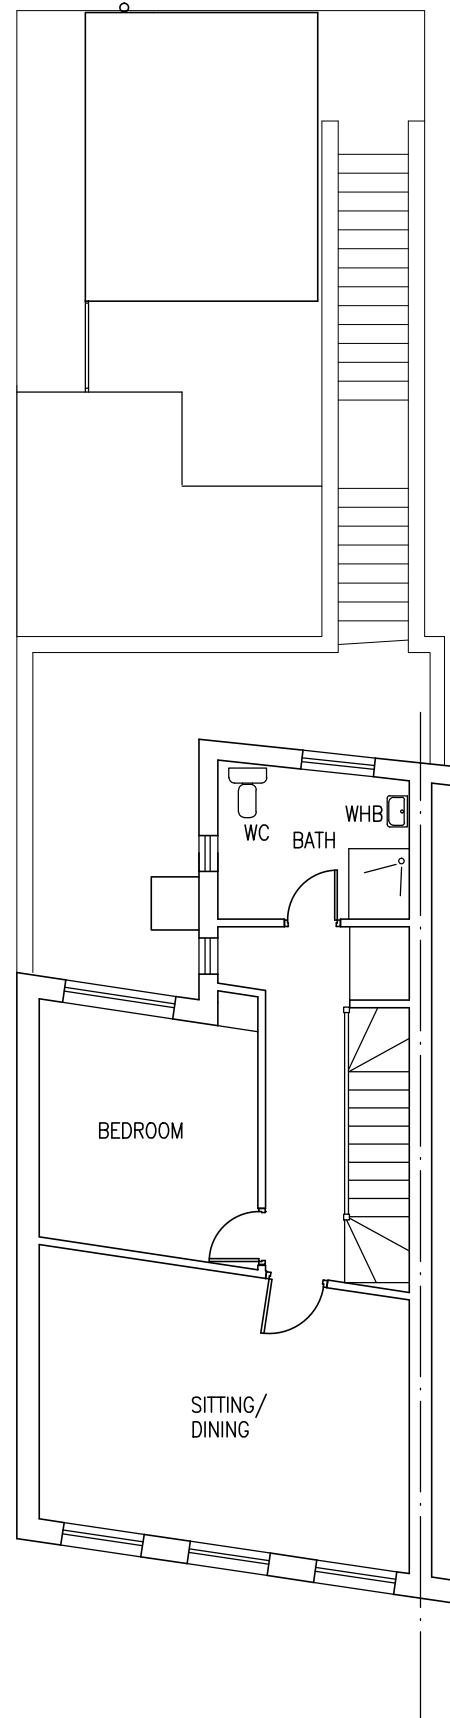
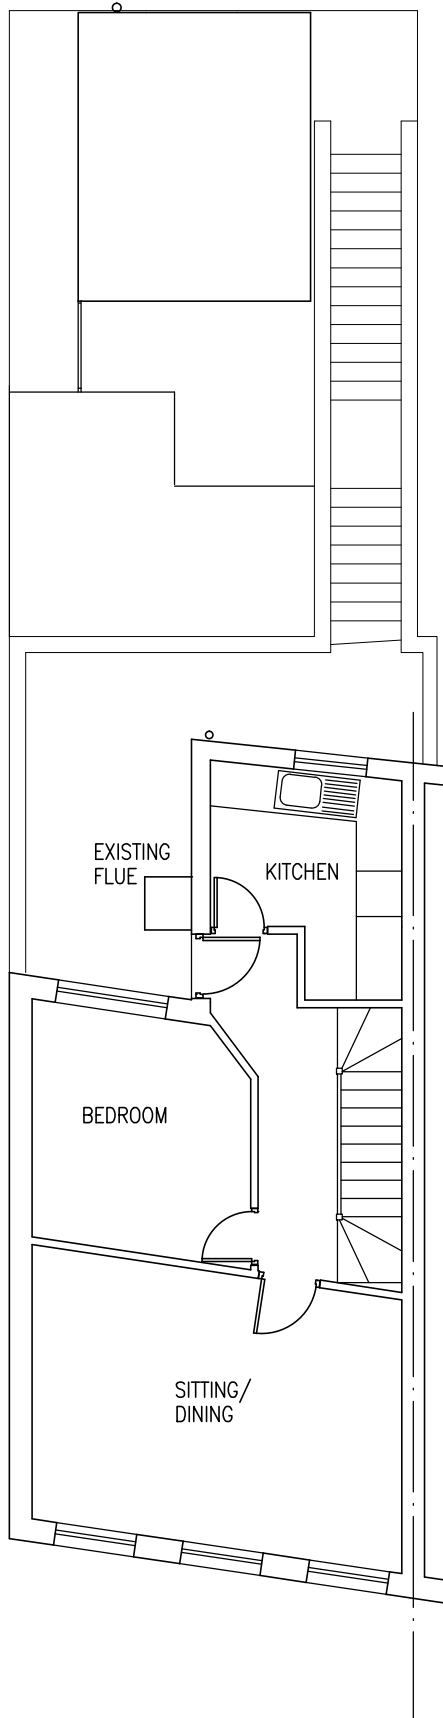


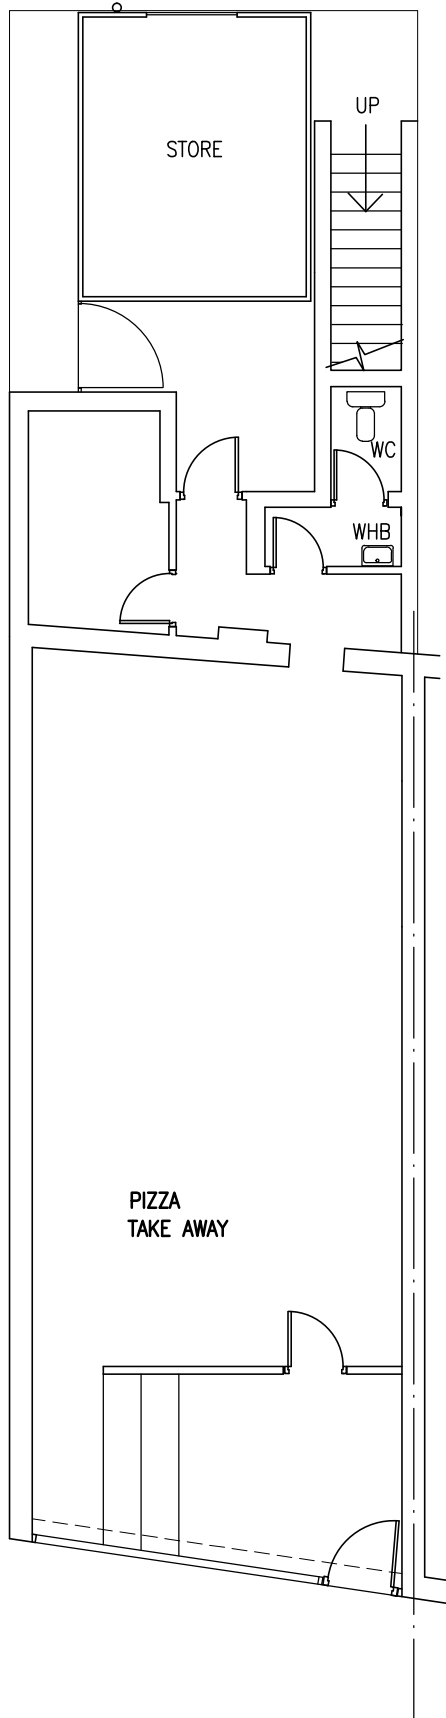

EXISTING

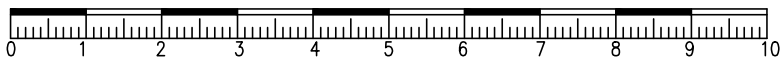

Project		Drawing		
PROPOSED EXTENSION TO EXISTING FLAT AT 134 HIGH STREET YIEWSLEY UB7 7BD AND 13 PARKVIEW HIGH STREET YIEWSLEY UB7 7BG		PLANS		
Scale	Date	Drawing No.		
1/100@A3	JULY 2021	S/605/03		
	Drawn			