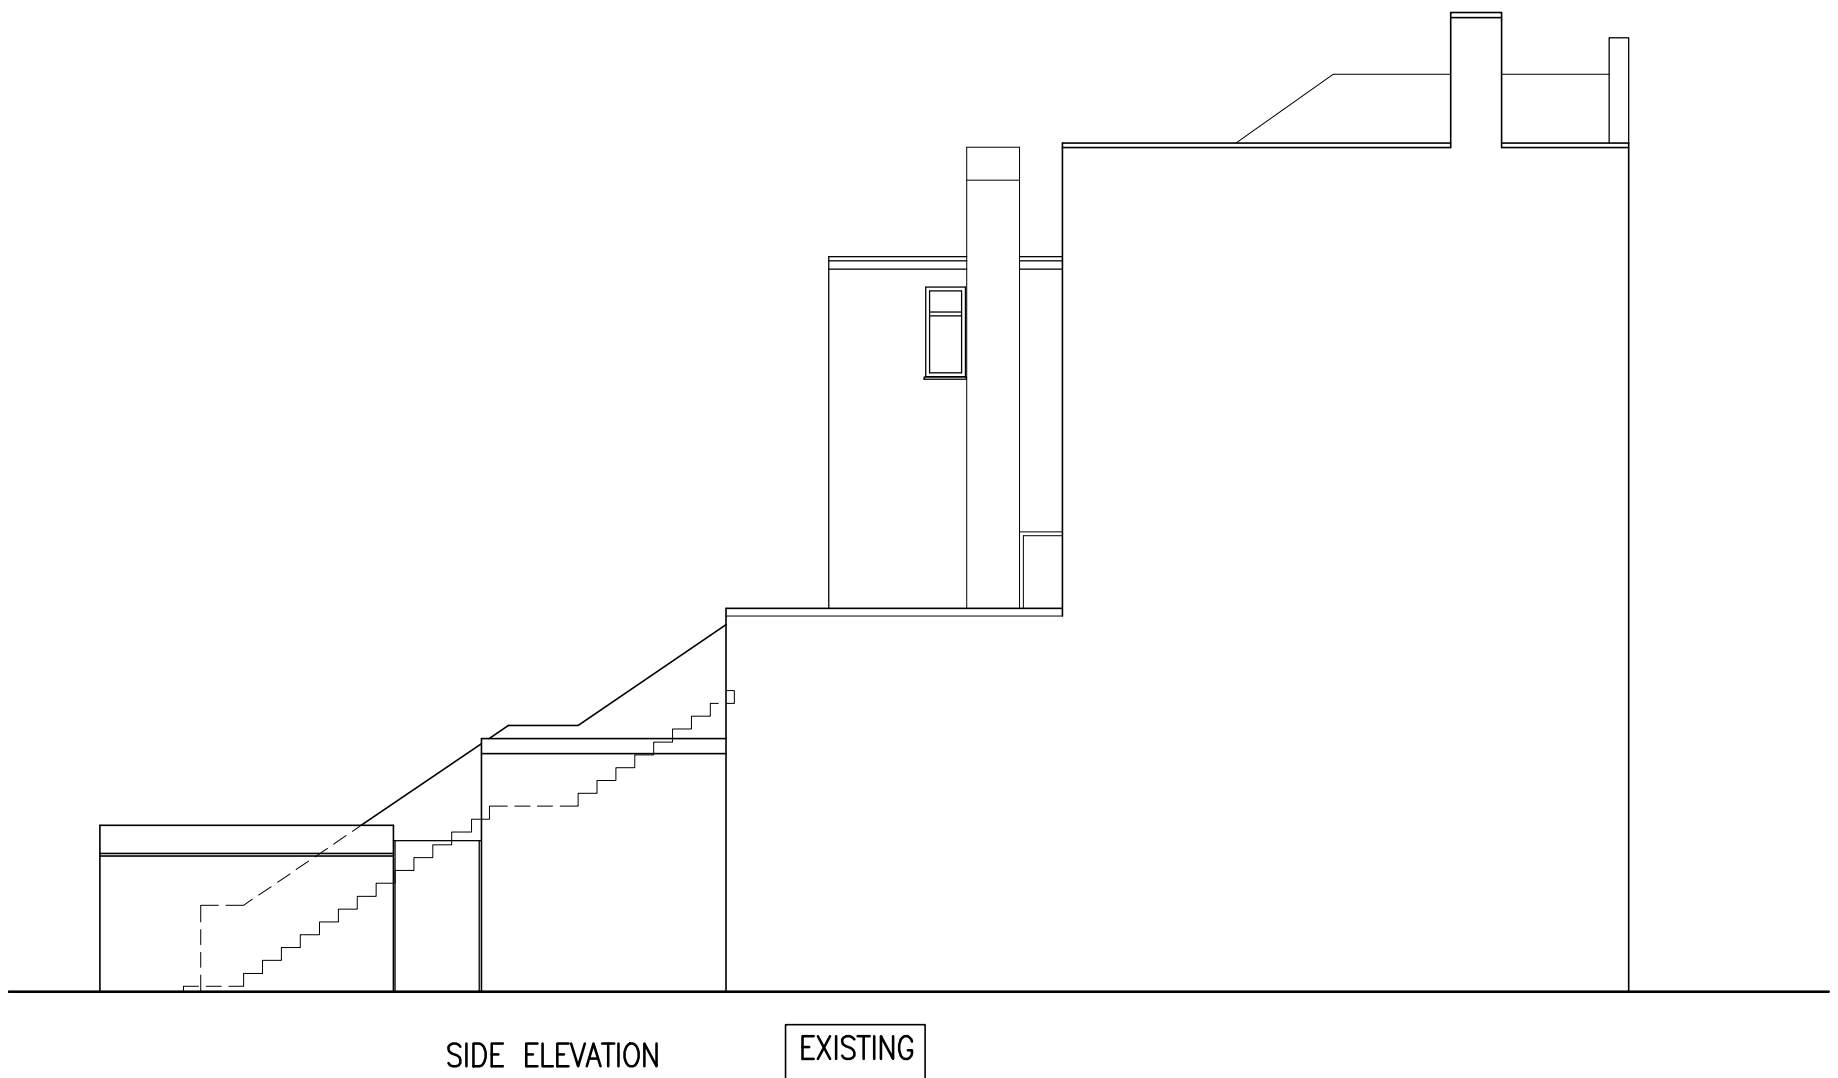


Project

PROPOSED EXTENSION TO EXISTING FLAT  
AT 134 HIGH STREET YIEWSLEY UB7 7BD AND  
13 PARKVIEW HIGH STREET YIEWSLEY UB7 7BG

Drawing

ELEVATIONS

Scale  
1/100@A3

Date JULY 2021  
Drawn

Drawing No.  
S/605/04