



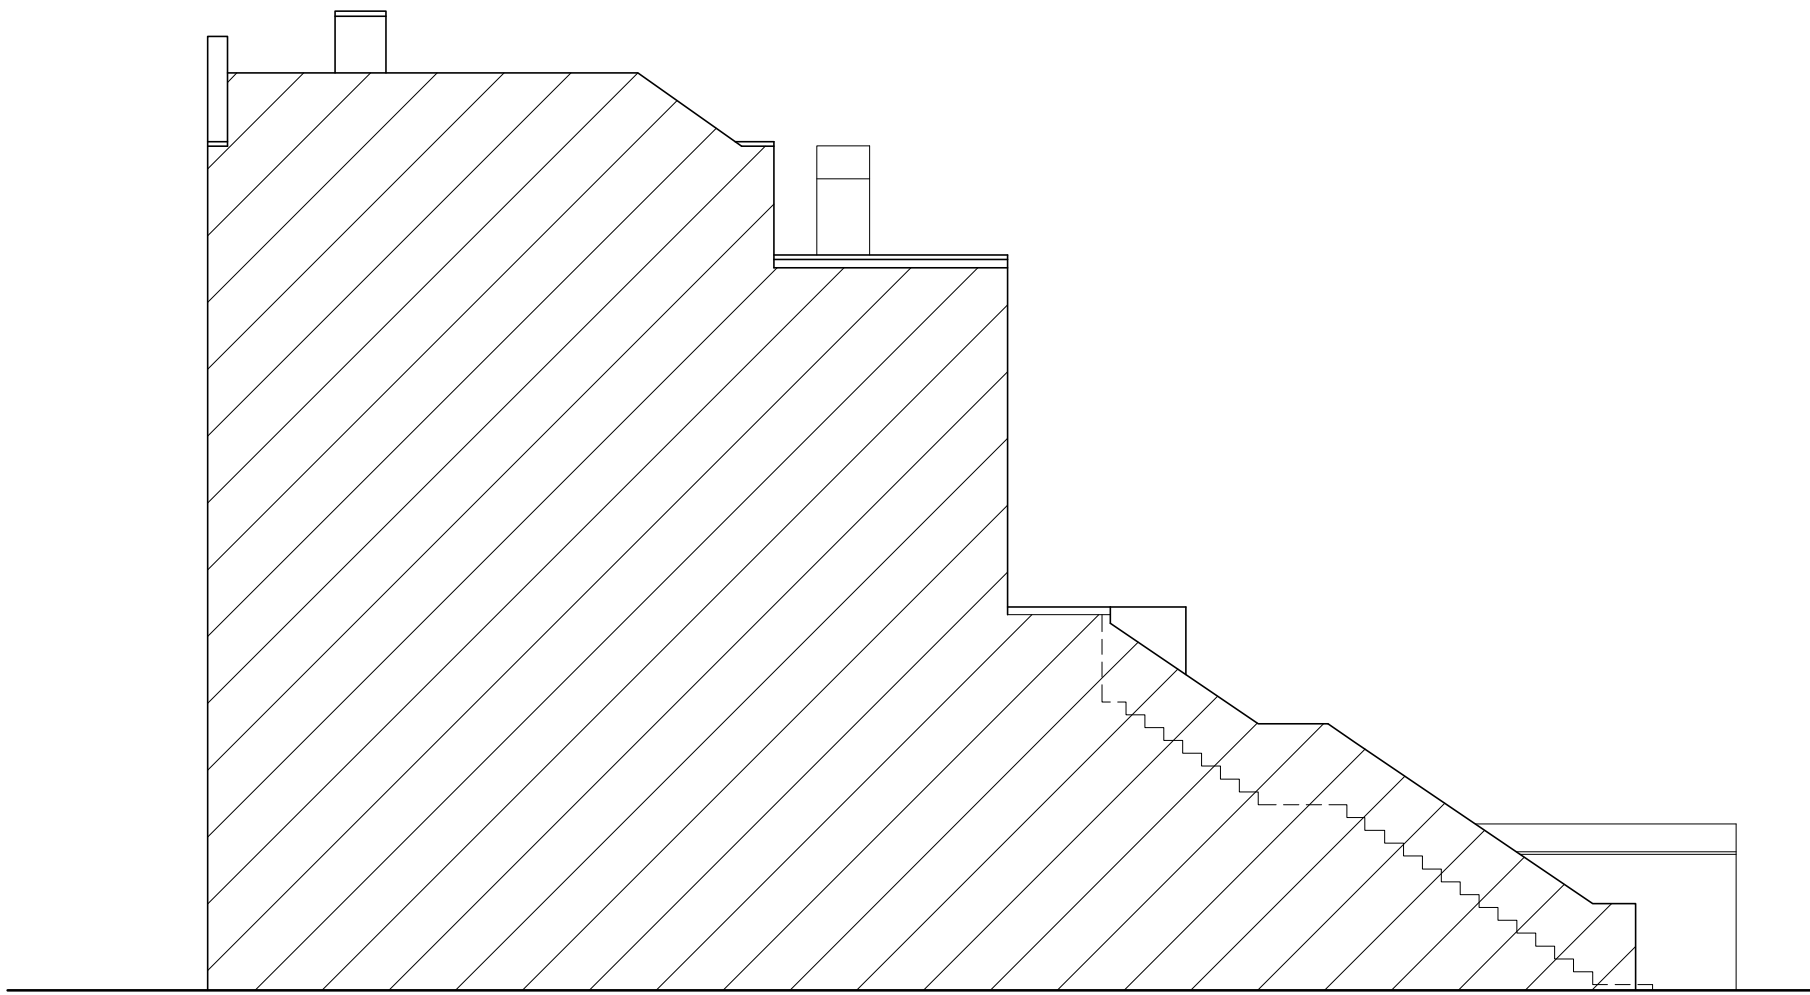

SIDE ELEVATION (THROUGH PARTY WALL) EXISTING

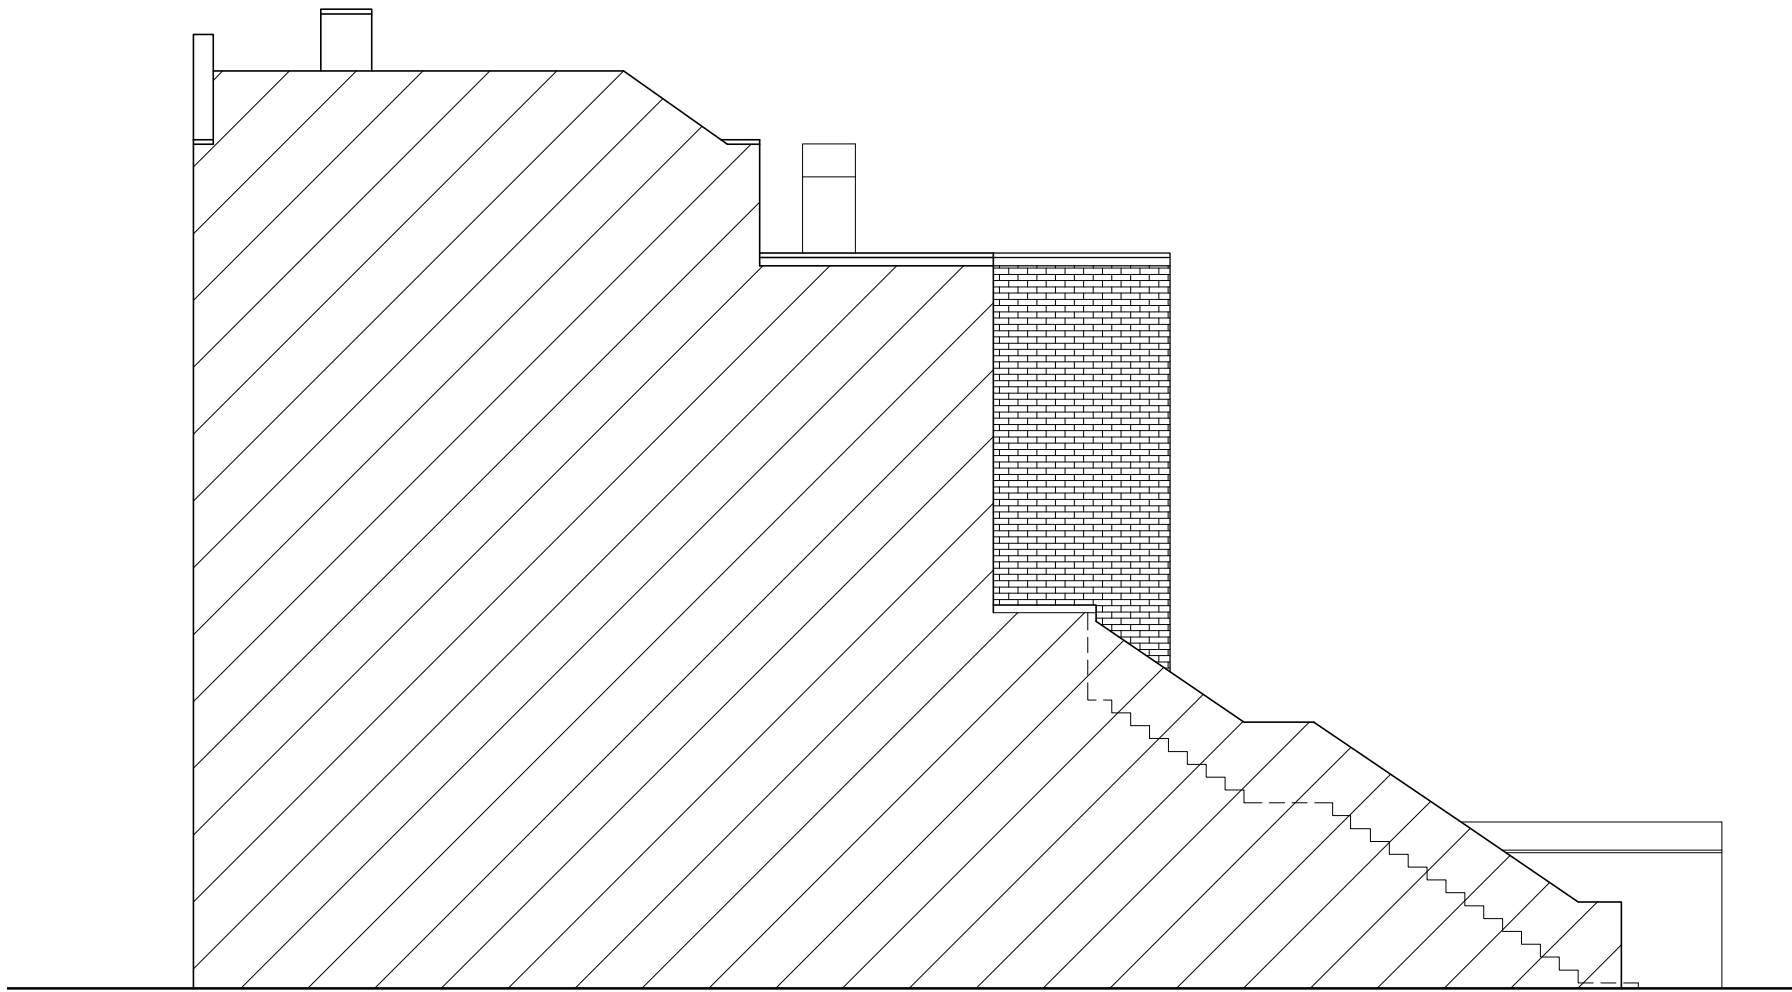

SIDE ELEVATION (THROUGH PARTY WALL) PROPOSED

Project		Drawing		
PROPOSED EXTENSION TO EXISTING FLAT AT 134 HIGH STREET YIEWSLEY UB7 7BD AND 13 PARKVIEW HIGH STREET YIEWSLEY UB7 7BG		ELEVATIONS		
Scale		Date	Drawing No.	
1/100@A3		JULY 2021	S/605/05	
		Drawn		