


Location Plan 0 500 1000 1500 2000 Metres Scale 1:25000

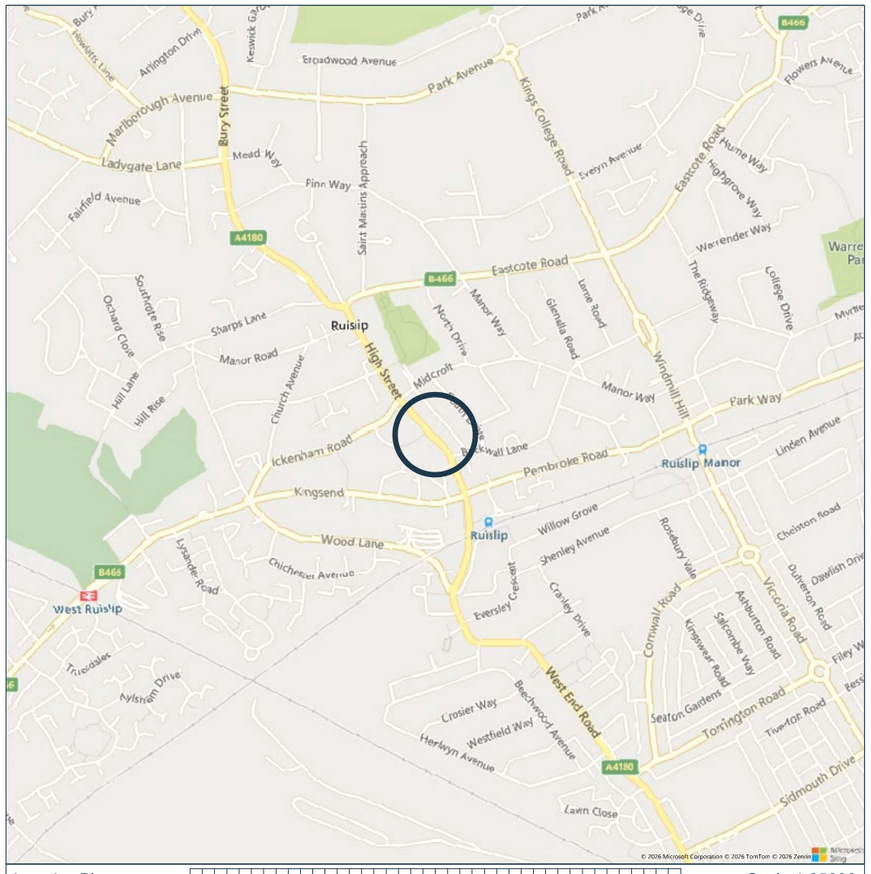

Location Plan 0 10 20 30 40 50 60 70 80 90 100 Metres Scale 1:1250

SITE LOCATION

DETAILED SITE LOCATION

DALCOUR MACLAREN

Notes:

Site Boundary

Drawing Status: Planning

Site Ref: HIL - 14

Site Name and Address: High Street, Outside No. 124, Ruislip, HA4 8LS

Coords: 509326, 187264

Drawing Name: Site Location Plan

Drawing No: 26004061_PLN_LOC_1.1

Rev	Date	Description
-	22.10.2026	First Issue

Drawn:	NH
Approved:	NA
Sheet No:	1 of 1
Sheet Size:	A3

The information contained in this document is confidential and protected by copyright. The use, copying or disclosure to a third party, either wholly or in part, except with the written permission of, and in the manner prescribed by Dalcour Maclaren constitutes an infringement of copyright. Dalcour Maclaren does not warrant that this document is definitive nor free of error and does not accept liability for any loss caused or arising from reliance upon information provided herein. Although our best efforts have been made to ensure the accuracy of these plans, all measurements must be confirmed on site. BASED UPON THE ORDNANCE SURVEY MAP WITH THE SANCTION OF THE CONTROLLER OF HM STATIONERY OFFICE. CROWN COPYRIGHT RESERVED. OS LICENCE No. 100042124