



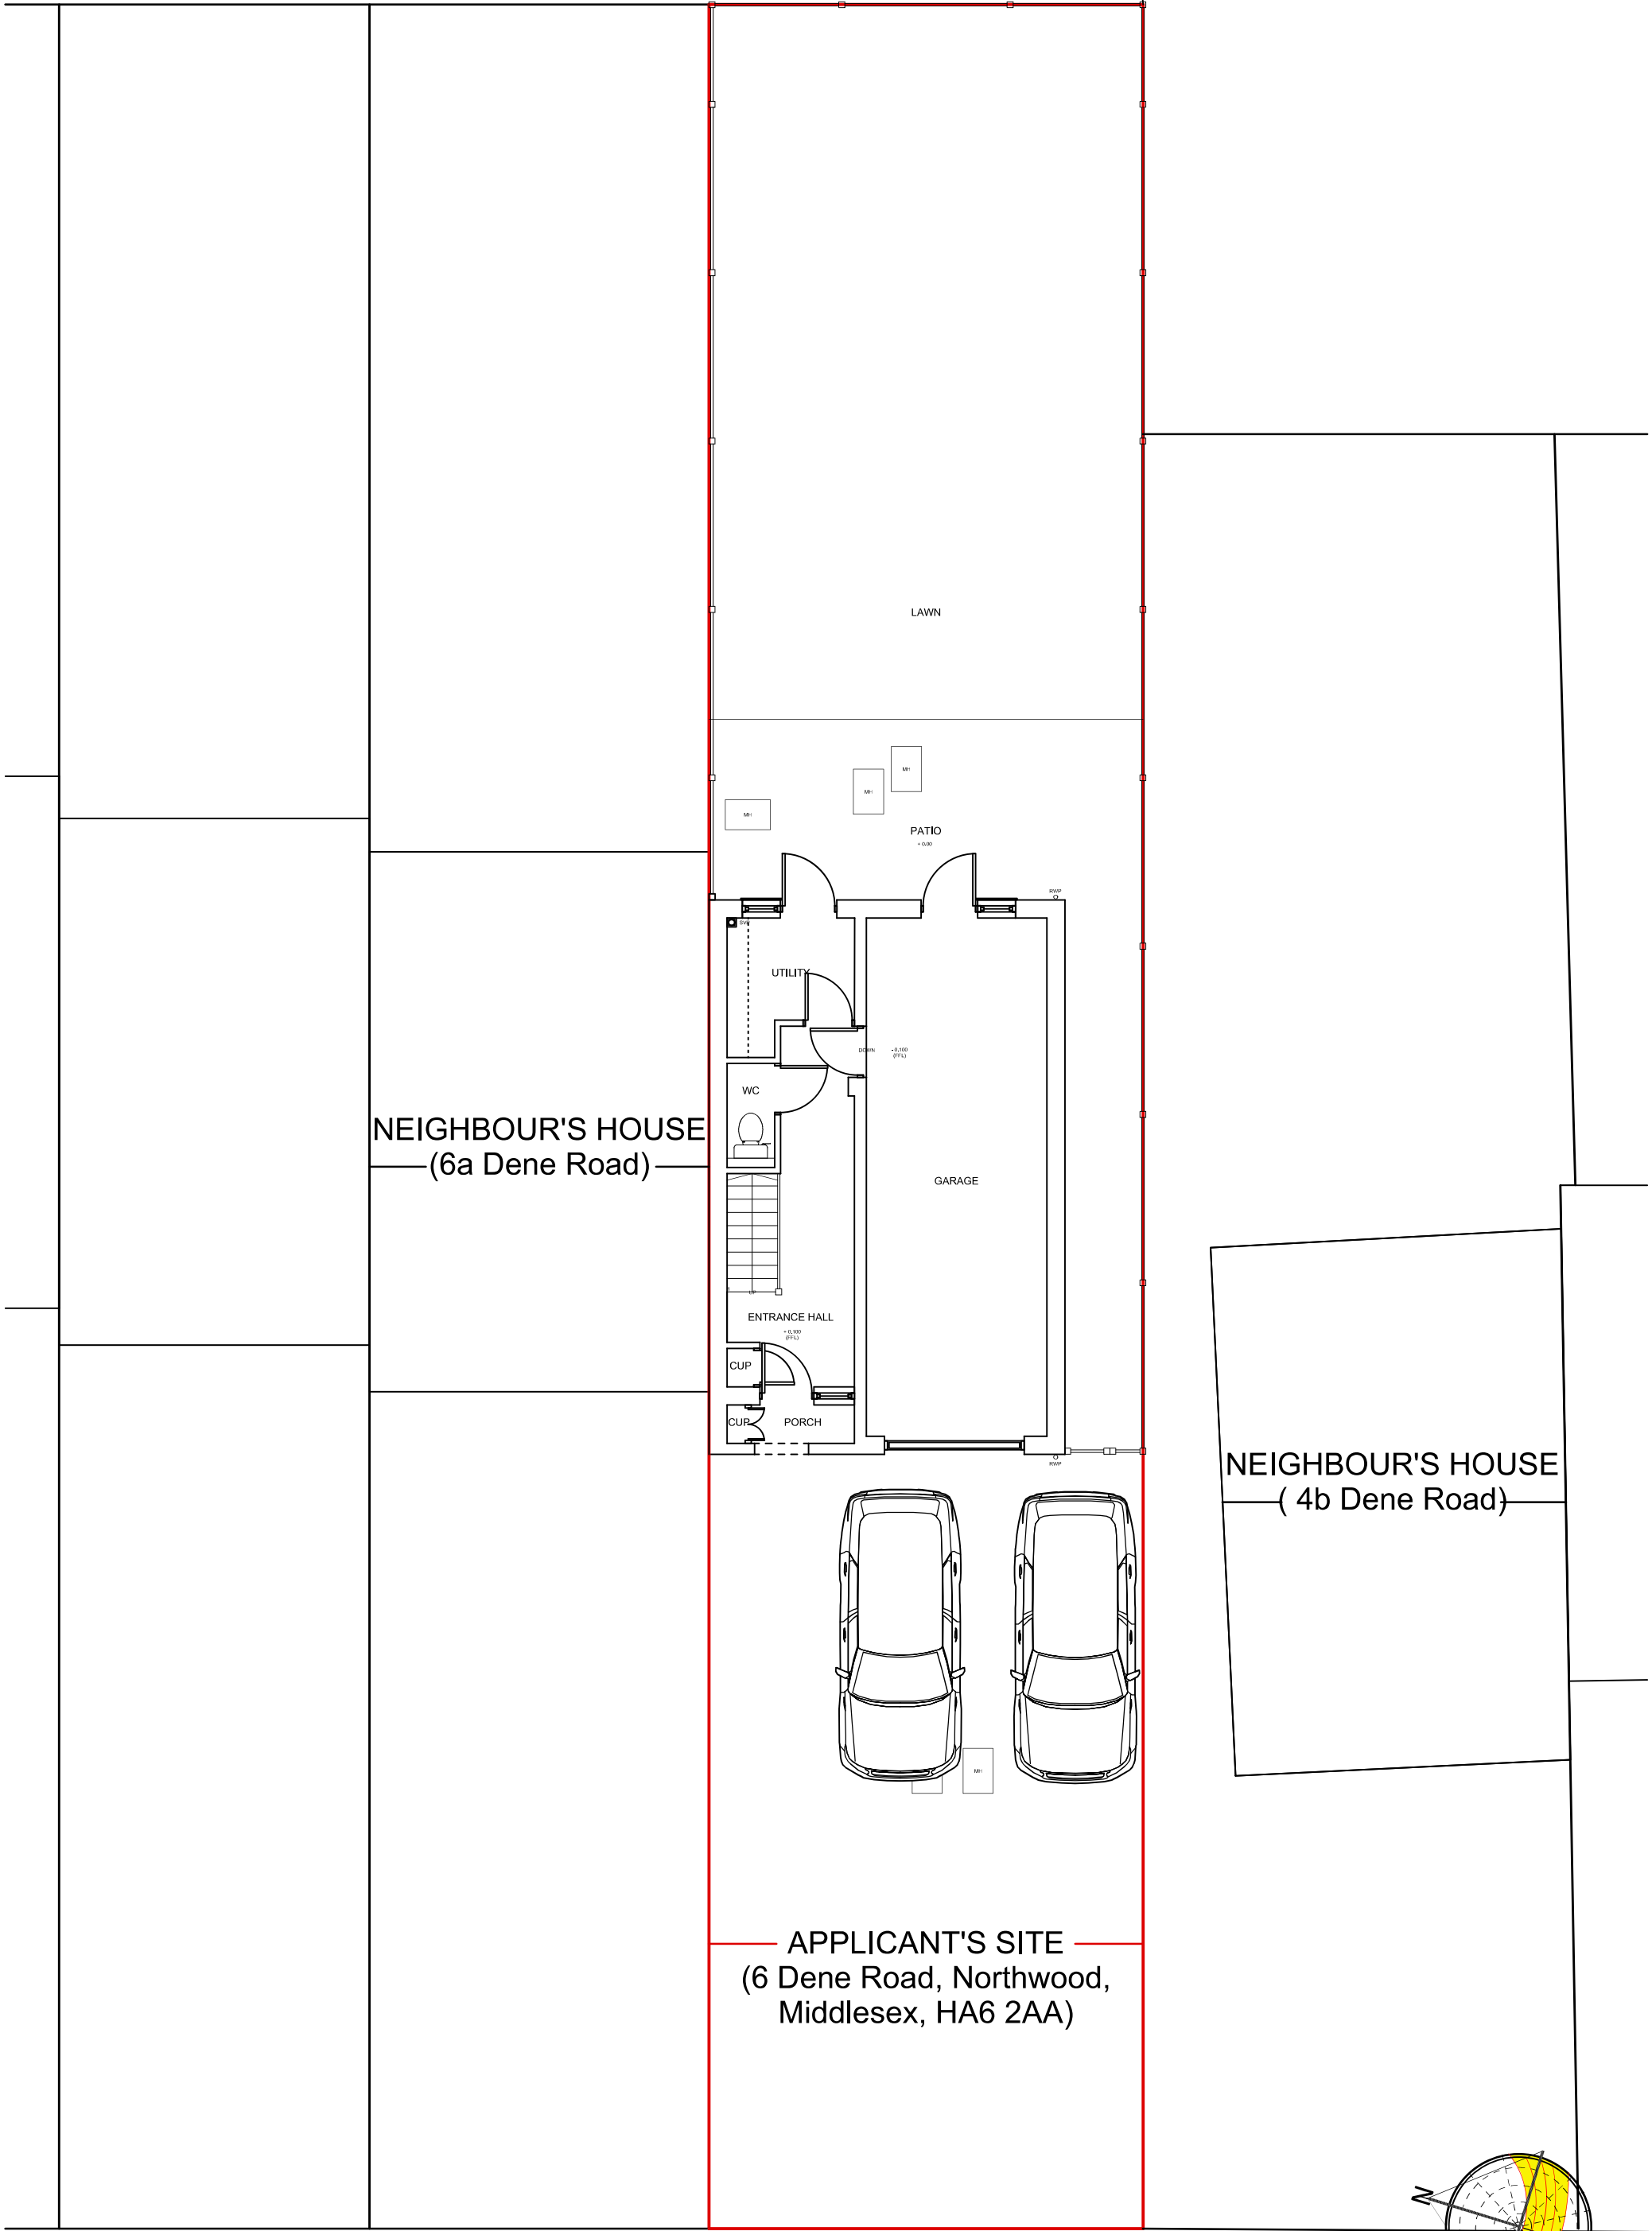

EXISTING

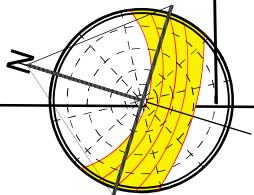


Purpose - Householder planning application

All dimensions to be checked on site. All omissions & discrepancies to be reported to the designer.	PROJECT: 6 Dene Road, Northwood, Middlesex, HA6 2AA	DATE: 01/09/2021
	DWG NO: 03 EXG GF	REVISION:



tel : 0796 222 3141
email : sandeep@sskarchitects.co.uk

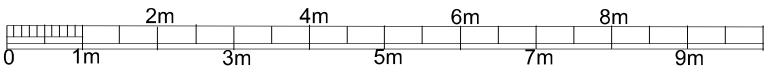

scale - 1 : 100 @ A3