


- a bin storage
- b access to rear garden
- c entrance
- d new timber boundary fence to match existing
- e existing timber boundary fence
- f existing dropped kerb

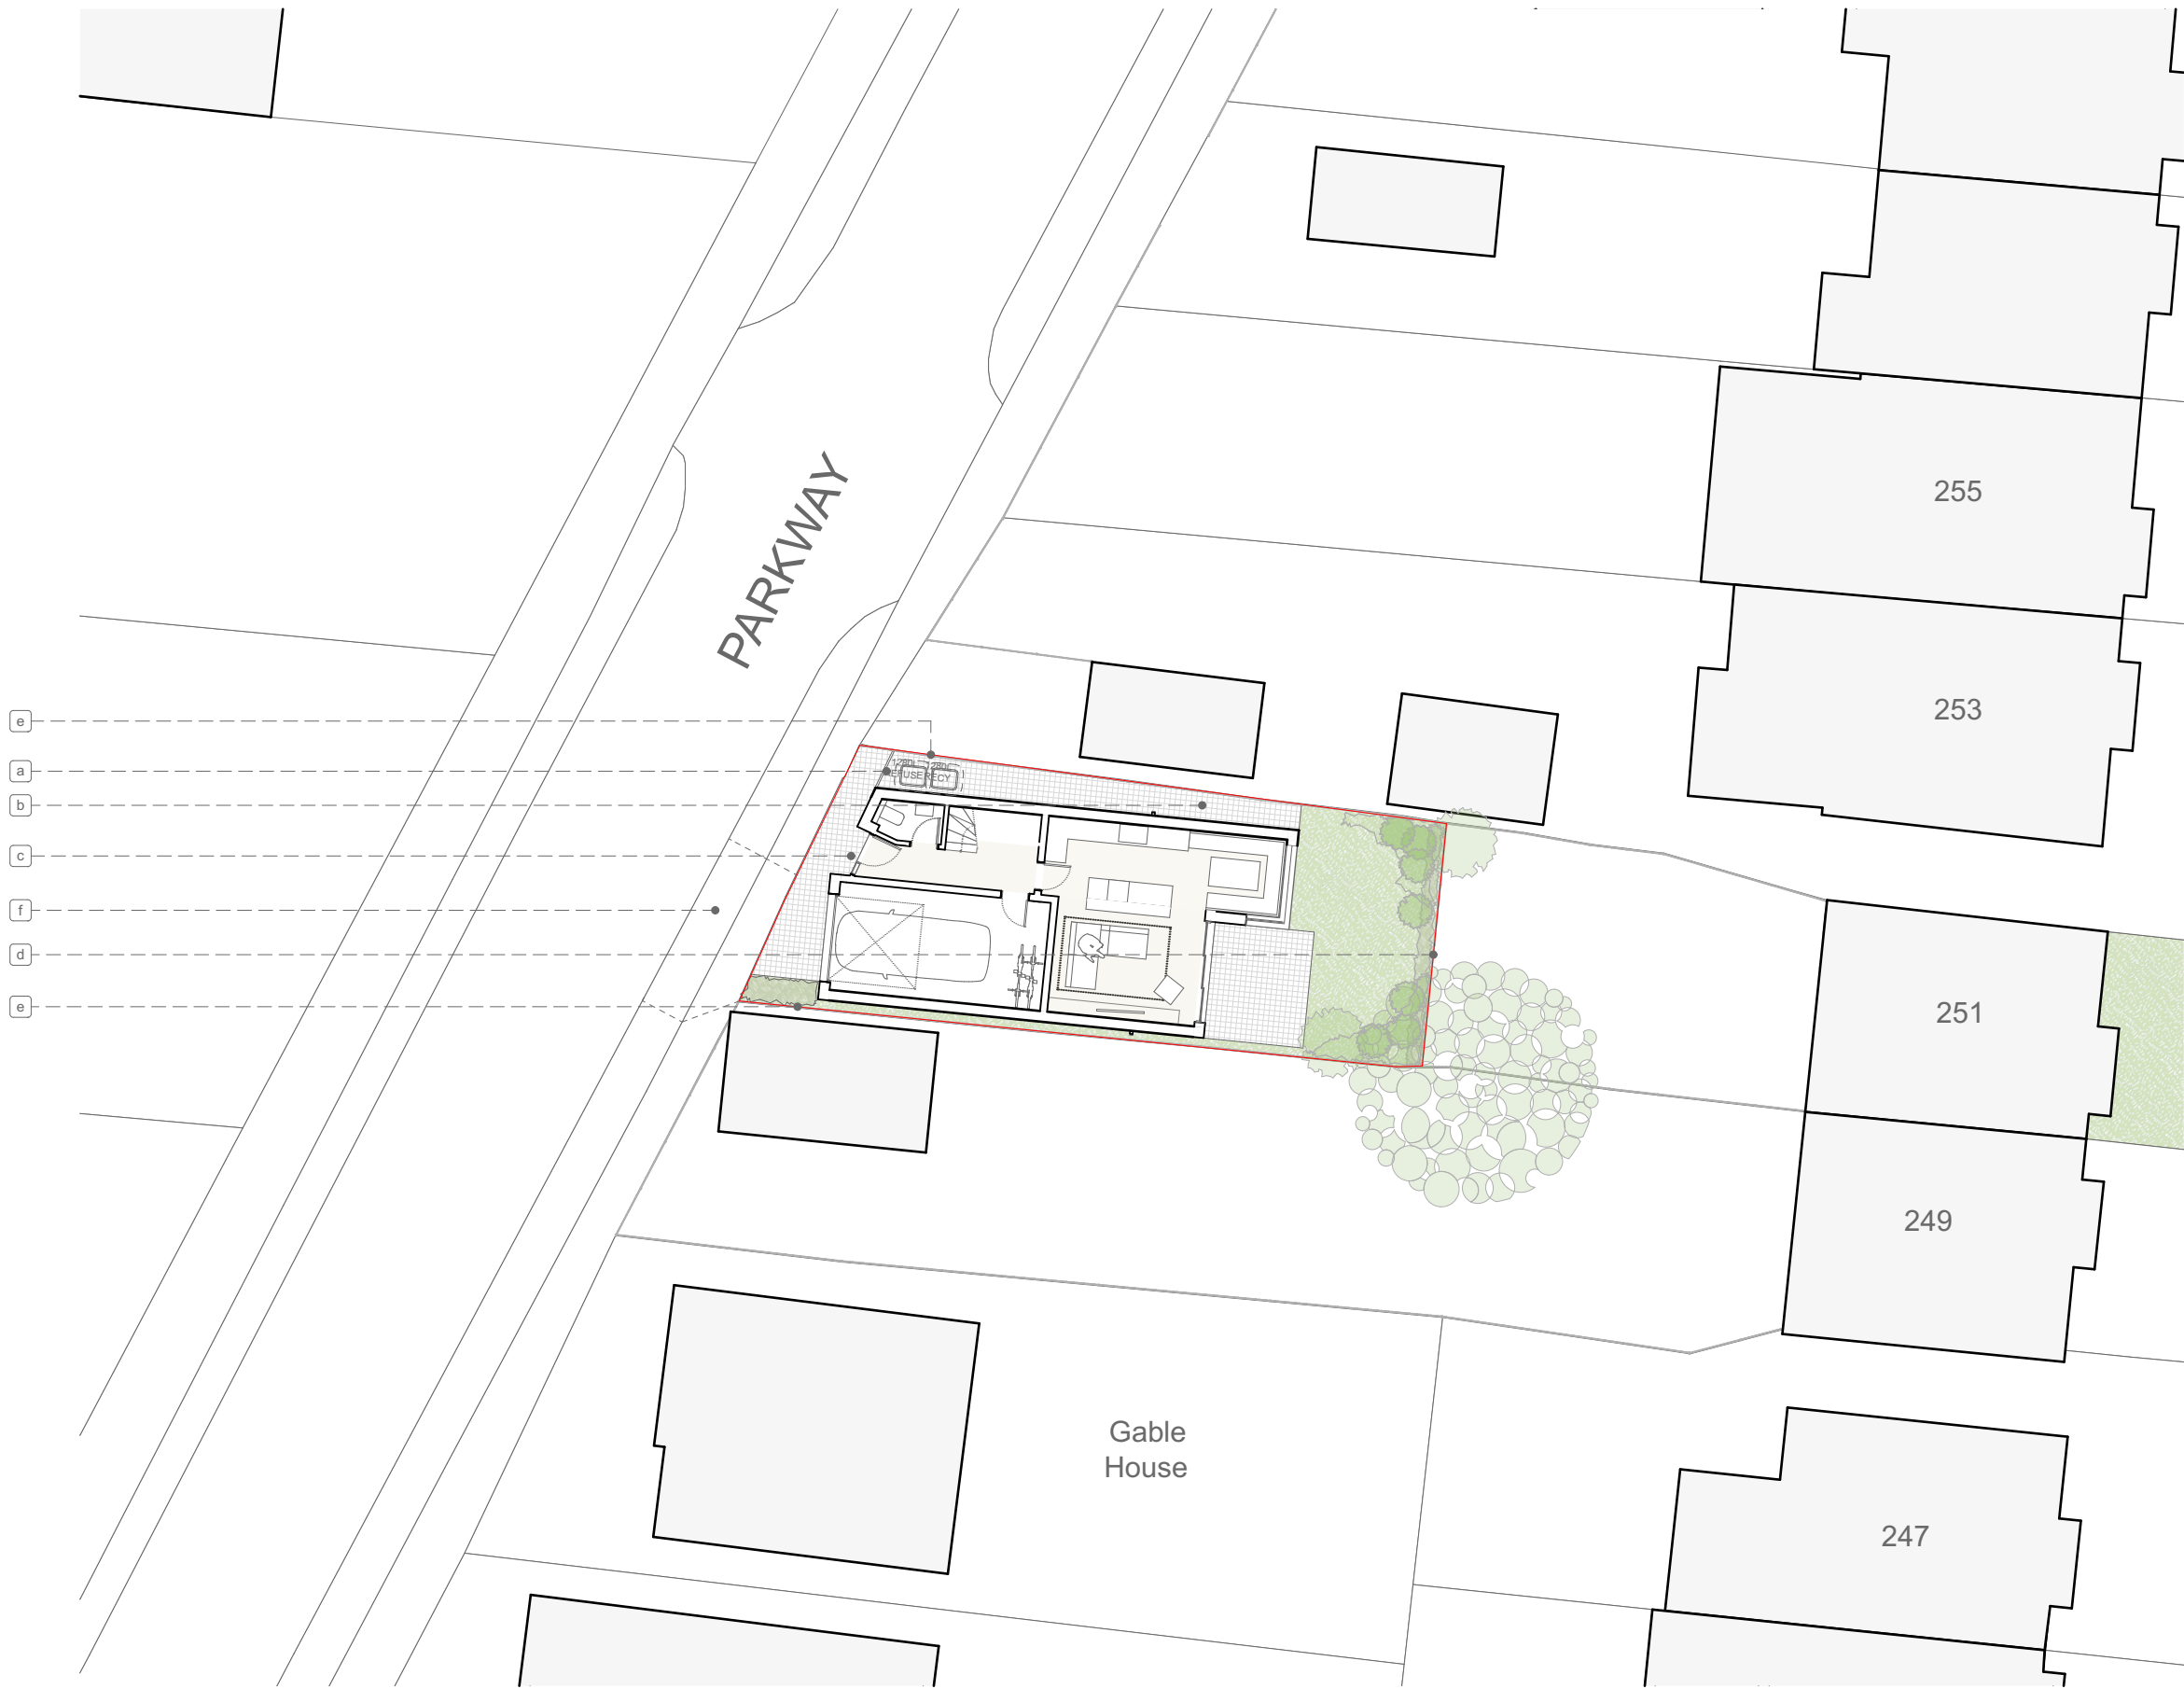

1:200
Site Plan Proposed



Scale @ A3: **1:200**

0 1 2 3 4 5 6 7 8 9 10

NOTE: This drawing is to be scaled for planning purposes only

Project: **251 Long Lane**
Address: **251 Long Lane, Uxbridge, UB10 9JP**
Client: **Arif Sheikh**

Drawing: **Site Plan Proposed**
LLH - OBA - 00 - ZZ - DR - A - 0102 -
Status: **Initial Design** OBA proj no: **359**

rev	description	date
1 - WIP	Initial Design	Work in Progress

ob
architecture.

The Dispensary, 5-6 The Square, Winchester, SO23 9ES
01962 865344 info@obarchitecture.co.uk www.obarchitecture.co.uk