


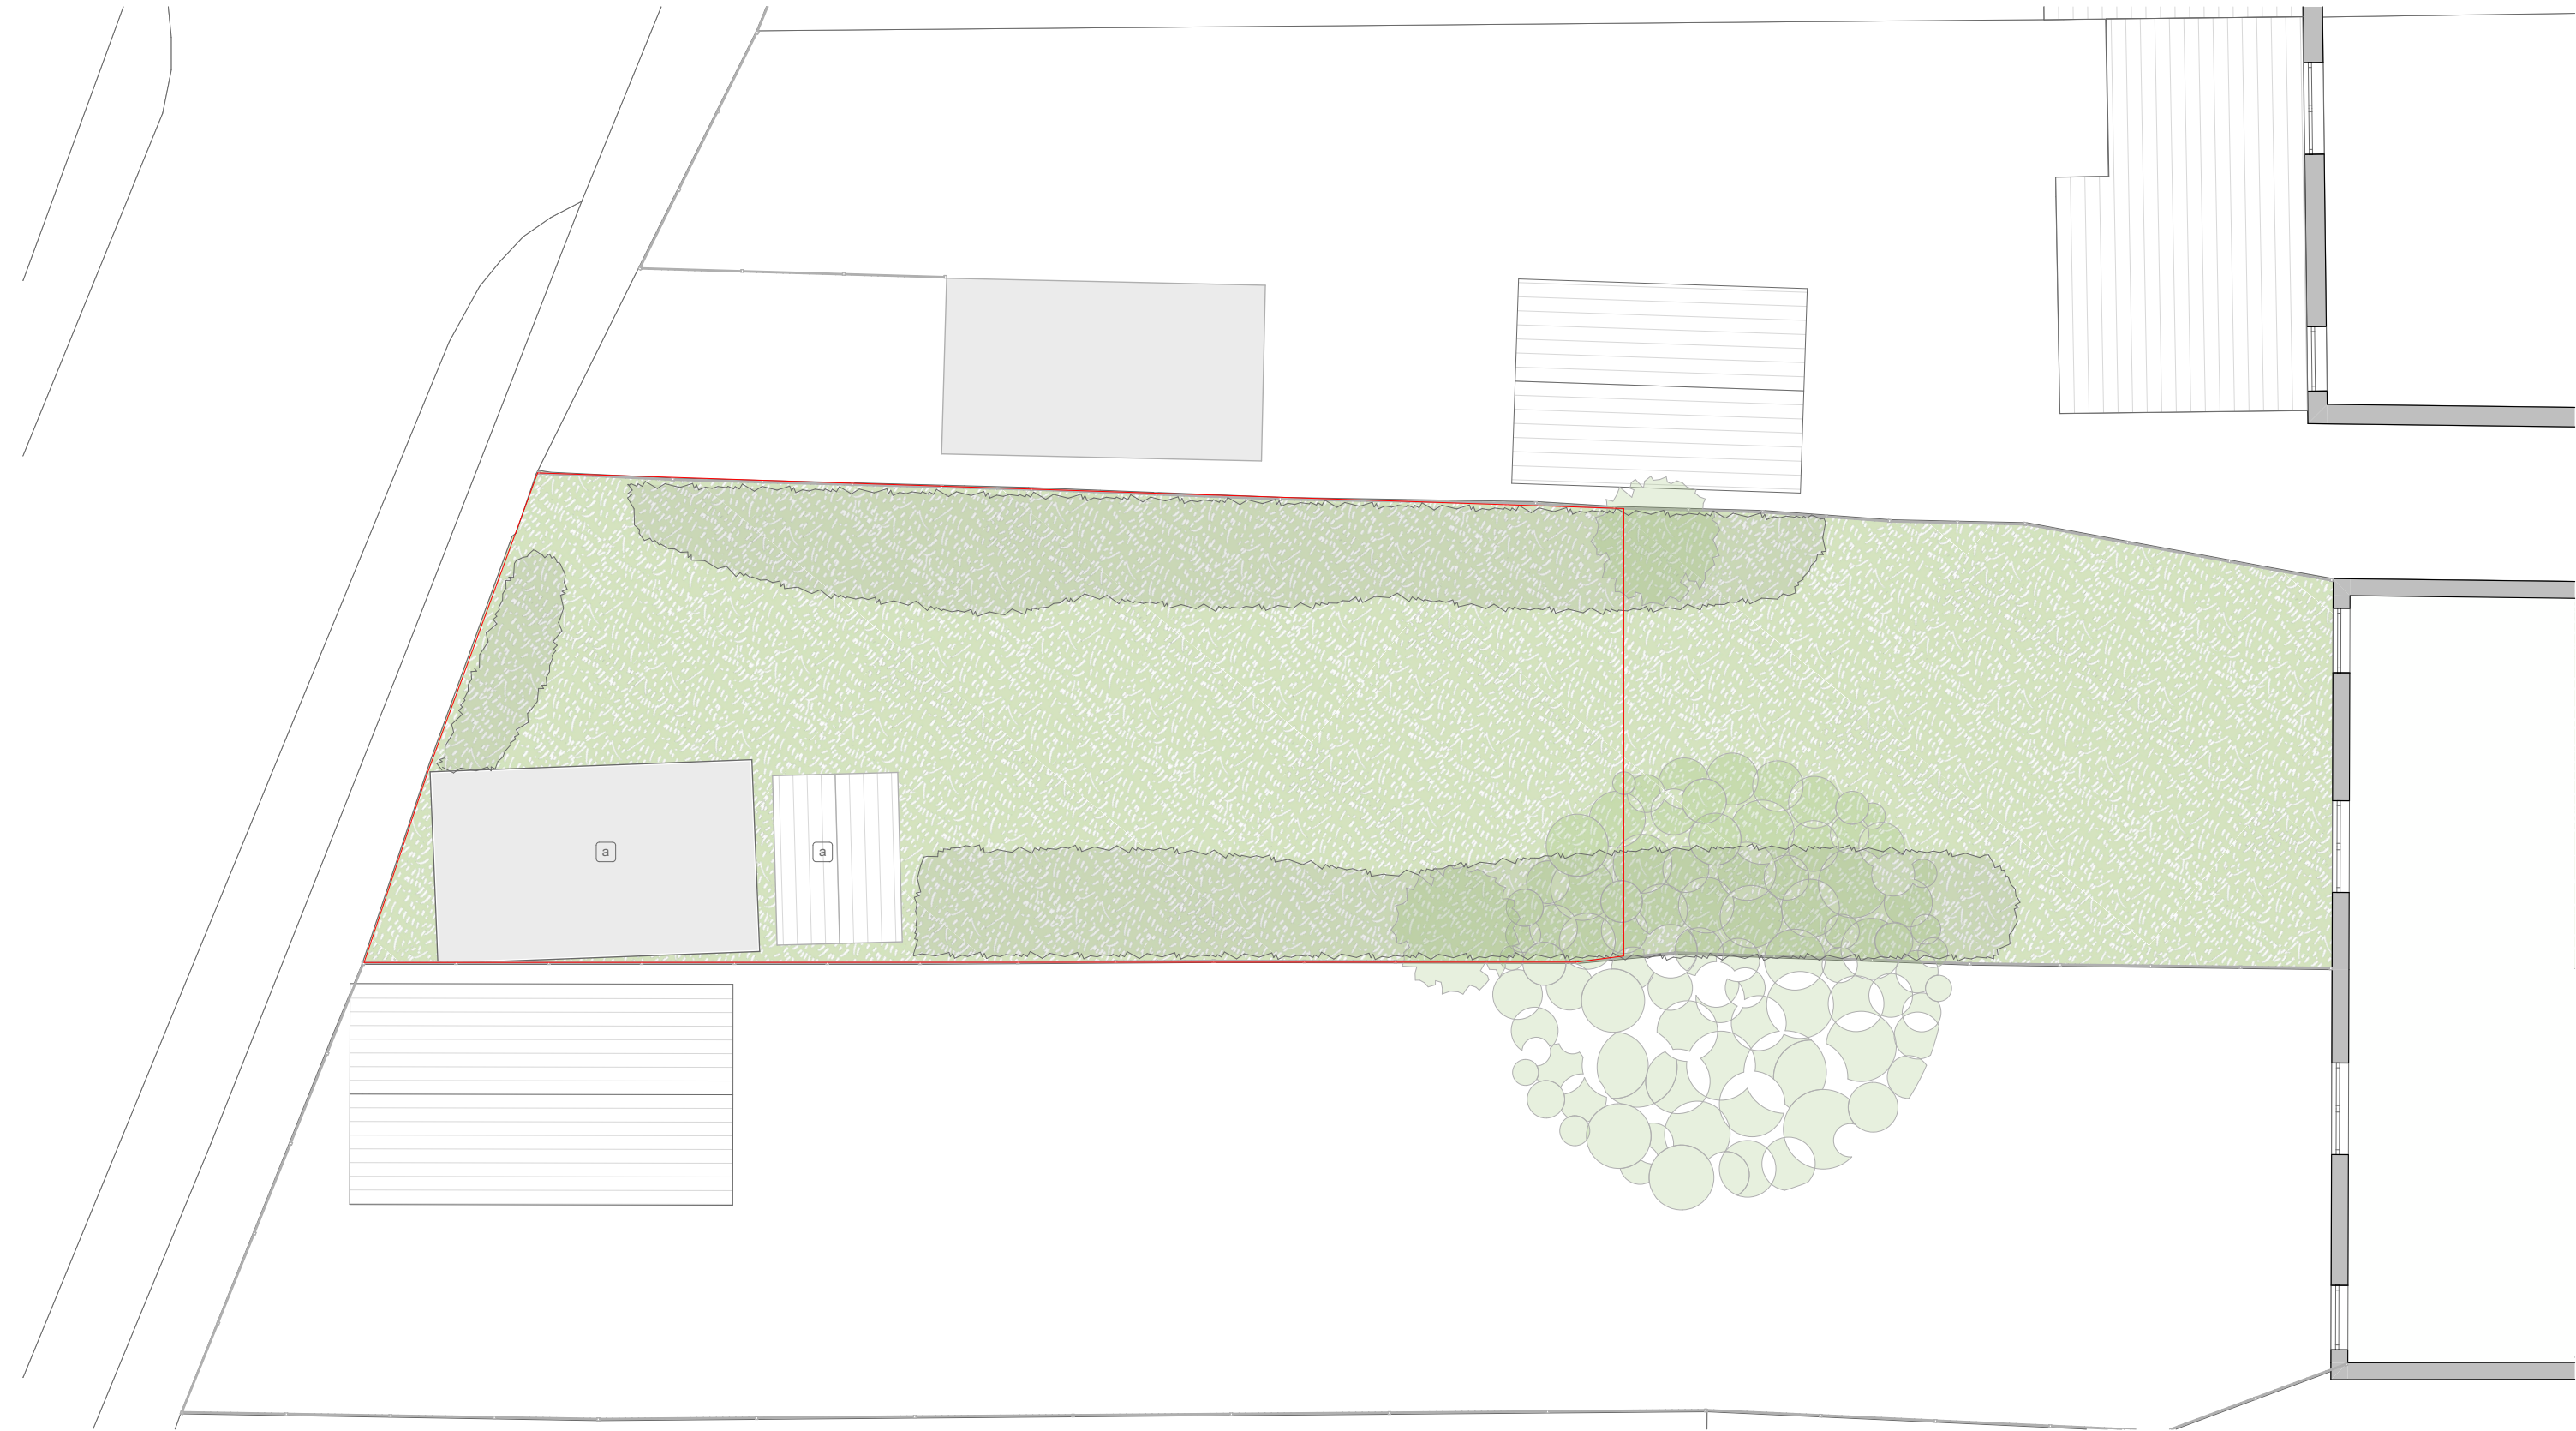

1:100
Existing Roof Plan



Scale @ A3: **1:100**



NOTE: This drawing is to be scaled for planning purposes only

Project: **251 Long Lane**
Address: **251 Long Lane,
Uxbridge, UB10 9JP**
Client: **Arif Sheikh**

Drawing: **Roof Plan - Existing**

LLH - OBA - 00 - 01 - DR - A - 0202 -

Status: **Planning** OBA proj no: **359**

rev	description	date
1 - WIP	Initial Design	Work in Progress

ob
architecture.

The Dispensary, 5-6 The Square, Winchester, SO23 9ES
01962 865344 info@obarchitecture.co.uk www.obarchitecture.co.uk