


- a hallway
- b wc
- c garage
- d kitchen
- e dining
- f lounge
- g patio
- h landscaped amenity space

PARKWAY

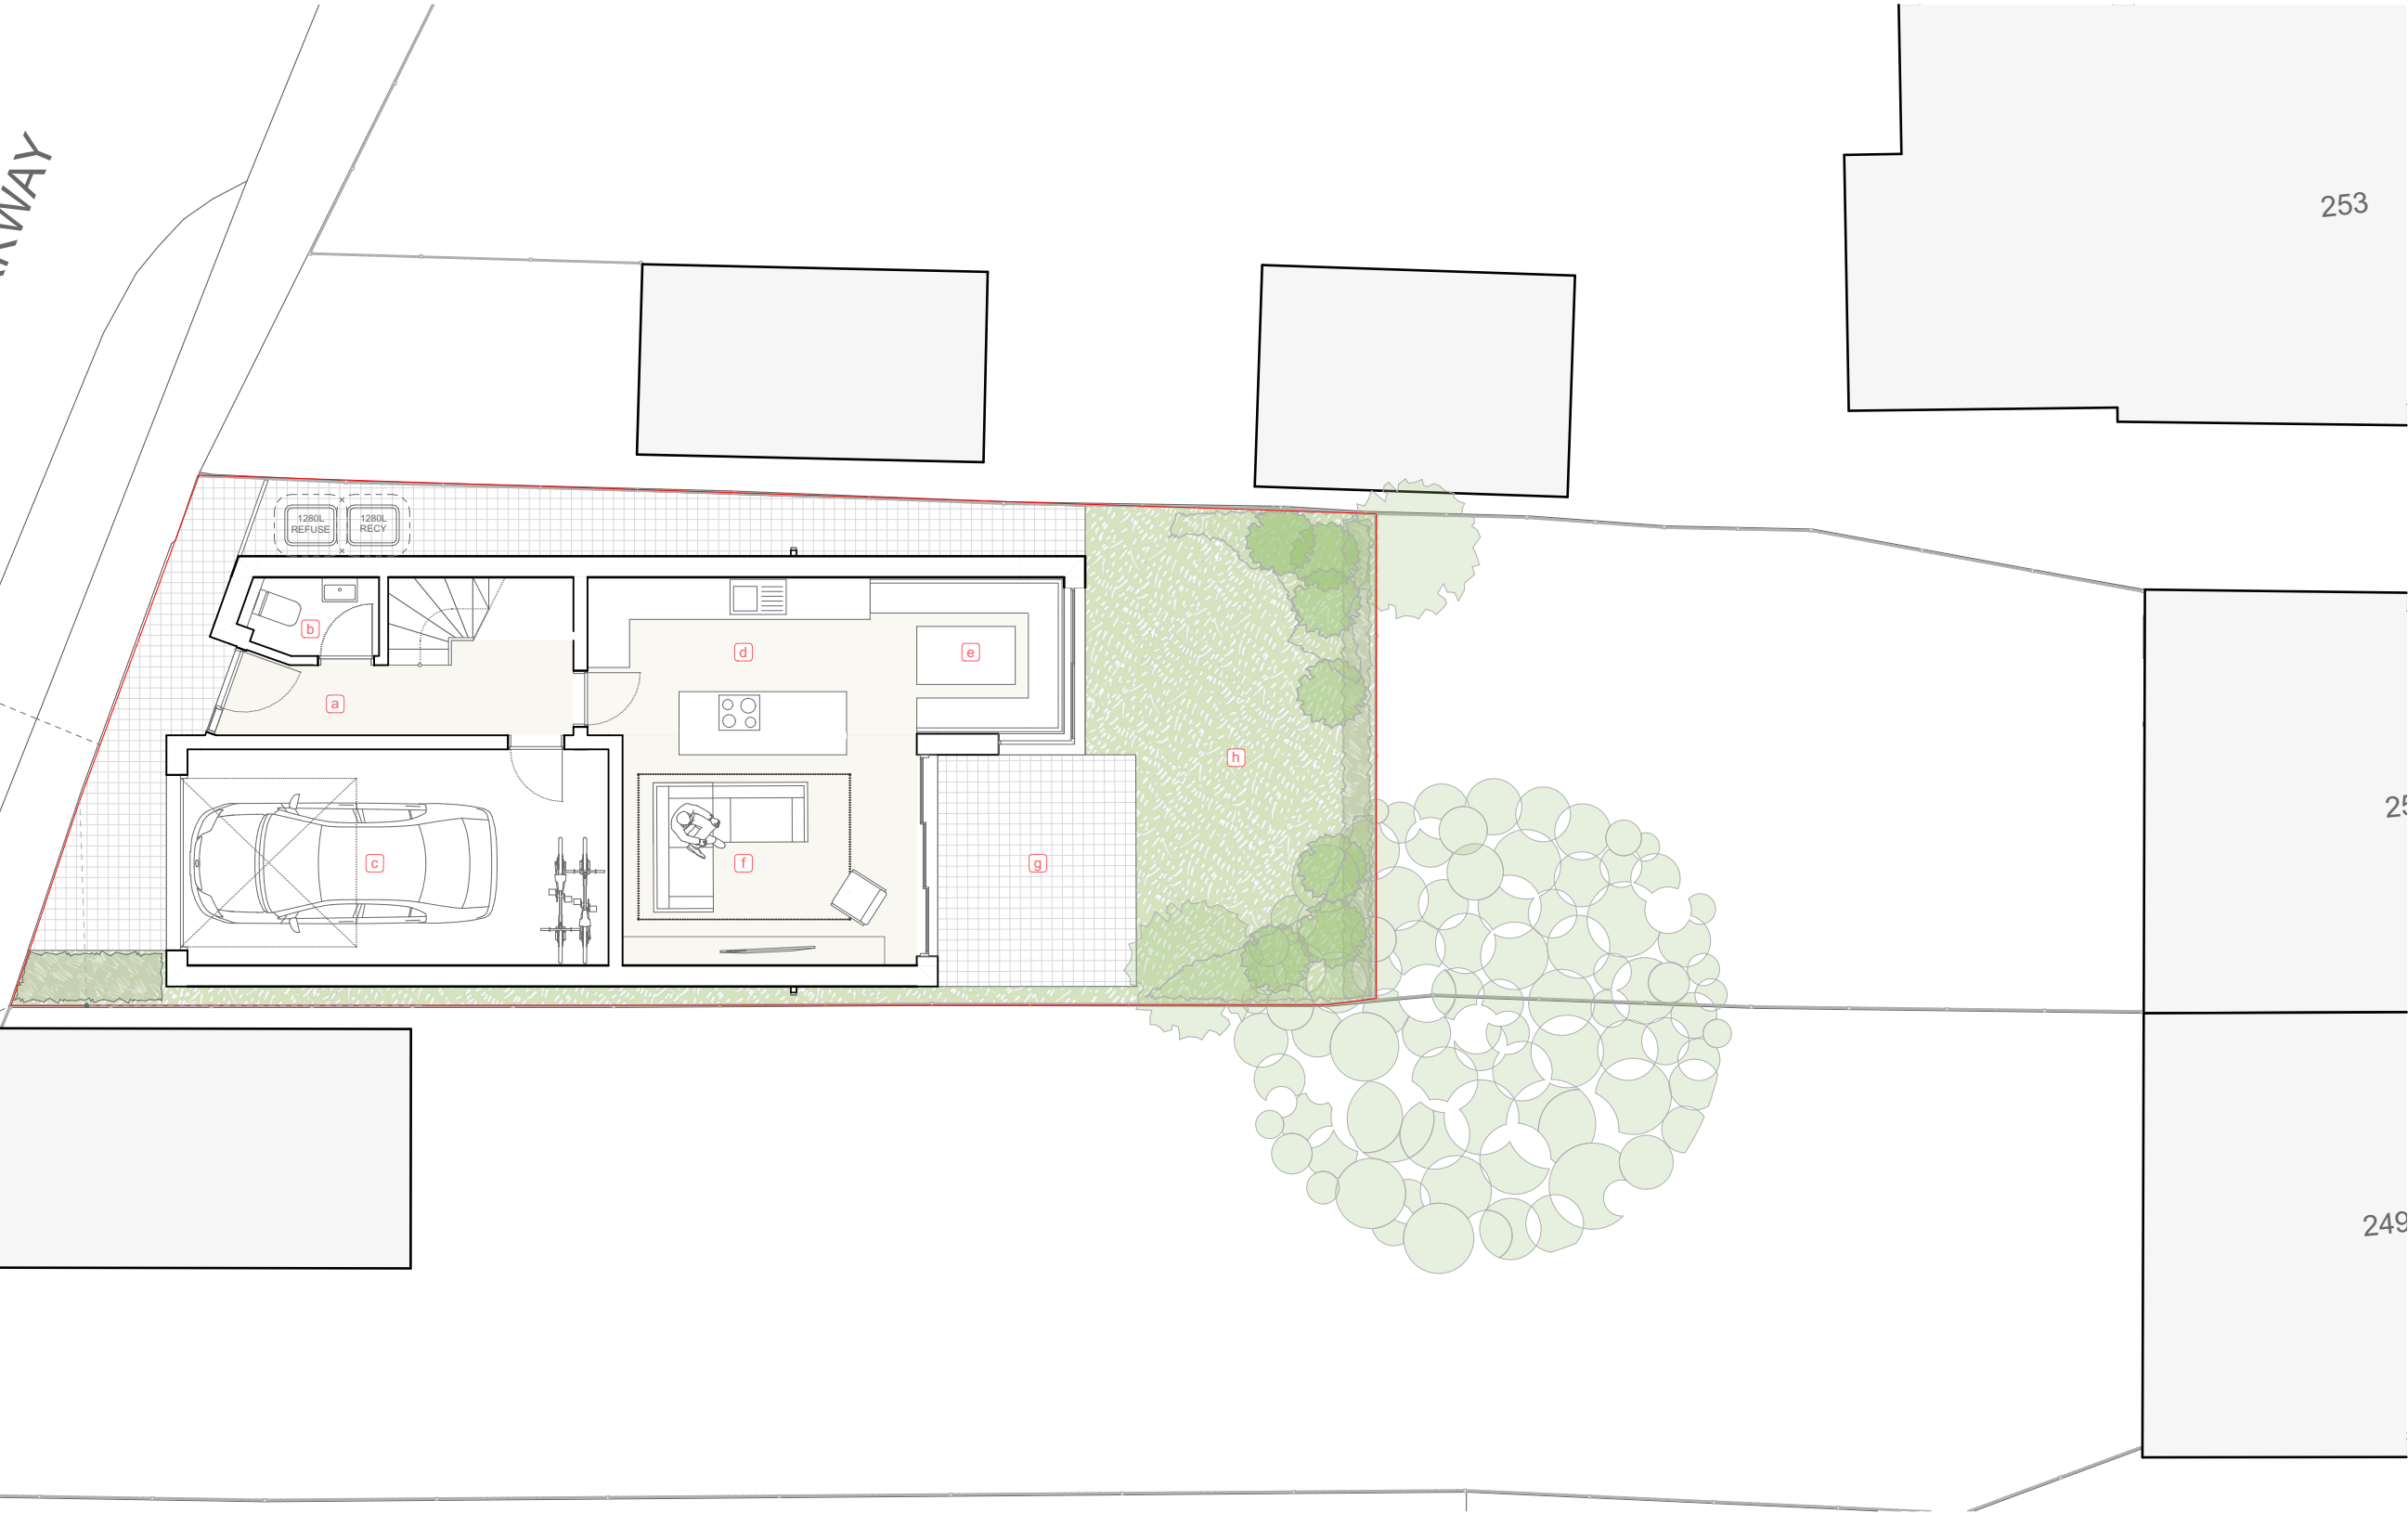

1:100
Proposed Ground Floor Plan



Scale @ A3: 1:100



NOTE: This drawing is to be scaled for planning purposes only

Project: 251 Long Lane
Address: 251 Long Lane, Uxbridge, UB10 9JP
Client: Arif Sheikh

Drawing: Ground Floor Plan - Proposed

LLH - OBA - 00 - 00 - DR - A - 0251 -

Status: Initial Design OBA proj no: 359

rev	description	date
1 - WIP	Initial Design	Work in Progress

ob
architecture.

The Dispensary, 5-6 The Square, Winchester, SO23 9ES
01962 865344 info@obarchitecture.co.uk www.obarchitecture.co.uk