


- a study
- b bedroom 01
- c en-suite
- d landing
- e bedroom 02
- f bathroom
- g green roof

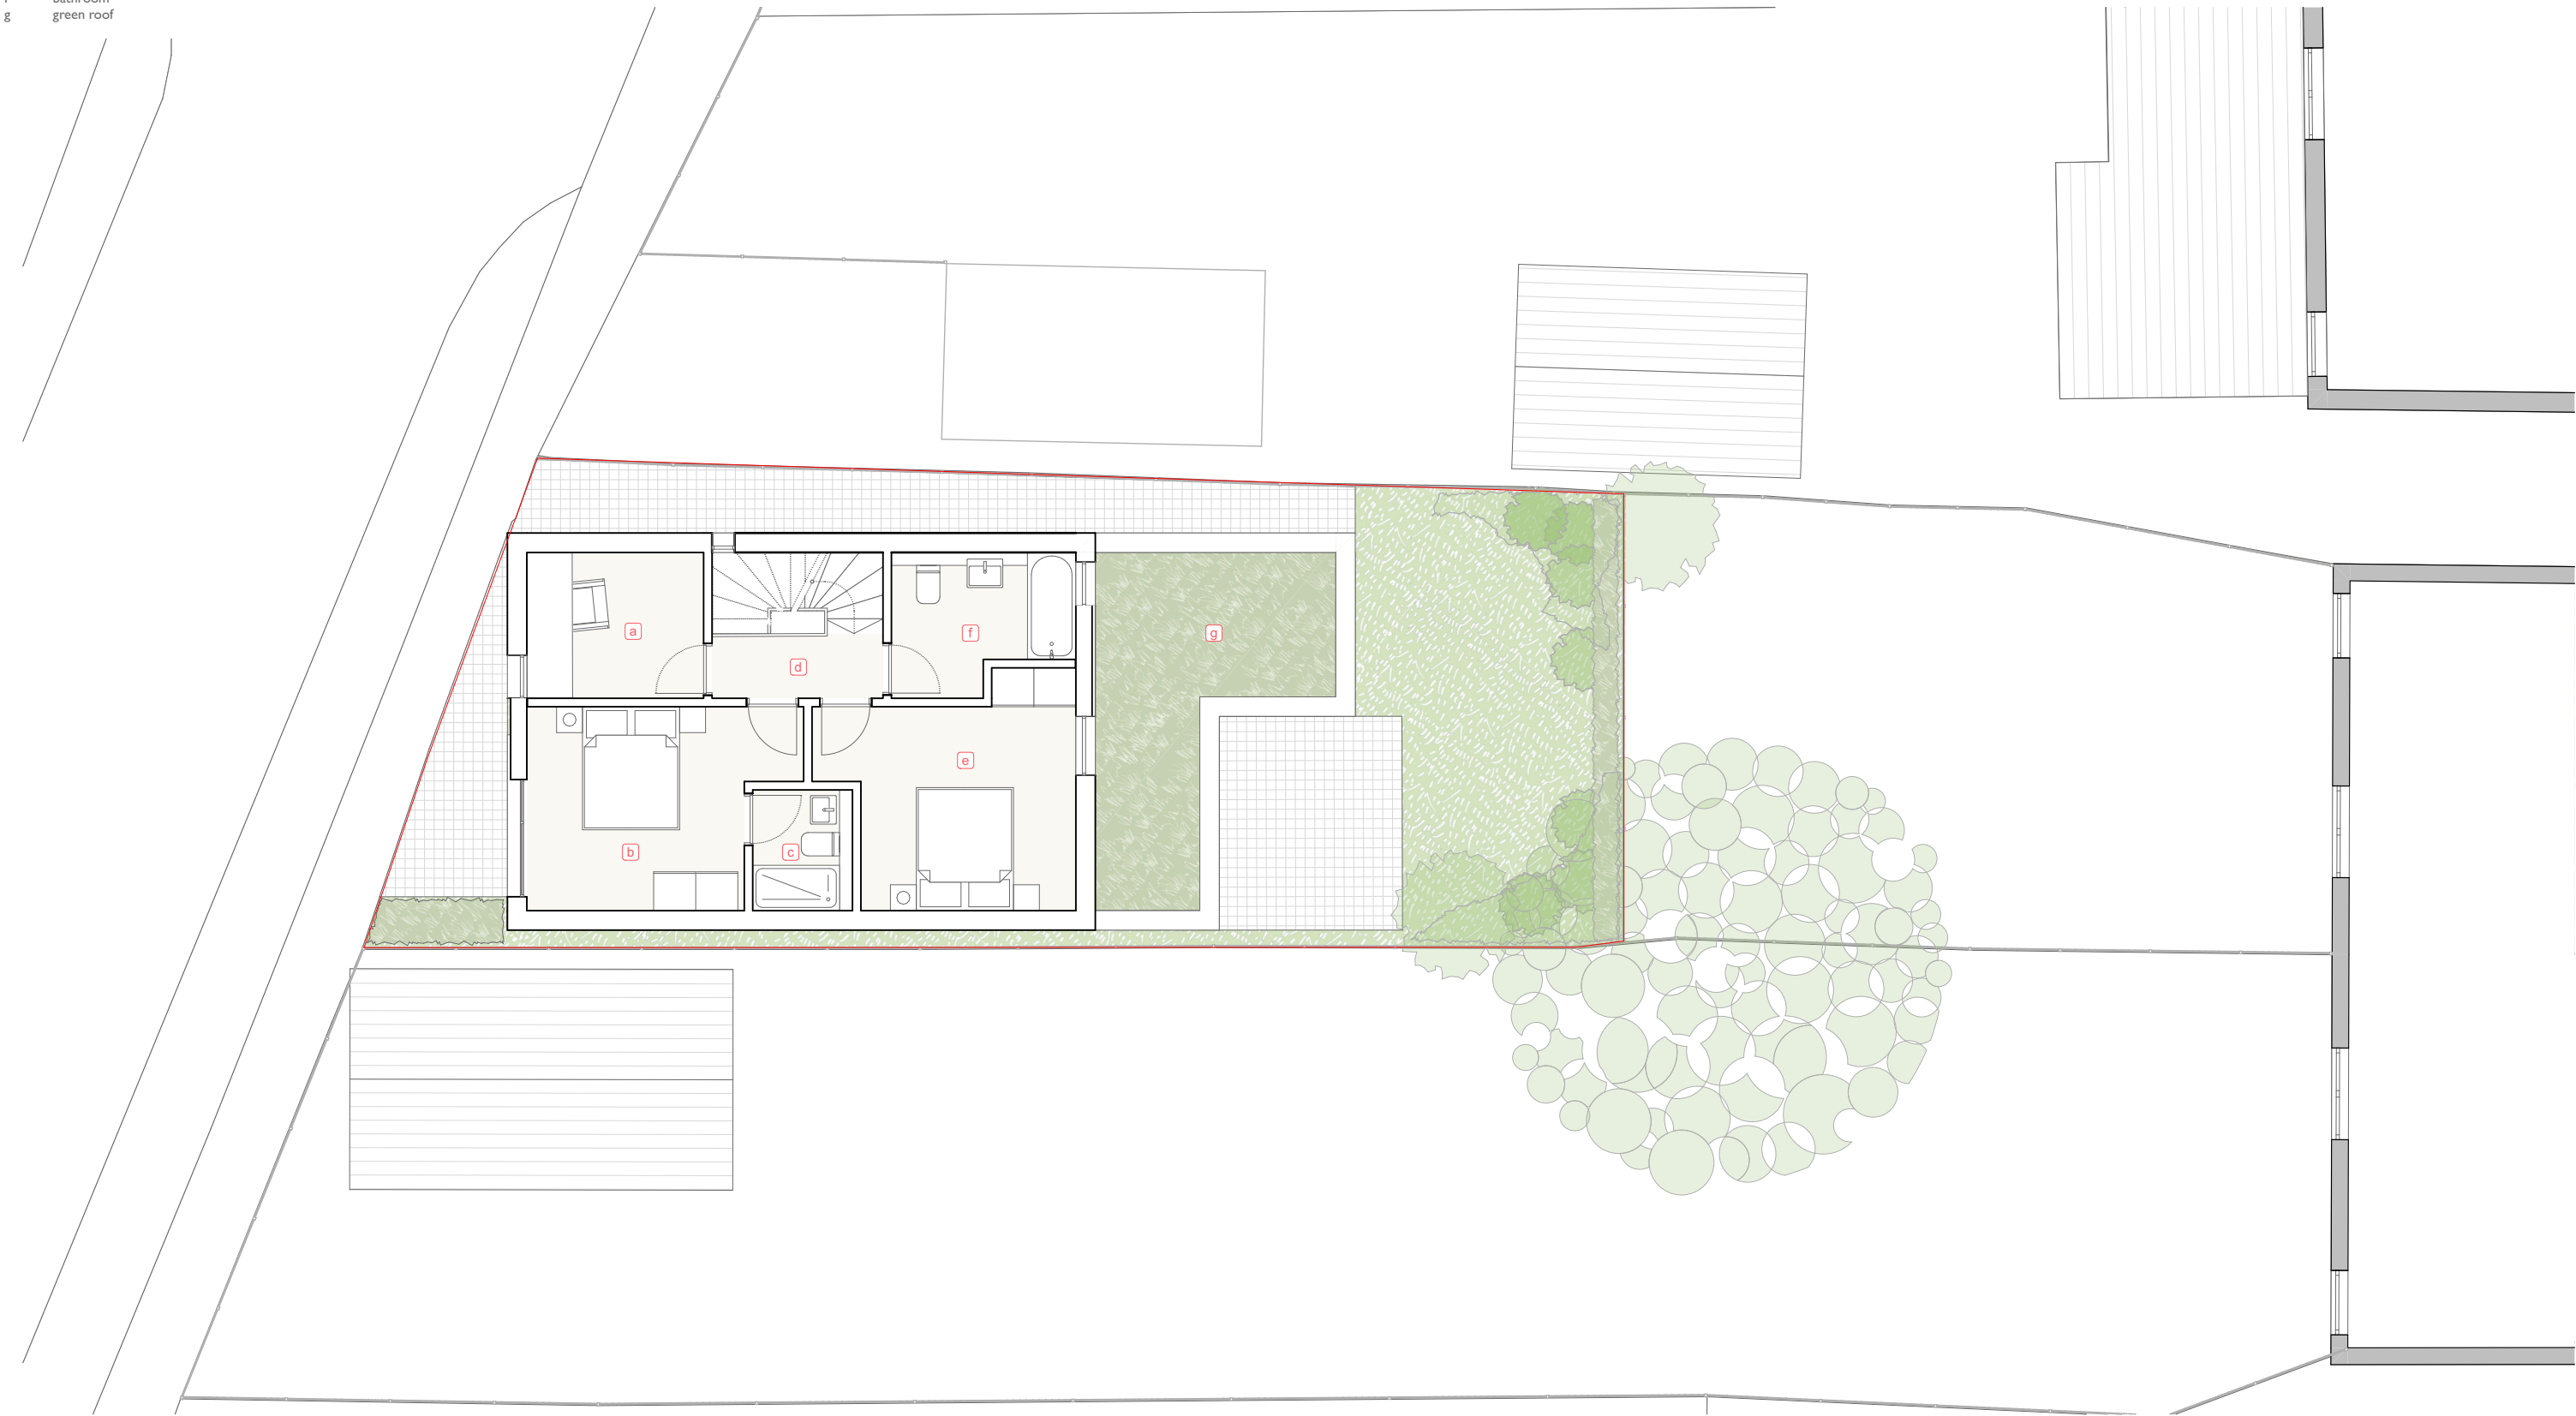

1:100  
Proposed First Floor



Scale @ A3: **1:100**

0 1 2 3 4 5

NOTE: This drawing is to be scaled for planning purposes only

Project: **251 Long Lane**  
Address: **251 Long Lane, Uxbridge, UB10 9JP**  
Client: **Arif Sheikh**

Drawing: **First Floor Plan - Proposed**  
**LLH - OBA - 00 - 01 - DR - A - 0252 -**  
Status: **Initial Design** OBA proj no: **359**

|         |                |                  |
|---------|----------------|------------------|
| 1 - WIP | Initial Design | Work in Progress |
| rev     | description    | date             |

**ob**  
**architecture.**

The Dispensary, 5-6 The Square, Winchester, SO23 9ES  
01962 865344 info@obarchitecture.co.uk www.obarchitecture.co.uk