


- a tiled roof
- b green roof
- c ppc aluminium skylight
- d photovoltaics

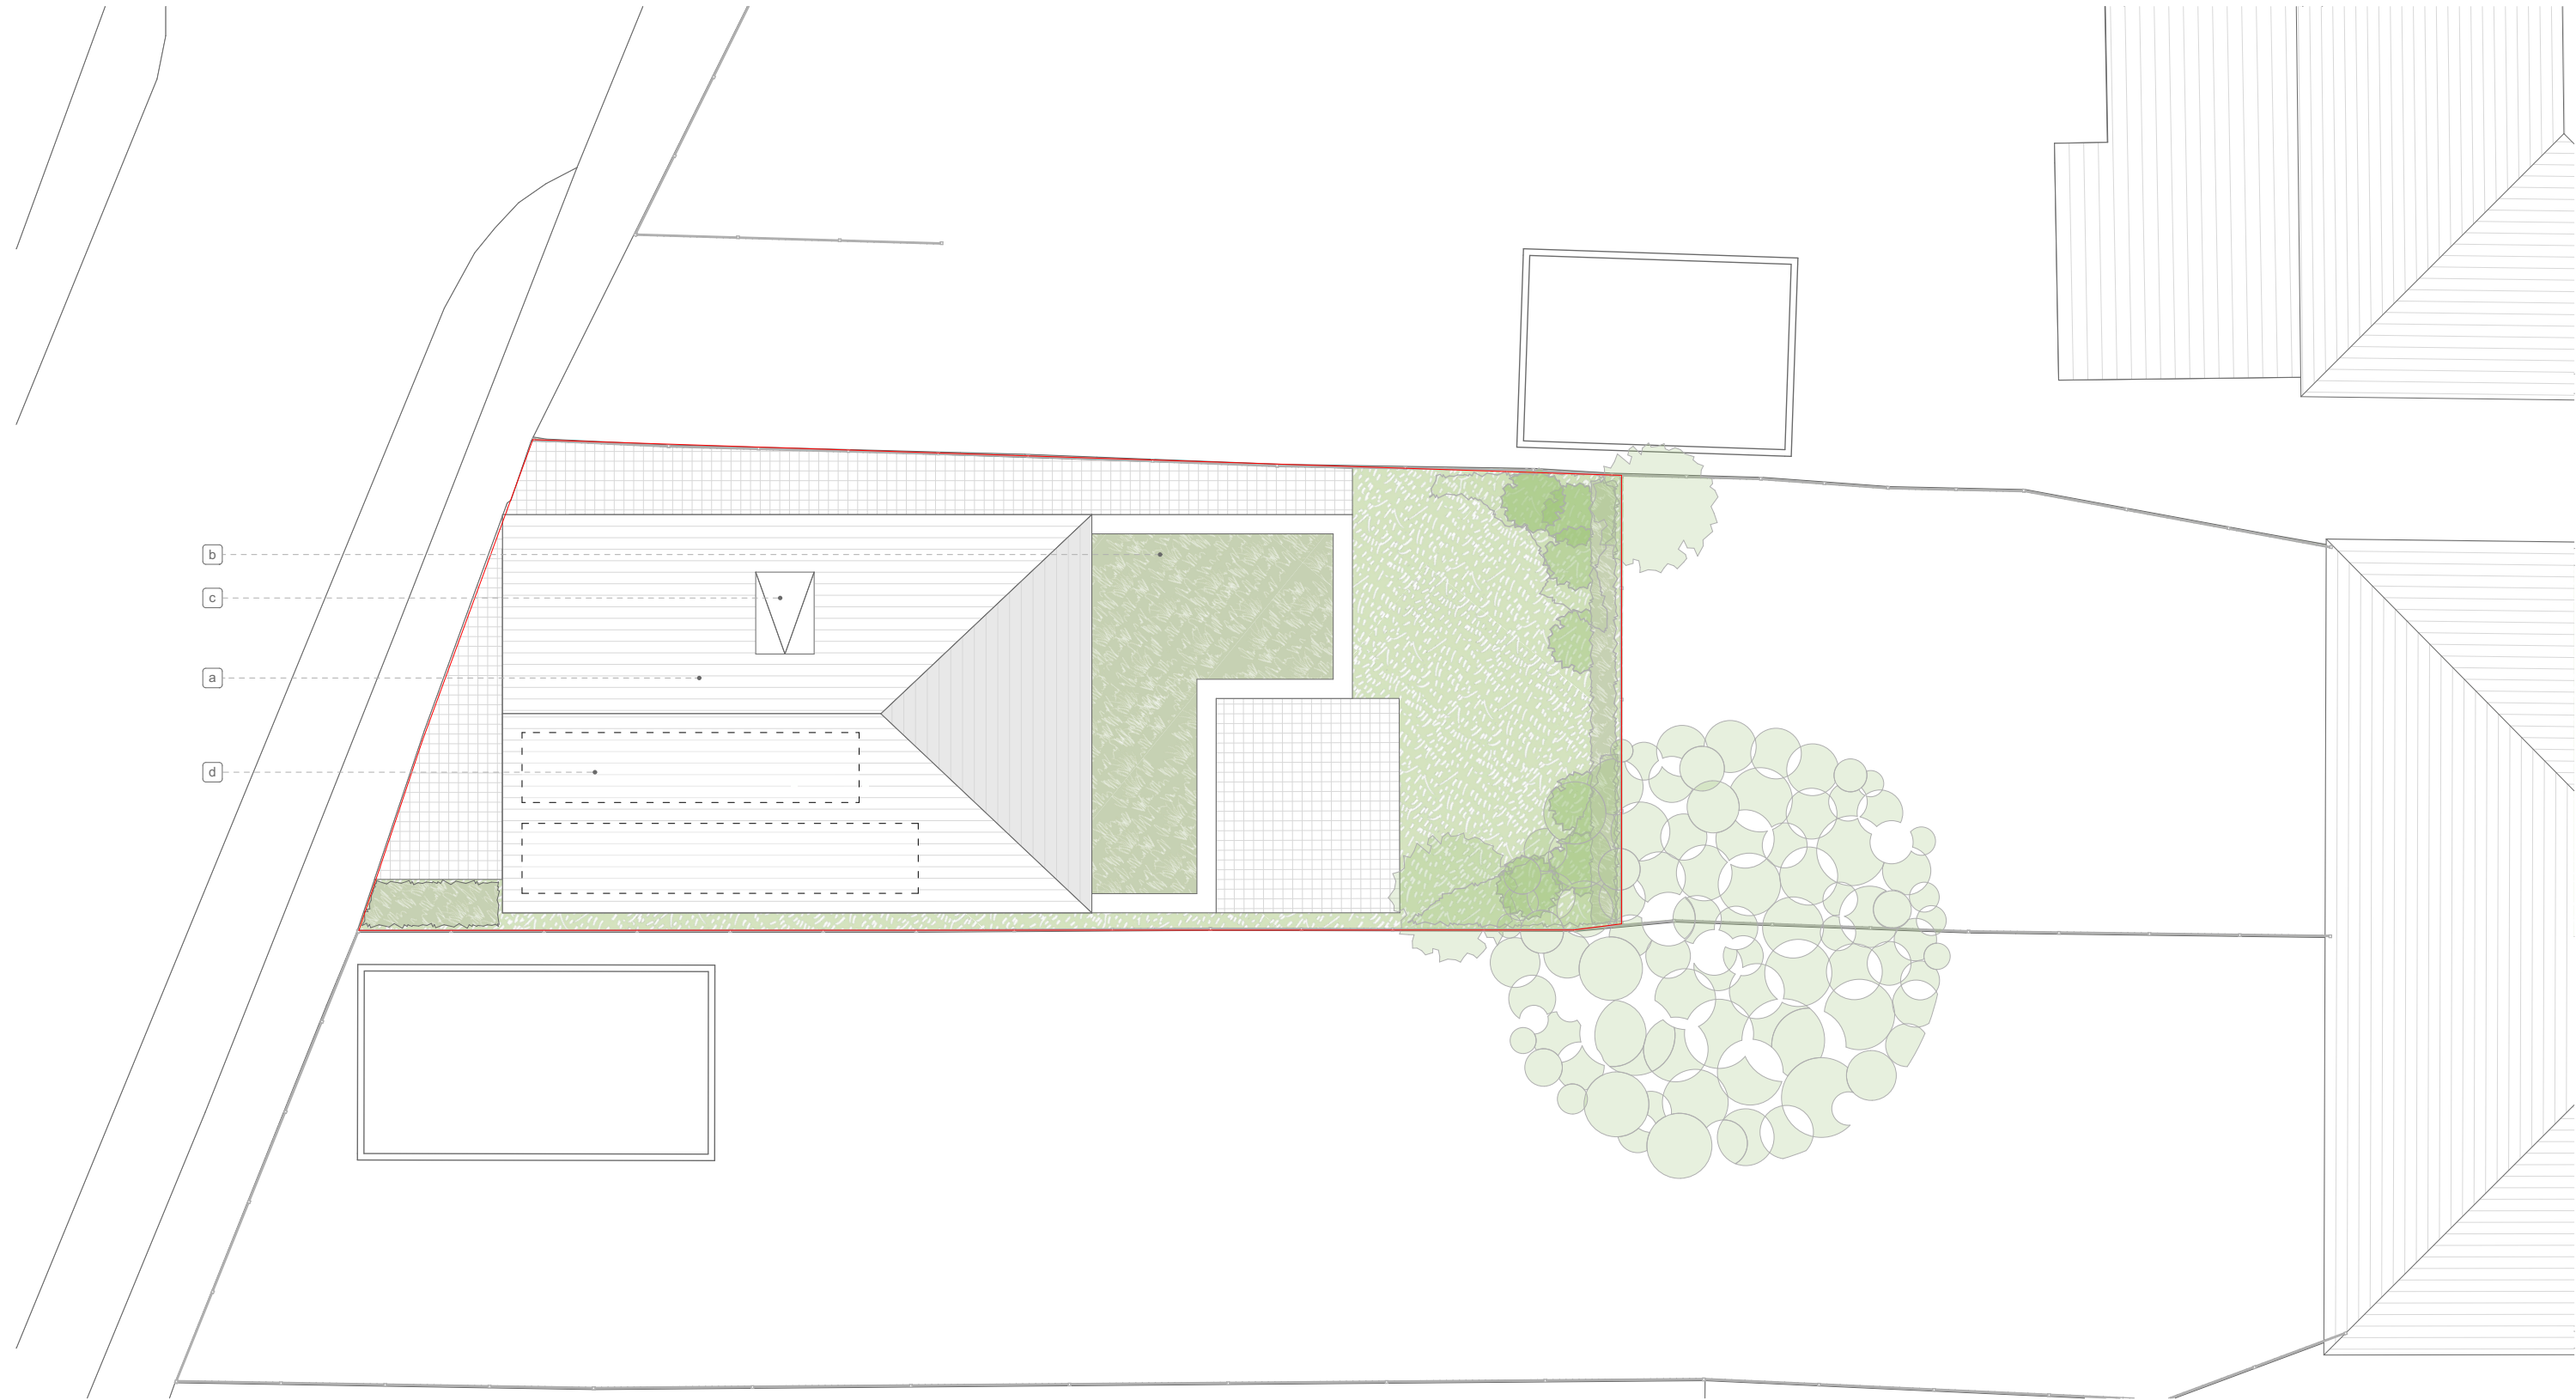

1:100
Proposed Roof Plan



Scale @ A3: **1:100**

0 1 2 3 4 5

NOTE: This drawing is to be scaled for planning purposes only

Project: **251 Long Lane**

Address: **251 Long Lane ,
Uxbridge, UB10 9JP**

Client: **Arif Sheikh**

Drawing: **Roof Plan - Proposed**

LLH - OBA - 00 - 02 - DR - A - 0253 -

Status: **Initial Design** OBA proj no: **359**

1 - WIP	Initial Design	Work in Progress
rev	description	date

**ob
architecture.**

The Dispensary, 5-6 The Square, Winchester, SO23 9ES
01962 865344 info@obarchitecture.co.uk www.obarchitecture.co.uk