


a existing garage
b exiting shed

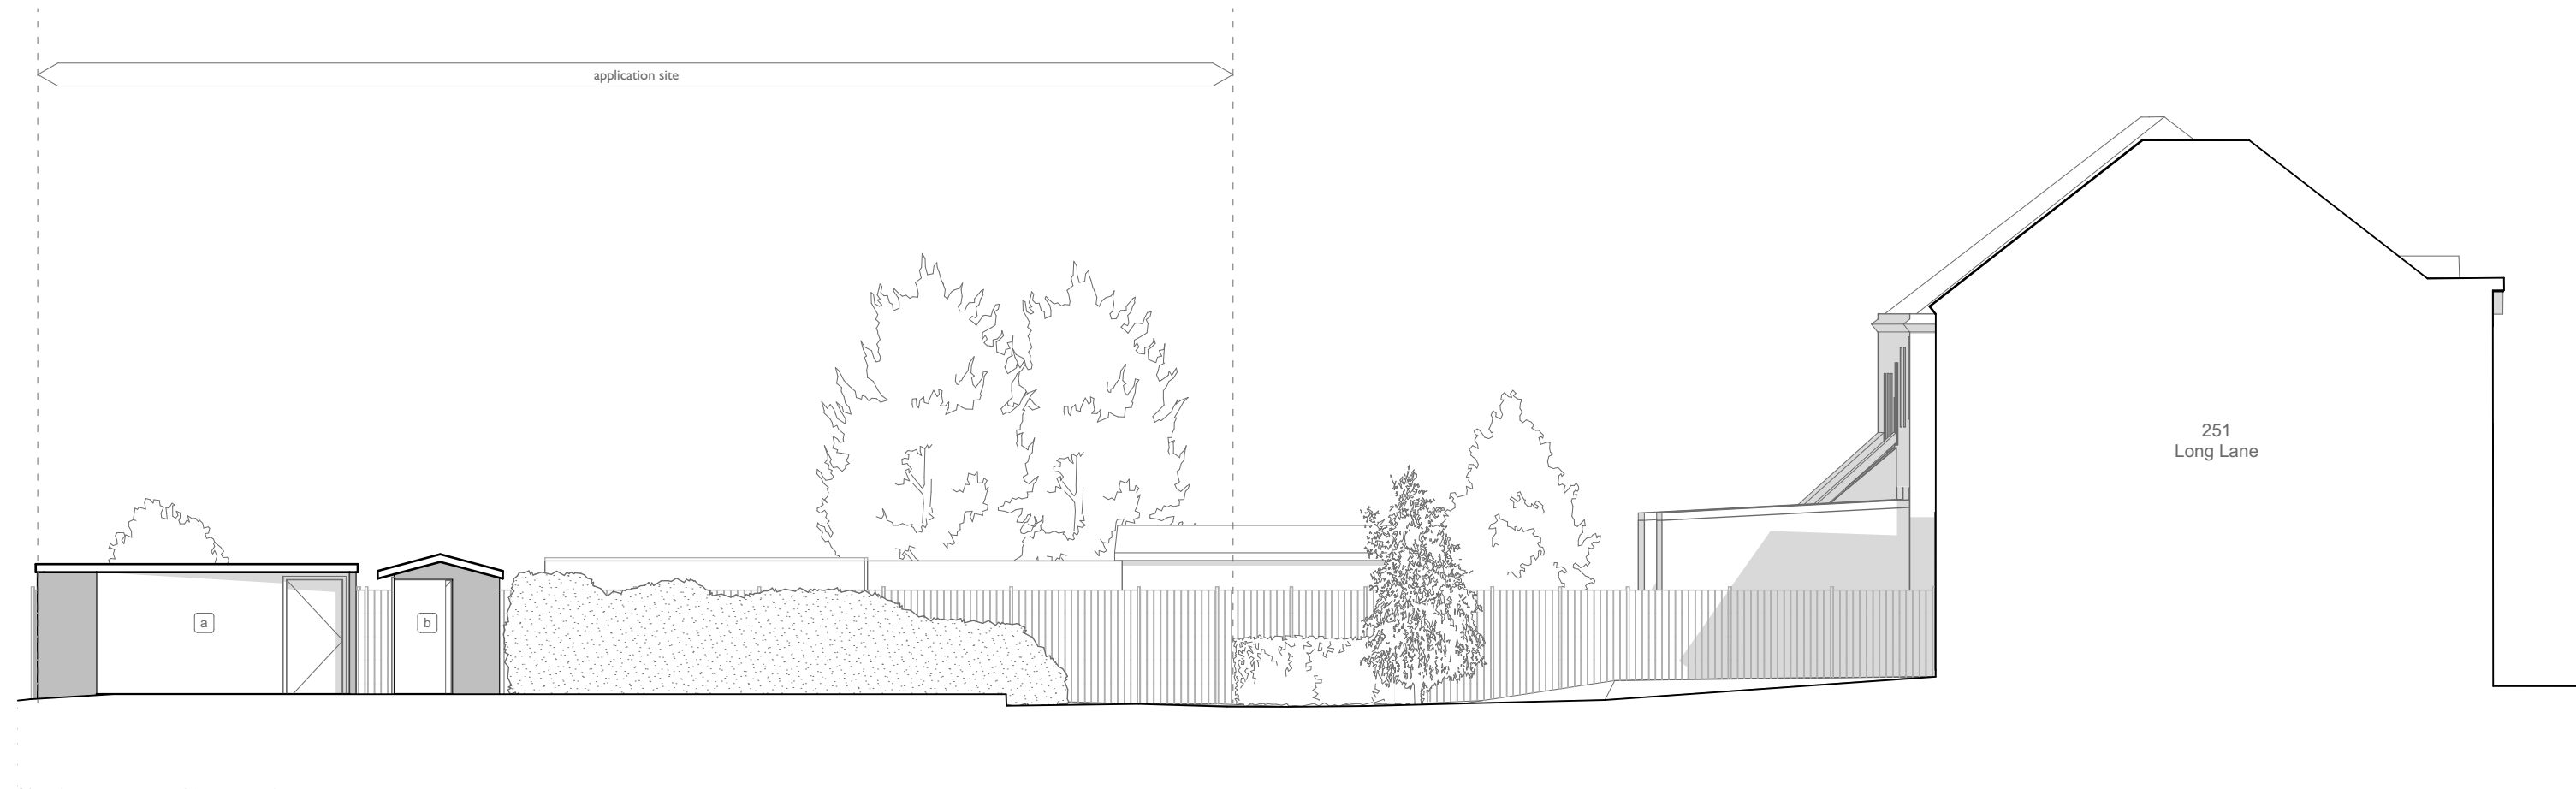

1:100
Existing Site Section

Scale @ A3: **1:100**

0 1 2 3 4 5

NOTE: This drawing is to be scaled for planning purposes only

Project: **251 Long Lane**
Address: **251 Long Lane,
Uxbridge, UB10 9JP**
Client: **Arif Sheikh**

Drawing: **Existing Site Section**
LLH - OBA - 00 - ZZ - DR - A - 0300 -
Status: **Planning** OBA proj no: **359**

1 - WIP	Initial Design	Work in Progress
rev	description	date

ob
architecture.

The Dispensary, 5-6 The Square, Winchester, SO23 9ES
01962 865344 info@obarchitecture.co.uk www.obarchitecture.co.uk