


- a garage
- b living / kitchen
- c patio
- d landscaped amenity space
- e bedroom 01
- f bedroom 02

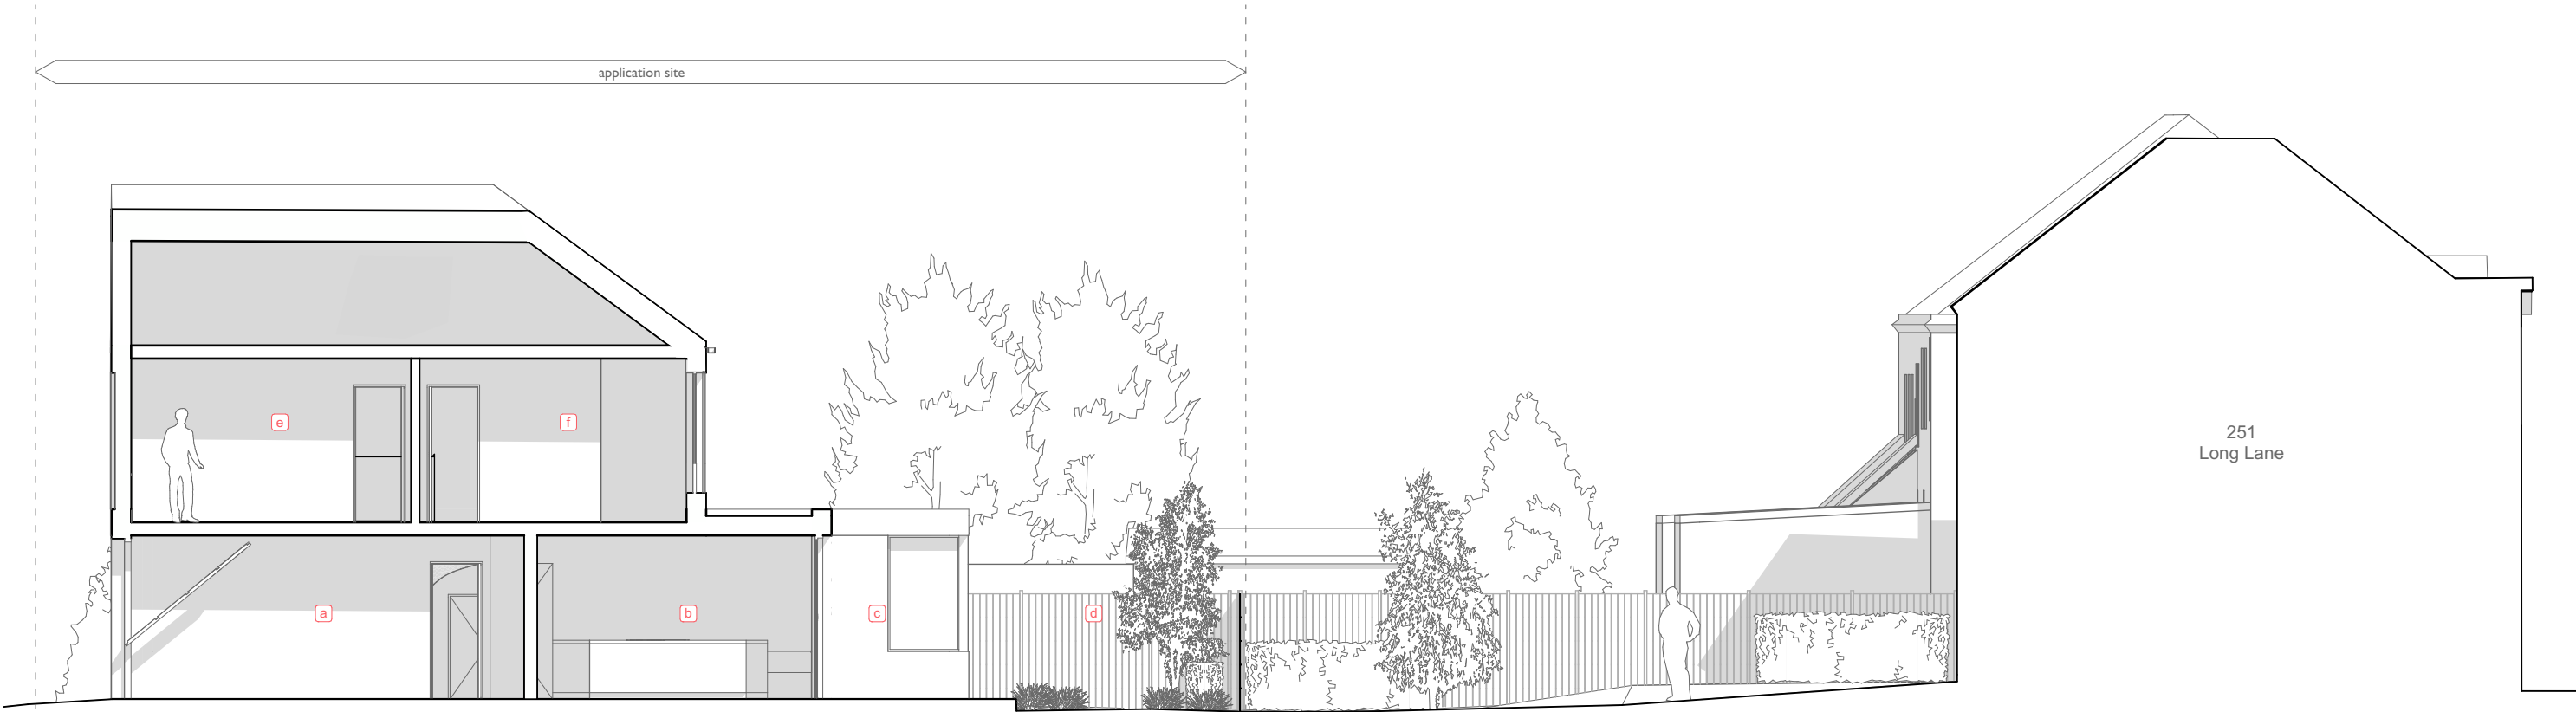

1:100
Proposed Site Section

Scale @ A3: **1:100**

0 1 2 3 4 5

NOTE: This drawing is to be scaled for planning purposes only

Project: **251 Long Lane**
Address: **251 Long Lane, Uxbridge, UB10 9JP**
Client: **Arif Sheikh**

Drawing: **Proposed Site Section**
LLH - OBA - 00 - ZZ - DR - A - 0350 -
Status: **Planning** OBA proj no: **359**

1 - WIP	Initial Design	Work in Progress
rev	description	date