




- a pebble dash to existing garage
- b slatted timber to existing shed
- c metal garage door
- d timber door

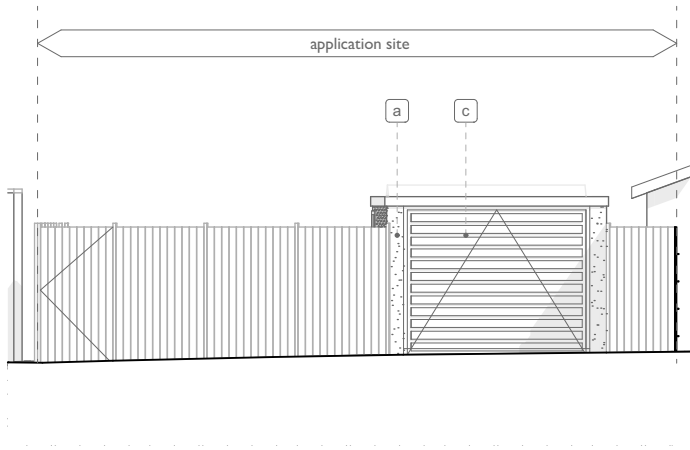


1:100  
Existing West Elevation

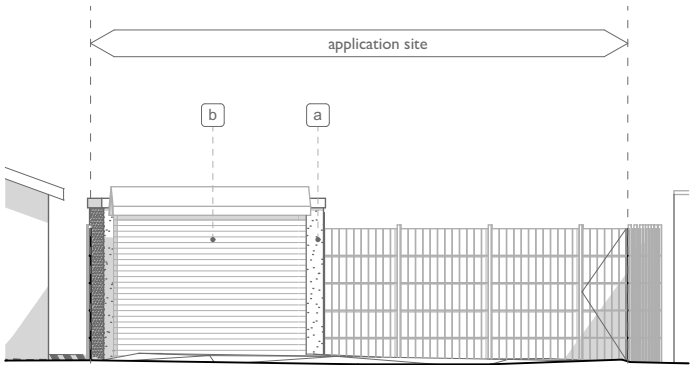


1:100  
Existing East Elevation

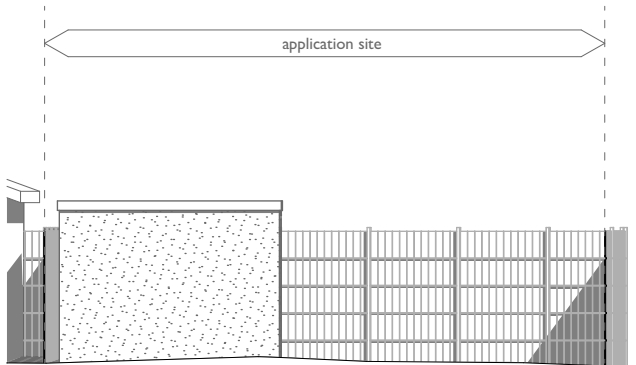

1:100  
Existing East Garage Elevation

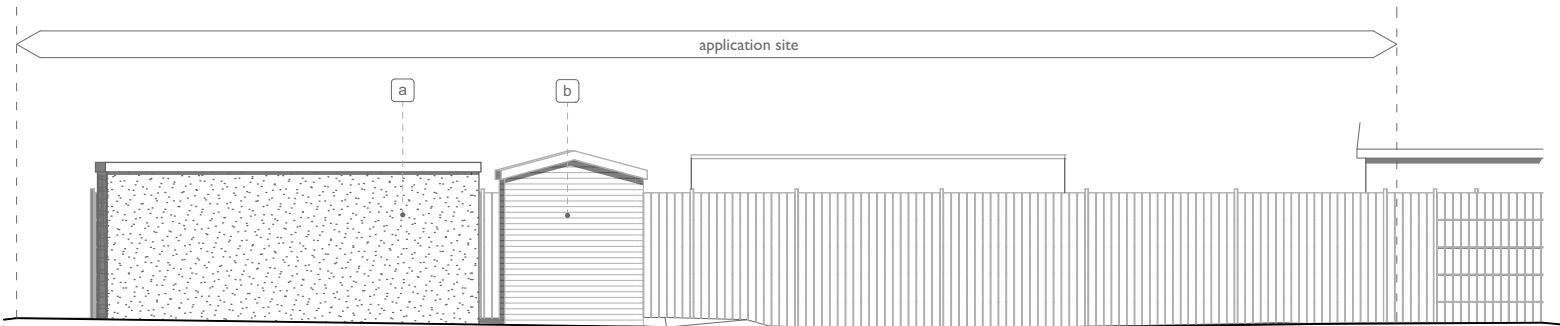

1:100  
Existing South Elevation

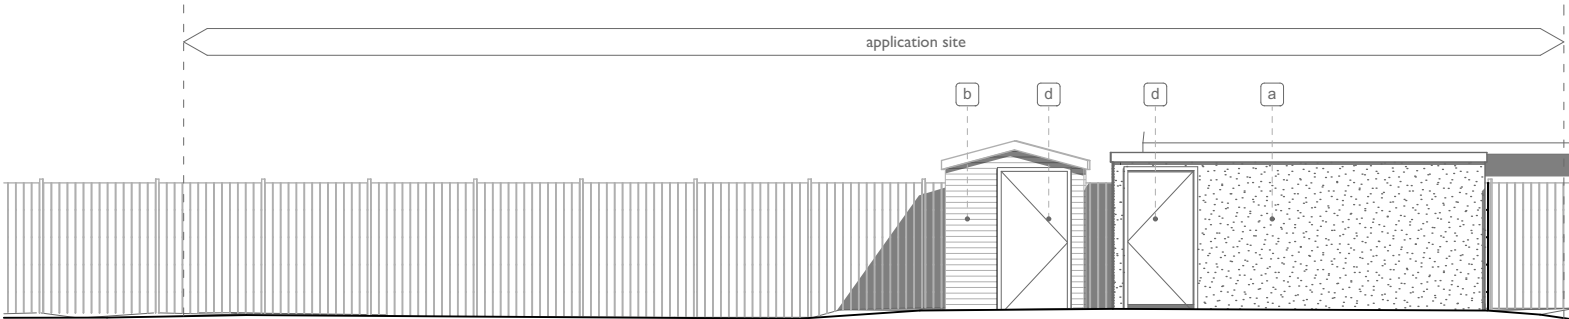

1:100  
Existing North Elevation



NOTE: This drawing is to be scaled for planning purposes only

Project: 251 Long Lane  
Address: 251 Long Lane,  
Uxbridge, UB10 9JP  
Client: Arif Sheikh

Drawing: Existing Elevations  
LLH - OBA - 00 - ZZ - DR - A - 0400 -  
Status: Planning OBA proj no: 359

| rev     | description    | date             |
|---------|----------------|------------------|
| 1 - WIP | Initial Design | Work in Progress |

ob  
architecture.

The Dispensary, 5-6 The Square, Winchester, SO23 9ES  
01962 865344 info@obarchitecture.co.uk www.obarchitecture.co.uk