



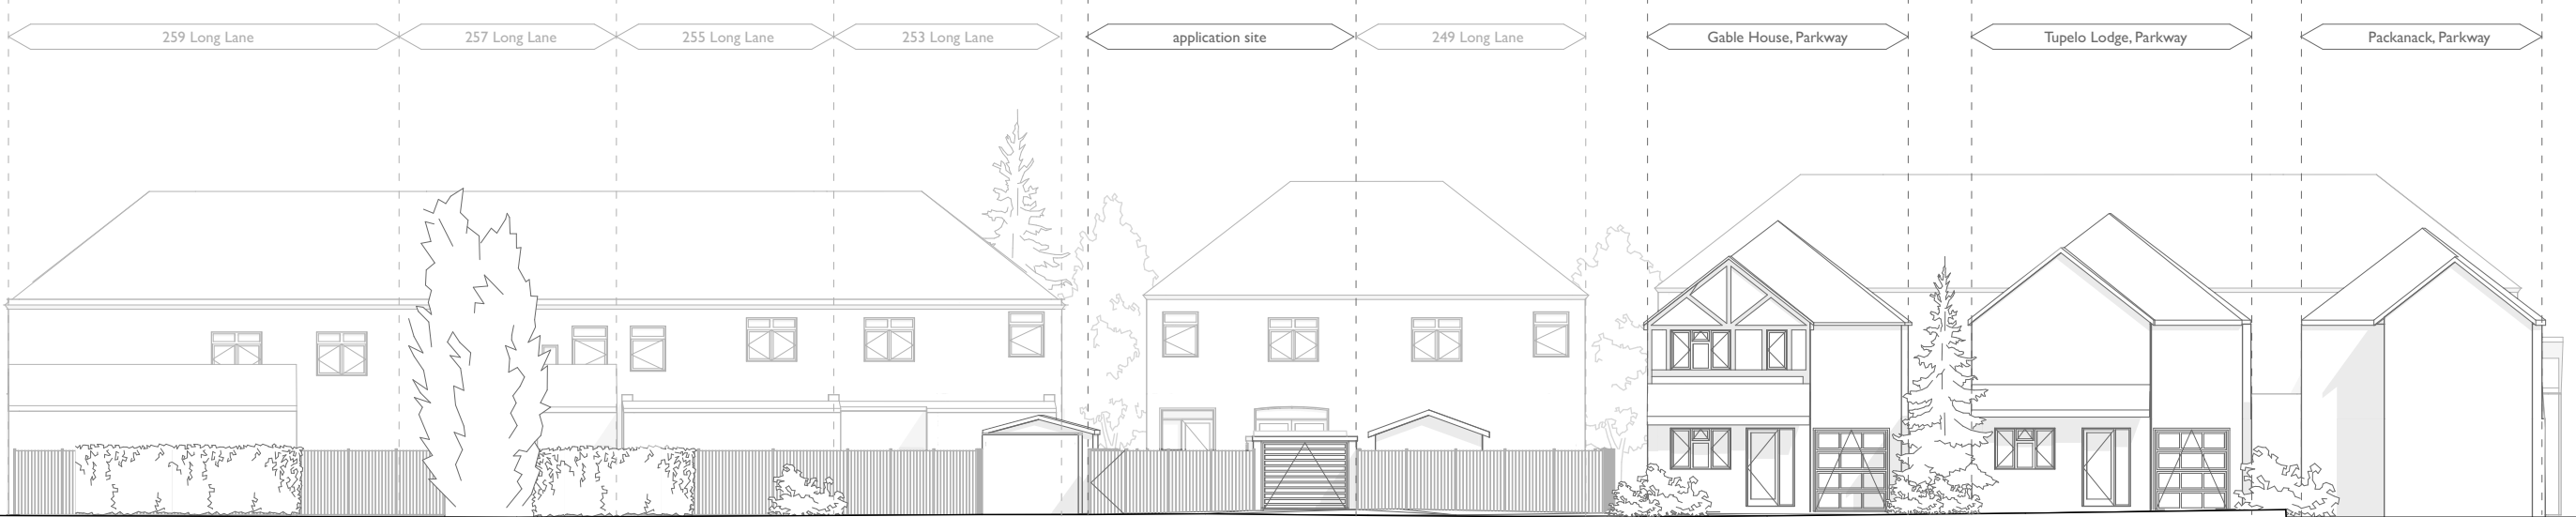

1:200
Existing Street Elevation

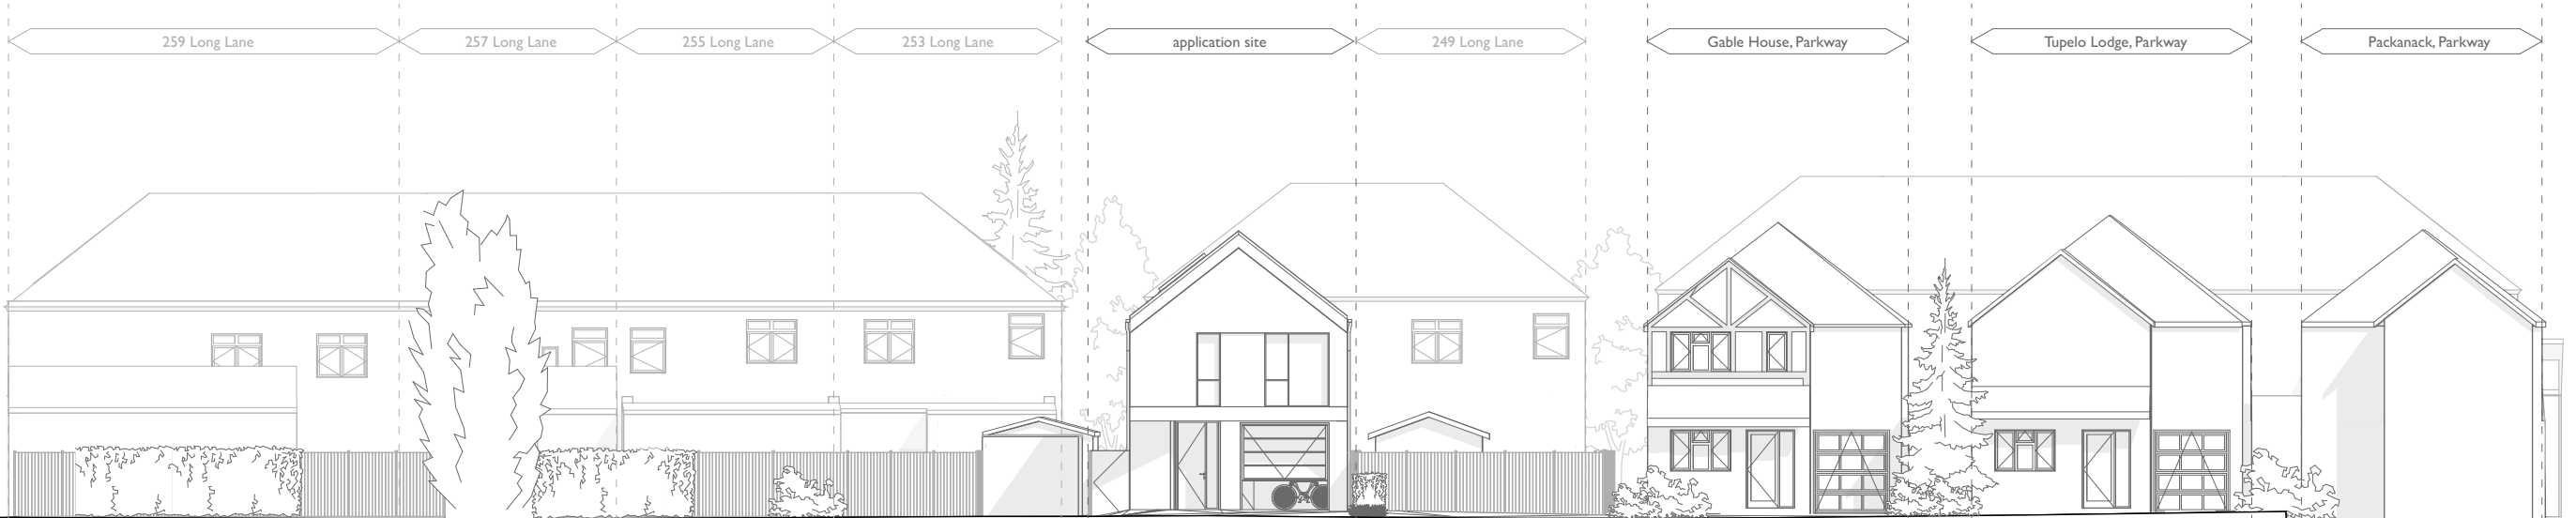

1:200
Proposed Street Elevation

Scale @ A3: **1:200**

0

1

2

3

4

5

6

7

8

9

10

NOTE: This drawing is to be scaled for planning purposes only

Project: **251 Long Lane**
Address: **251 Long Lane, Uxbridge, UB10 9JP**
Client: **Arif Sheikh**

Drawing: **Street Elevation**
LLH - OBA - 00 - ZZ - DR - A - 0450 -
Status: **Planning** OBA proj no: **359**

1 - WIP	Initial Design	Work in Progress
rev	description	date

ob

architecture.

The Dispensary, 5-6 The Square, Winchester, SO23 9ES
01962 865344 info@obarchitecture.co.uk www.obarchitecture.co.uk